


WILLOW PARK

5663

11691

NEWAYGO COUNTY, MICHIGAN

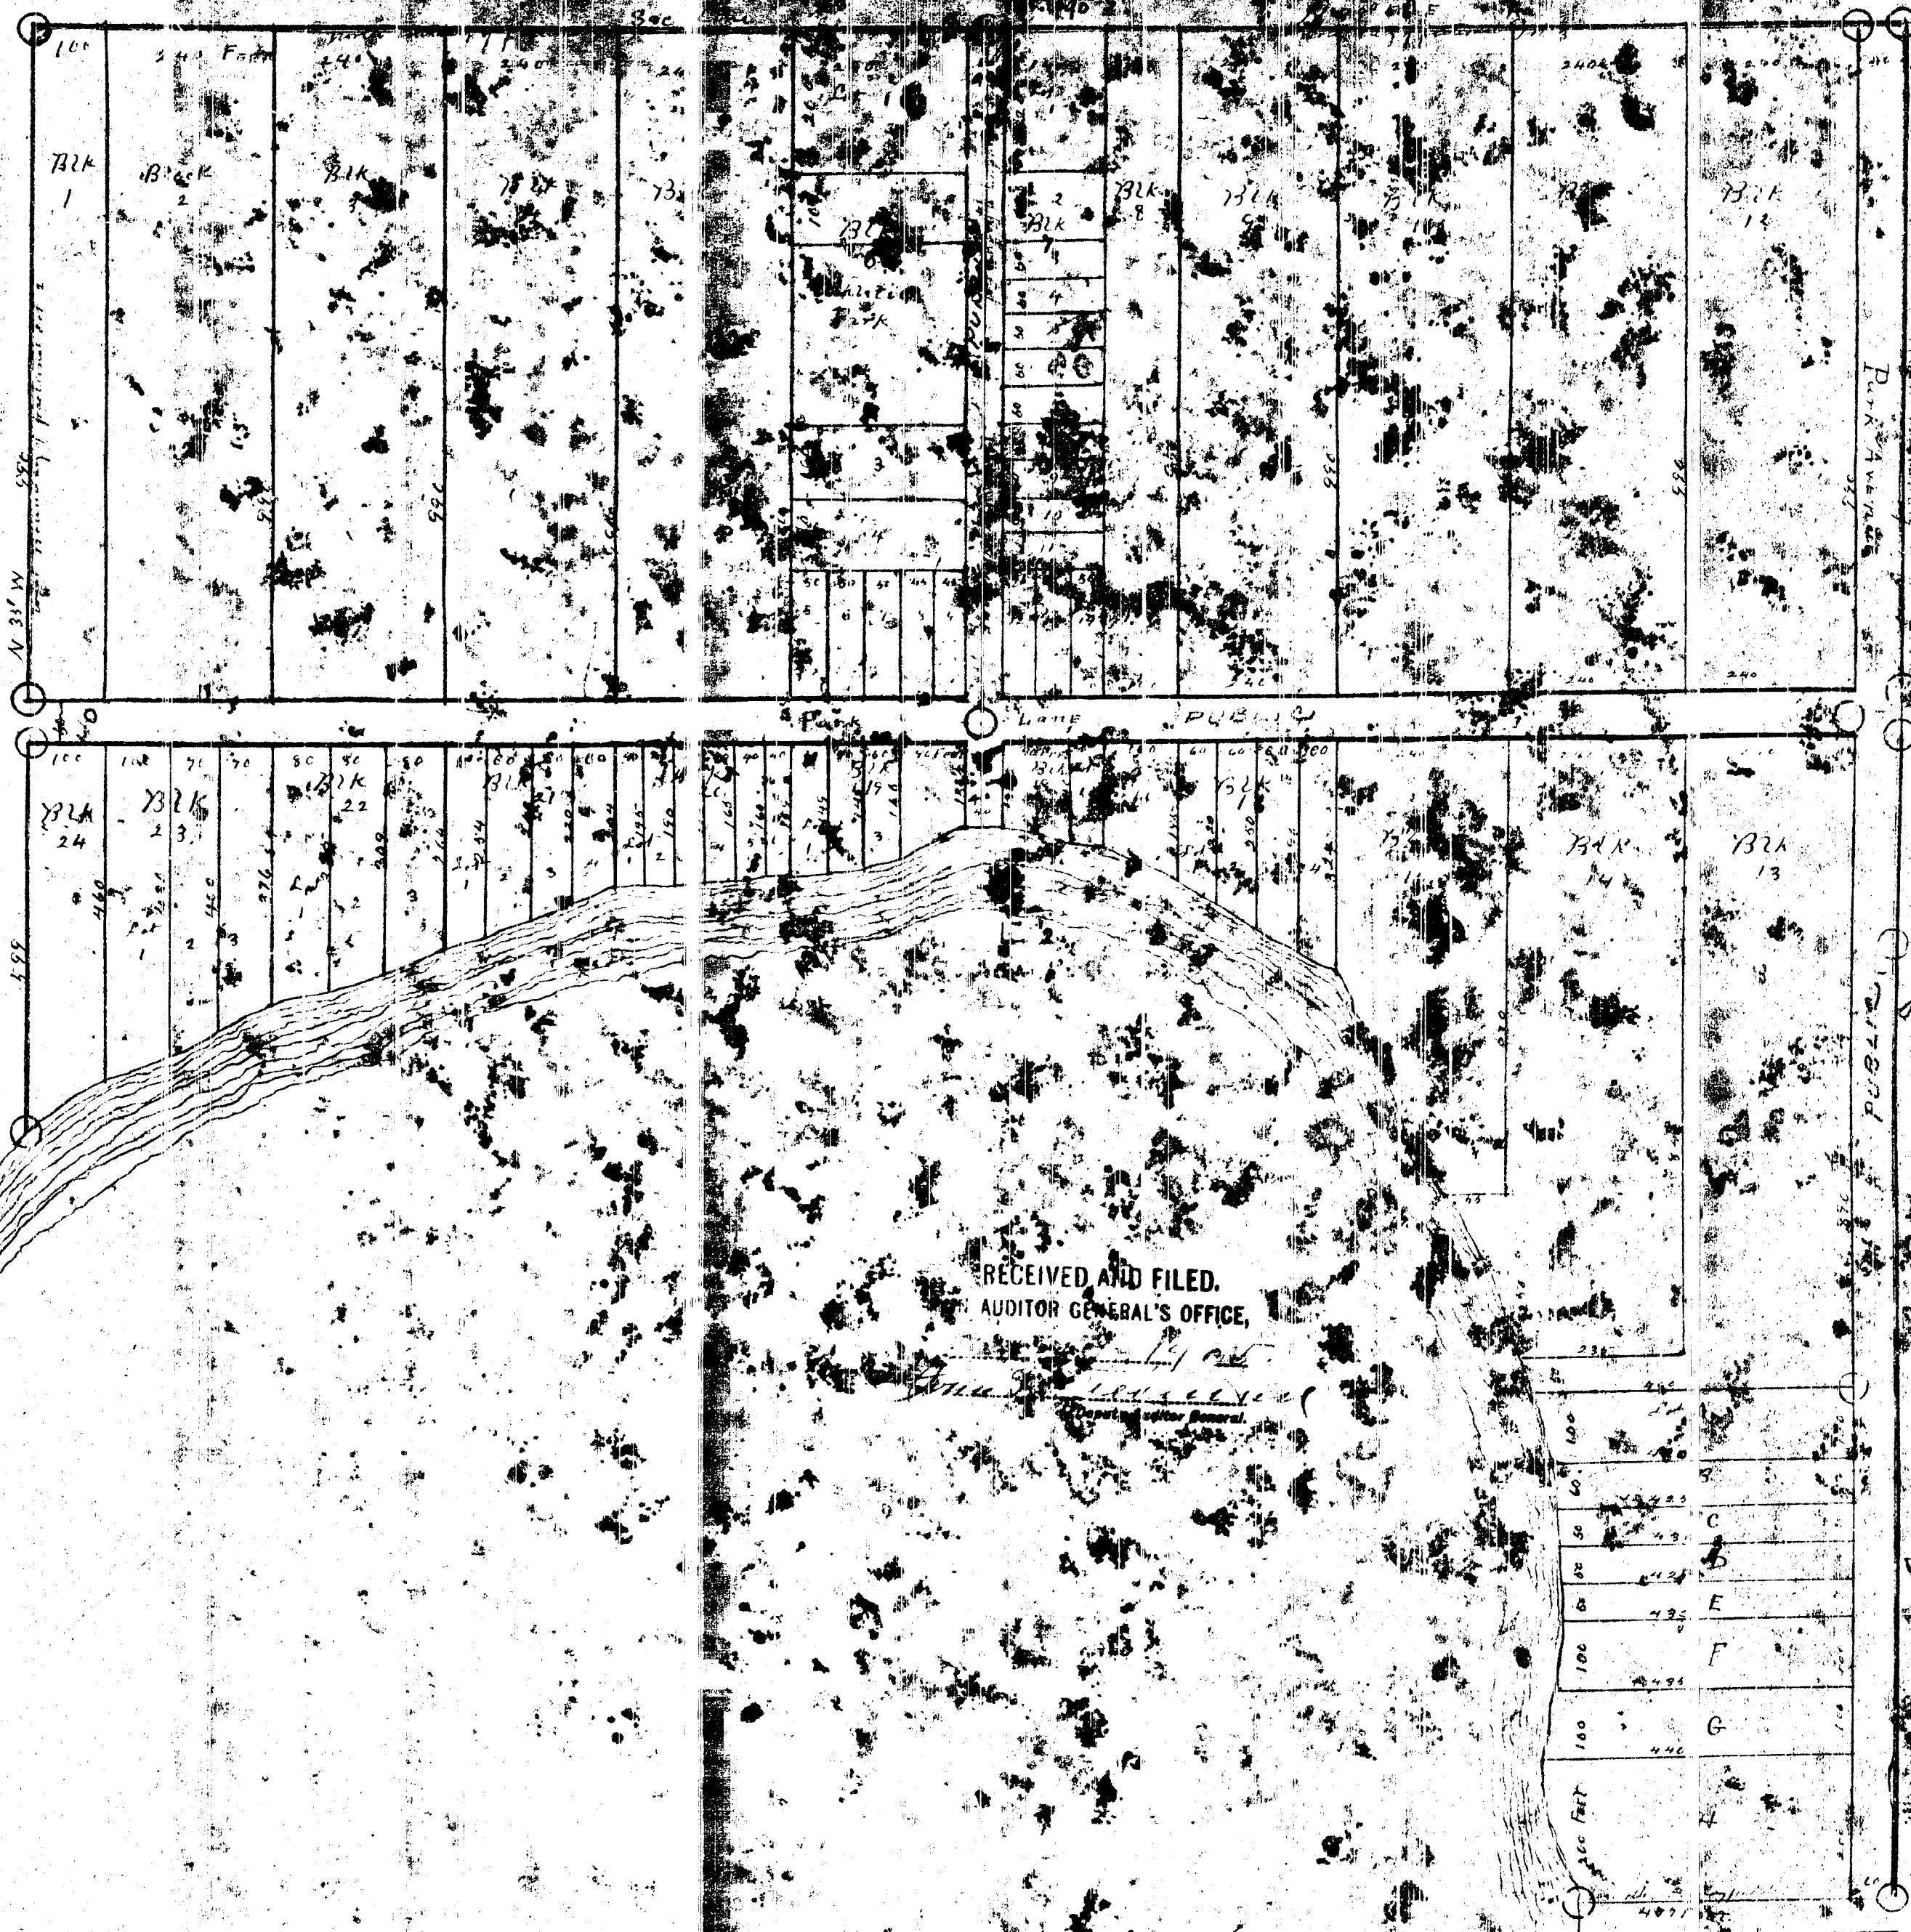

RECEIVED AND FILED.
AUDITOR GENERAL'S OFFICE.

William M. Jacques
Deputy Auditor General

DEDICATION

Know all men by these presents that Olga L. Richmond, Proprietor, has caused the lands embraced in the above plat to be surveyed, laid out and platted to be known as Willow Park, being fractional Lots (5) two and (3) three in section (10) ten Township (13) Thirteen North R(11) West Newaygo County Michigan. That the streets and alleys shown on said plat are hereby dedicated for street and park purposes for the exclusive use and benefit of all property owners in said Willow Park.

Signed and sealed in presence of
J. E. Richmond
State of Michigan

Olga L. Richmond [ES]

I, the undersigned, hereby certify that the Plat herewith submitted is a correct one and that permanent monuments consisting of oak stakes 1 1/2 inches in diameter and 16 inches long have been planted at the corners of the lots shown on the plat and at the intersection of the streets and alleys shown on the plat and the NE corner of the north side of the road which is the corner of the 1/4 section on the north side of the road at the intersection of Park Lane and Lake Park Avenue. Markers and earthmounds were buried around the stakes.

William M. Jacques
County Surveyor

Examined and Approved
May 24, 1905
Paul B. Wilkinson
Deputy Auditor General

On this 16th day of May A.D. 1905 before me, a Notary Public, in and for said county, personally appeared Olga L. Richmond, known to be the same person described in and who executed the within instrument who is acknowledged the same to be her own act and deed.

Stacy W. Osgood

Notary Public

My commission Expires Aug 18th 1907

STATE OF MICHIGAN.
Register's Office.
Newaygo County, ss.

Received for Record, this 3rd day of June A.D. 1905, at 11 o'clock A.M., and recorded in Liber 1 of Plats, Page 3.

Chas. E. Phillips
REGISTER OF DEEDS

State of Michigan) ss.
County of Newaygo) ss.
William M. Jacques, Surveyor, hereby certify that we have each carefully compared the annexed copy with the plat of Willow Park now of record in the office of said Register of Deeds and that it is a true and correct transcript of the whole of such record.

STATE OF MICHIGAN, ss.
NEWAYGO COUNTY, ss.
This instrument was presented and received for record this 3rd day of June, 1905, as proper certificate was furnished in compliance with Sec. 135, Act 206, Laws of 1893.

Chas. E. Phillips
REGISTER OF DEEDS

Notarial Seal

State of Michigan) ss.
County of Newaygo) ss.
We, Chas. E. Phillips, Register of Deeds, and William M. Jacques, Surveyor, hereby certify that we have each carefully compared this copy with the original plat of Willow Park and that it is an exact copy thereof and of the whole of such original map or plat.

State of Michigan) ss.
County of Newaygo) ss.
We, Chas. E. Phillips, Register of Deeds, and William M. Jacques, Surveyor, hereby certify that we have each carefully compared this copy with the original plat of Willow Park and that it is an exact copy thereof and of the whole of such original map or plat.

Chas. E. Phillips
Register of Deeds

William M. Jacques
Surveyor