PLAT OF
HESSBROOK RESORT No. 1,
ON

The S. E. 1-4 of the N. E. 1-4 and Lot 1, Section 33, and Lot 5, Section 27.
Town 12, N., R. 12 W. Newaygo County, Michigan.

11695

6088

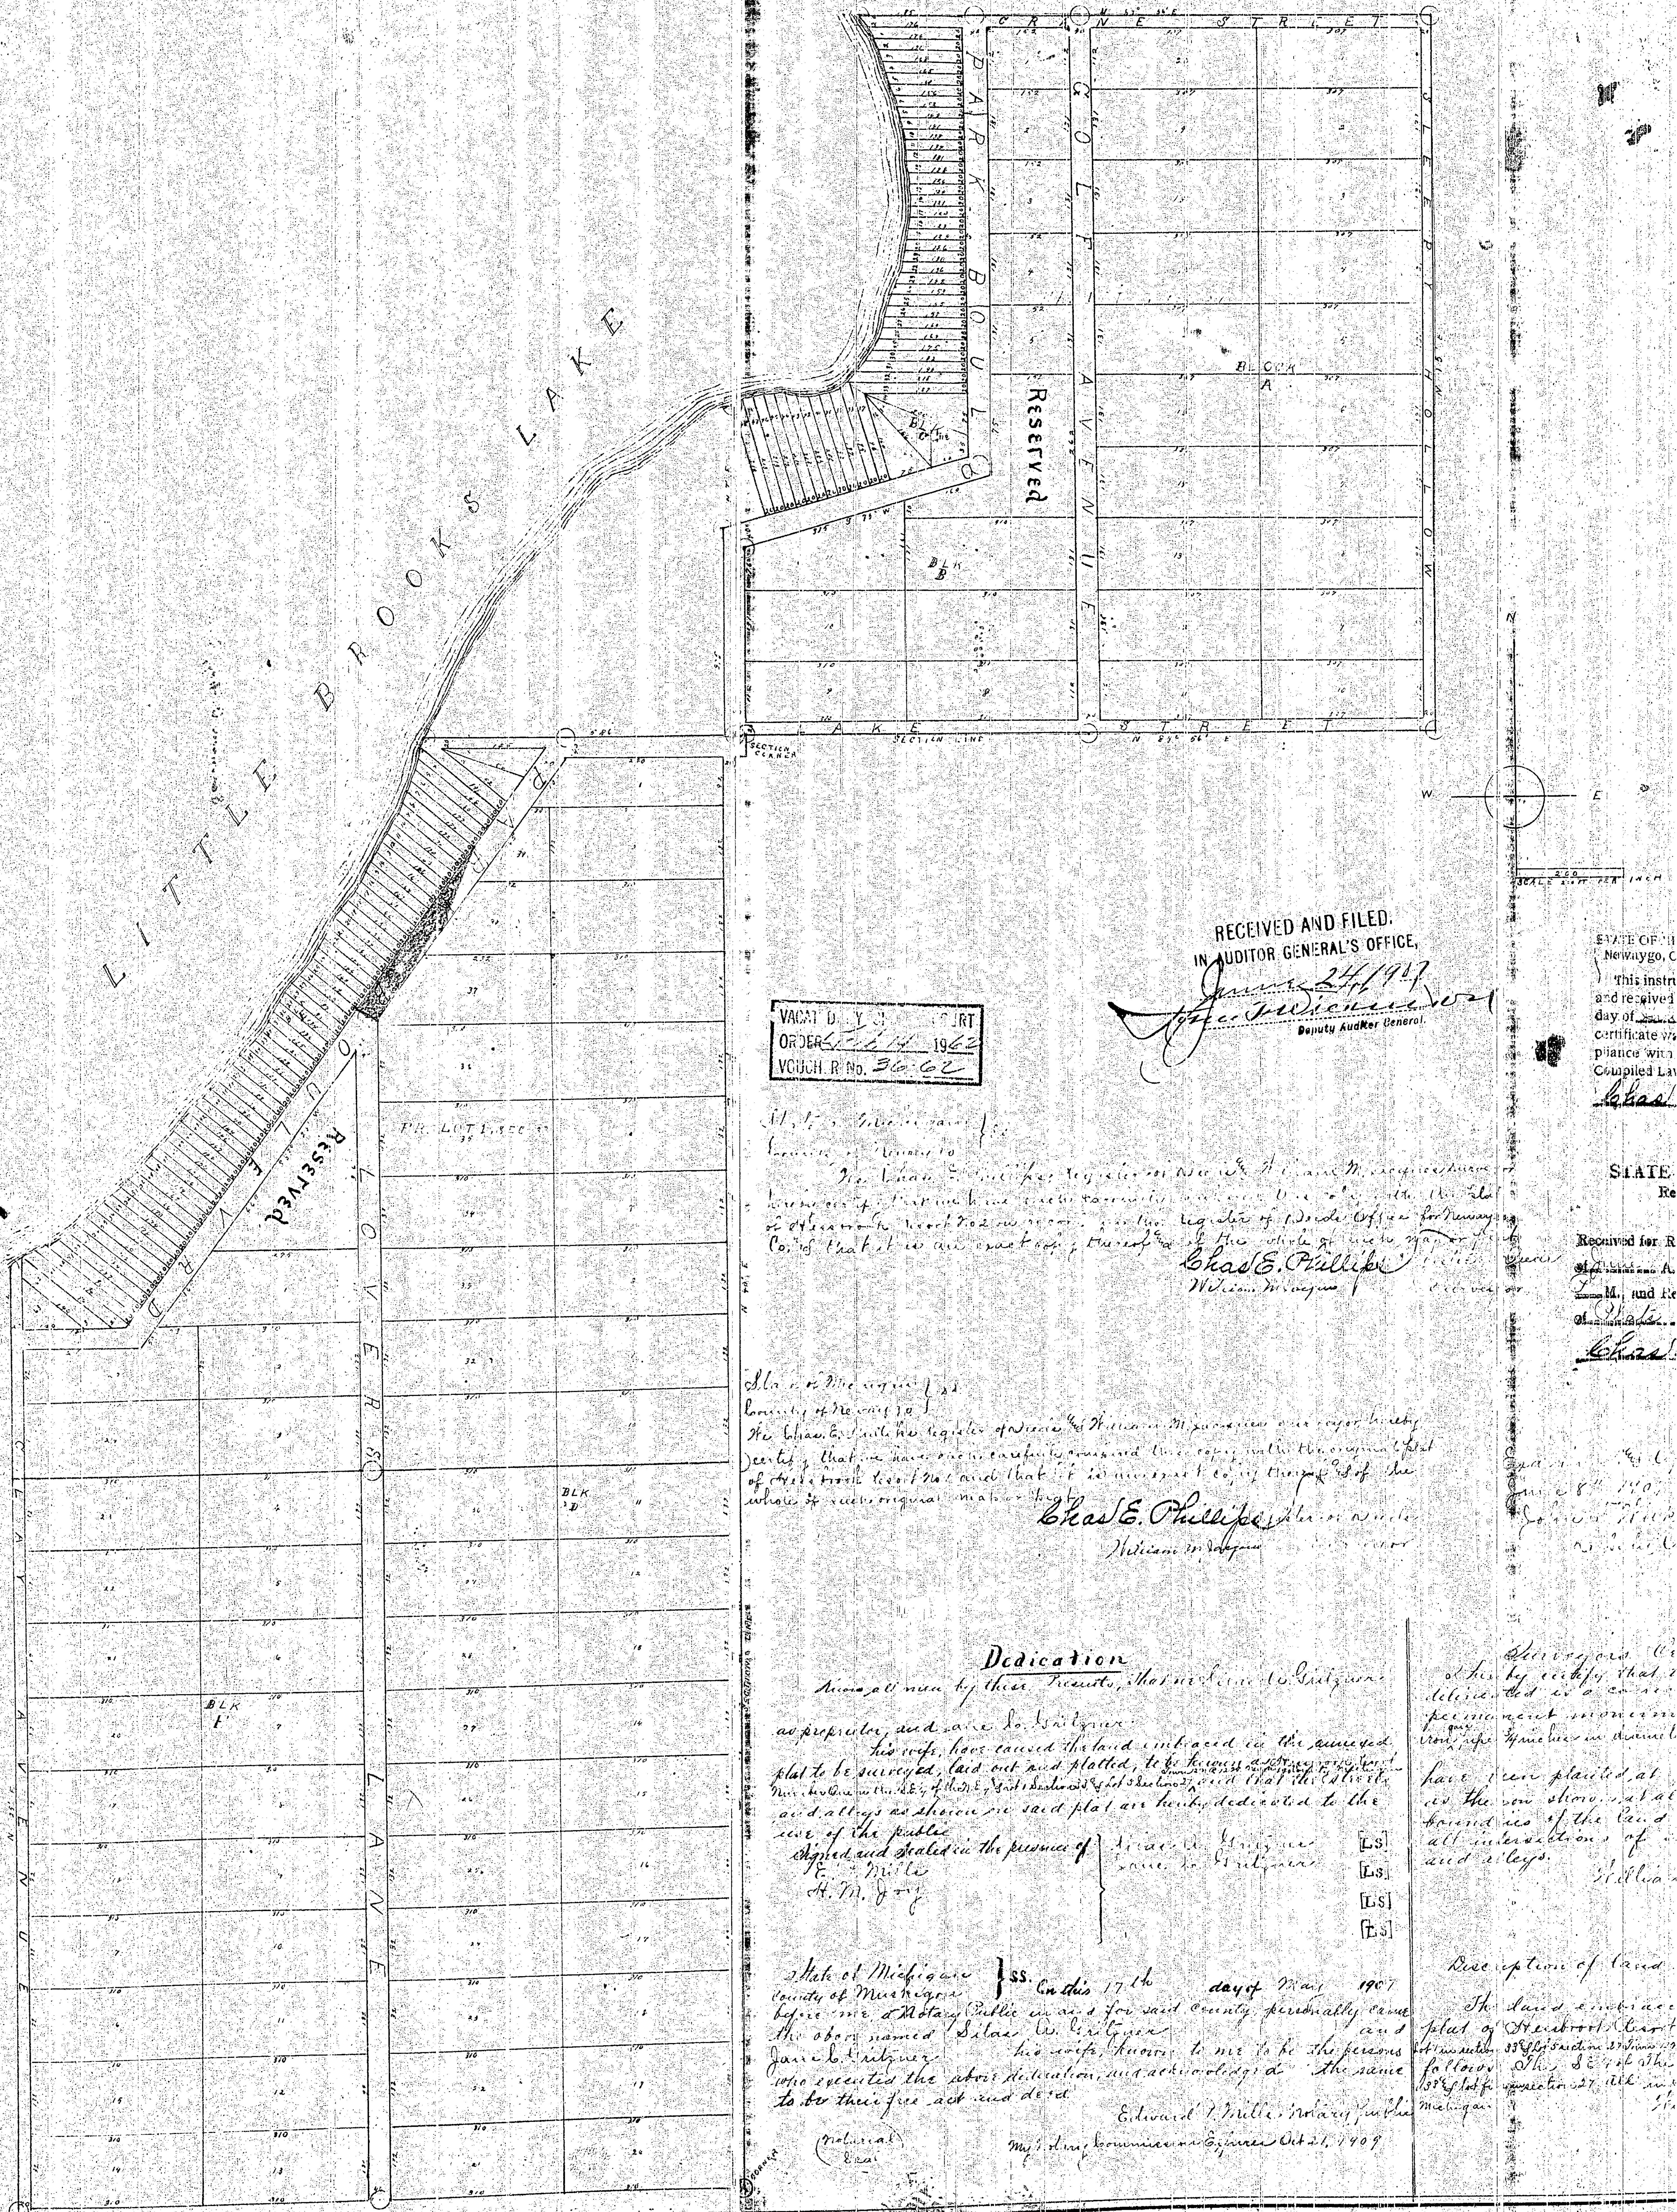

RECEIVED AND FILED.
IN AUDITOR GENERAL'S OFFICE,
June 24/1907
[illegible]
Deputy Auditor General.

VACAT[illegible] CIRCUIT COURT
ORDER Feb 14 1962
VOUCH. R No. 36-62

State of Michigan } ss
County of Newaygo }
We Chas. E. Phillips Register of Deeds & William M. Jacques Surveyor hereby certify that we have each carefully compared this copy with the plat of Hessbrook Resort No 2 on record in the Register of Deeds Office for Newaygo Co & that it is an exact copy thereof & of the whole of such map or plat
Chas E. Phillips [illegible]
William M Jacques [illegible] Surveyor

State of Michigan } ss
County of Newaygo }
We Chas. E. Phillips Register of Deeds & William M. Jacques Surveyor hereby certify that we have each carefully compared this copy with the original plat of Hessbrook Resort No 1 and that it is an exact copy thereof & of the whole of such original map or plat
Chas E. Phillips Register of Deeds
William M Jacques Surveyor

STATE OF MICHIGAN } SS.
Newaygo, County, }

This instrument was presented and received for Record this 24 day of June 1907 as proper certificate was furnished in compliance with section 395 Compiled Laws of 1897
Chas E. Phillips
Register of Deeds.

STATE OF MICHIGAN.
Register's Office.
Newaygo County, ss
Received for Record, this [illegible] day of June A. D. 1907 at [illegible] o'clock [illegible] M., and Recorded in Liber 1 of Plats Page 7
Chas E. Phillips
REGISTER OF DEEDS.

Examined and Approved
June 8th 1907
John [illegible]
Deputy Auditor General

Dedication

Know all men by these Presents, that we Silas W. Gritzner as proprietor, and Jane C. Gritzner his wife, have caused the land embraced in the annexed plat to be surveyed, laid out and platted, to be known as Hessbrook Resort Number One on the S.E. ¼ of the N.E. ¼ Lot 1 Section 33 & Lot 5 Section 27 Town 12 N R 12 W Newaygo County Michigan and that the streets and alleys as shown on said plat are hereby dedicated to the use of the public

Signed and Sealed in the presence of
E. [illegible] Mills
H. M. Joy

Silas W. Gritzner [LS]
Jane C. Gritzner [LS]
[LS]
[LS]

State of Michigan } ss. On this 17th day of May 1907
County of Muskegon }
before me a Notary Public in and for said County personally came the above named Silas W. Gritzner and Jane C. Gritzner his wife, known to me to be the persons who executed the above dedication, and acknowledged the same to be their free act and deed.

Edward [illegible] Mills Notary Public
My Notary Commission Expires Oct 21, 1909

(Notarial Seal)

Surveyor's Certificate

I hereby certify that the plat hereon delineated is a correct one, and that permanent monuments, consisting of iron gas pipe ¾ inches in diameter & [illegible] inches long, have been planted at points marked O as thereon shown, at all angles in the boundaries of the land platted, and at all intersections of streets and alleys.

William M. Jacques
Co. Surveyor

Description of land platted

The land embraced in the annexed plat of Hessbrook Resort No. One The S.E. ¼ of the N.E. ¼ & Lot one in section 33 & Lot 5 section 27 Town 12 N R 12 W Newaygo County Michigan is described as follows: The S.E. ¼ of the N.E. ¼ of fractional [illegible] Lot one in section 33 & lot five in section 27 all in T. 12 N. R. 12 W. Newaygo County Michigan

William M. Jacques
Co. Surveyor