60 81

11696

PLAT OF
HESSBROOK RESORT No. 2,
ON

The E. 1-2 of the S. E. 1-4 and Lots 5 and 6, Section 33.
Town 12, N., R. 12 W. Newaygo County, Michigan.

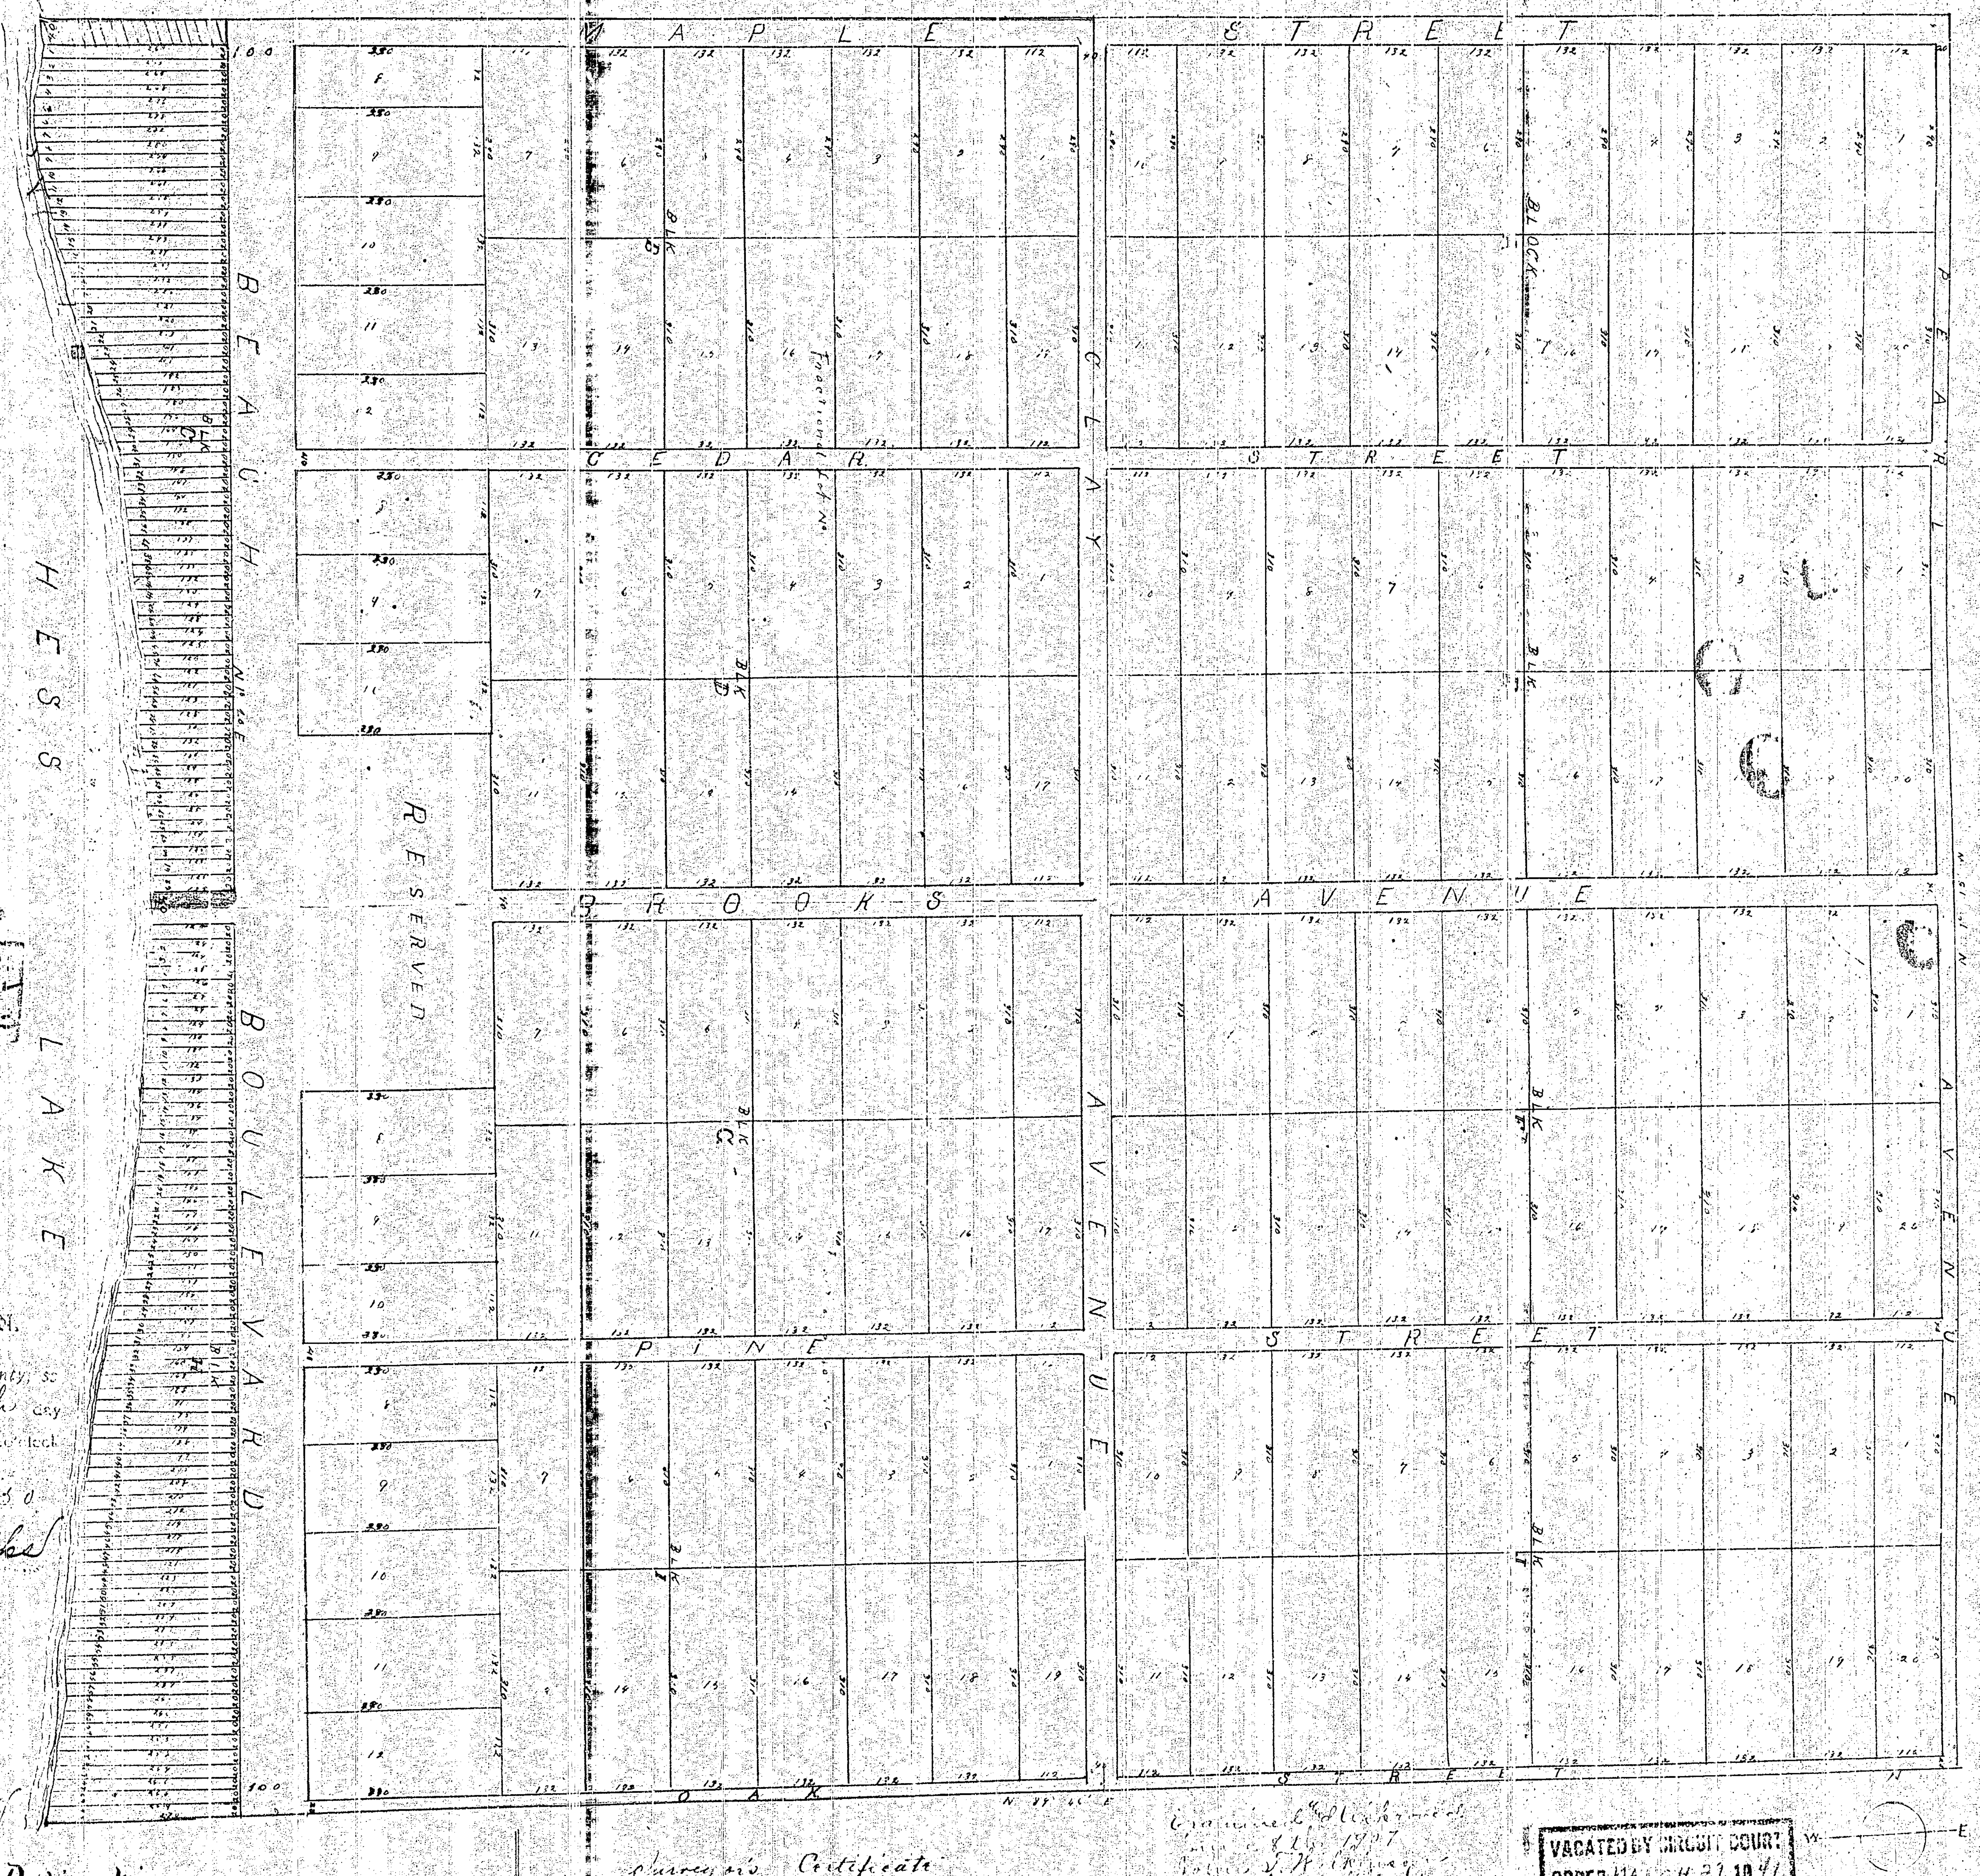

VACATED BY CIRCUIT COURT
ORDER 4 - 1951
VOUCHER No 857-53

STATE OF MICHIGAN,
Register's Office.
Newaygo County, ss
Received for Record, this 10th day
of June A. D. 1907 at 2³⁰ o'clock
P. M. and Recorded in Liber 1
of Plats on page 30

Chas E. Phillips

STATE OF MICHIGAN, Newaygo County, } ss.

This instrument was presented and received for Record this 10th day of June 1907, as proper certificate was furnished in compliance with Section 3957 Compiled Laws of 1897.

Chas E. Phillips
Register of Deeds.

Dedication

Know all men by these Presents, That we Silas A. Gitzner as proprietor, and Jane L. Gitzner his wife have caused the land embraced in the annexed plat to be surveyed, laid out and platted, to be known as Hessbrook Resort Number 2 on the E½ of the S.E.¼ & lots 5 & 6 Section 33 town 12 N. R. 12 W. Newaygo County, Michigan and that the streets and alleys as shown on said plat are hereby dedicated to the use of the public.

Signed and sealed in the Presence of
[illegible]
E. C. Miller

Silas A. Gitzner [LS]
Jane L. Gitzner [LS]
[LS]
[LS]

State of Michigan } ss
County of Muskegon

On this 17th day of May 1907 before me, a Notary Public in and for said county, personally came the above named Silas A. Gitzner and Jane L. Gitzner his wife, known to me to be the persons who executed the above dedication, and acknowledged the same to be their free act and deed. (Notarial Seal)

Edward C. Miller
Notary Public
My notary Commission Expires Oct 21, 1909.

Surveyor's Certificate

I hereby certify that the plat hereon delineated is a correct one, and that permanent monuments, consisting of iron pipe, 6 inches long and ¾ inches in diameter have been planted at points marked thus O as thereon shown at all angles in the boundries of the land platted, and at all intersections of streets or streets and alleys.

William M. Jacques
Co. Surveyor

Description of Land Platted.

The land embraced in the annexed plat of Hessbrook Resort No 2 on the E½ of the S.E.¼ and Lots 5 & 6 Section 33 Town 12 N. R. 12 W. Newaygo Co. Michigan is described as follows: The E½ of the S.E.¼ & fractional lots 5 & 6 in section 33 T. 12 N. R. 12 W. Newaygo County Michigan.

William M. Jacques
Co. Surveyor

Examined & Allowed
June 8th 1907
[illegible]
Deputy Auditor General

VACATED BY CIRCUIT COURT
ORDER MARCH 21, 1941
VOUCHER No. 332 - 41

State of Michigan } ss
County of Newaygo

We Chas E. Phillips Register of Deeds and William M. Jacques County Surveyor hereby certify that we have each carefully compared this copy with the original plat of Hessbrook Resort No. 2 and that it is an exact copy thereof and of the whole of such original plat.

Chas E. Phillips Register of Deeds
W. M. Jacques County Surveyor

State of Michigan } ss
County of Newaygo

We Chas E. Phillips Register of Deeds and William M. Jacques County Surveyor hereby certify that we have each carefully compared this copy with the plat of Hessbrook Resort No 2 on record in the Register of Deeds Office for Newaygo Co. and that it is an exact copy thereof and of the whole of such original plat.

Chas E. Phillips Register of Deeds
William M. Jacques County Surveyor

RECEIVED AND FILED.
IN AUDITOR GENERAL'S OFFICE,
June 24 1907
[illegible]
Deputy Auditor General.

Newaygo

11696

RESOLUTION TO VACATE INTEREST IN CERTAIN REAL ESTATE

WHEREAS, the Brooks Township Board has determined that a certain portion of Beech Boulevard (now known as Catalpa Avenue), is of no use or benefit to the Township of Brooks or its citizens, and

WHEREAS, the Brooks Township Board has determined that a resolution vacating the Township's interest in and to the involved real estate should be enacted, in strict accord with MCL 560.256; MSA 26.430 (256), and WHEREAS the Brooks Township Board has determined that such vacation does not contravene the best interests of the citizens of the Township of Brooks.

WHEREFORE, IT IS HEREBY RESOLVED:

1. That the Township of Brooks' interest in and to the following described State of Michigan, County of Newaygo, Township of Brooks real estate parcel shall be and hereby is vacated in accord with the terms and provisions of MCL 560.256; MSA 26.430 (256), subject to the easement reservation hereinafter contained:

> The Westerly 50 feet of that part of Beech Boulevard (now known as Catalpa Avenue), abutting Lots 15 through 27, inclusive, Block "C", Hessbrook Resort No. 2, Section 33, T12N, R12W, Brooks Township, Newaygo County, Michigan.

2. That the Township of Brooks, pursuant to MCL 560.257; MSA 26.430 (257) shall and hereby does reserve an easement for public utility purposes and other public purposes within and across the vacated area as described within the previous averment.

Board member WYMAN moved for the adoption of the foregoing resolution which was supported by board member FRYE, and thereupon adopted by the members of the Board of Brooks Township, Newaygo County, Michigan at a REGULAR meeting thereof held on the 21ST day of SEPTEMBER, 1992.

KEVIN J. KOZMA
ATTORNEY AND COUNSELOR AT LAW
KOZMA LAW OFFICE, P.C.
200 SOUTH CHARLES ST.
P.O. BOX 8366
WHITE CLOUD, MI 49349
(616) 689-6636

11696

David Hummel
David Hummel, Supervisor

Susan K. Cornell
Susan K. Cornell, Clerk

CERTIFICATION

STATE OF MICHIGAN)
COUNTY OF NEWAYGO)ss

I, Susan K. Cornell, do certify that I am the Clerk of the Township of Brooks, and that the foregoing is a full, true and correct copy of a resolution duly adopted by the Township of Brooks at a REGULAR ~~special~~ meeting thereof held on the 21ST day of SEPTEMBER, 1992, as appears of record in the minutes of the meetings of the Township of Brooks in my possession.

IN WITNESS WHEREOF, I have hereunto set my hand and affixed the seal of the Township of Brooks on this 21ST day of SEPTEMBER, 1992.

Susan K. Cornell
Susan K. Cornell, Clerk

KEVIN J. KOZMA
ATTORNEY AND COUNSELOR AT LAW
KOZMA LAW OFFICE, P.C.
200 SOUTH CHARLES ST.
P.O. BOX 8366
WHITE CLOUD, MI 49349
(616) 689-6636

12 X

ClibPDF - www.fastio.com