

63553

63553

KINCAID'S ADDITION

TO THE VILLAGE OF GRANT
Newaygo County Michigan.

Description of Land Platted.
The land embraced in the annexed plat of Kincaid's Addition to the Village of Grant is described as follows: Commencing at the South West corner of the NE 1/4 of Section 24 Town 11 N. Range 13 W. Meridian of Michigan. Thence East Seven hundred and thirty seven and 5/8 (1375.50) feet; Thence South three hundred and eighty-one (381) feet; Thence West three hundred and thirty (330) feet; Thence South the hundred and seventy-nine and 5/8 (179.35) feet to place of beginning.

Dedication.
Know all men by these presents that we Richard E. Kincaid as proprietor and Edna M. Kincaid his wife, and Harvey W. Morley as proprietor and Edna B. Morley his wife, have caused the land embraced in the annexed plat to be surveyed laid out and platted to be known as Kincaid's Addition to the Village of Grant, and that the streets and alleys as shown on said plat are hereby dedicated to the use of the public.

Signed and sealed in presence of
G. H. Kincaid [L.S.]
Edna M. Kincaid [L.S.]
Harvey W. Morley [L.S.]
Edna B. Morley [L.S.]
Allen J. Linters
Emory V. Sharp

Place of Beginning
South West cor. of
NE 1/4 of 4th W 1/4
Sec. 24
T. 11 N. R. 13 W

State of Michigan }
County of Newaygo }
Dec. 1908 before me a Notary Public in and for said county, personally appeared Richard E. Kincaid and Edna M. Kincaid his wife, Harvey W. Morley and Edna B. Morley his wife, to me known to be the persons who executed the above dedication and acknowledge the same to be their free act and deed.
My commission expires Apr. 10 1910
John Sharp Notary Public
Newaygo Co. Mich.

Examined and Approved
January 15, 1909
Walter H. Simpson
Deputy Auditor General.


RECEIVED AND FILED
IN THE GENERAL'S OFFICE
JAN 23 - 1909
Walter H. Simpson
Deputy Auditor General

State of Michigan }
County of Newaygo }
We Chas. E. Phillips Register of Deeds, and Winfield S. Merrill Surveyor, hereby certify that the plat of Kincaid's Addition to the Village of Grant, and that it is an exact copy thereof and of the whole of such map or plat.

Chas. E. Phillips Register of Deeds
Winfield S. Merrill Surveyor

STATE OF MICHIGAN
Register's Office
Newaygo County, Mich.
Received for Record this 12th day of Jan. 1909 at 10 o'clock A.M. and Recorded in Liber 2 of 51 of Grants.
Chas. E. Phillips
REGISTER OF DEEDS

Document was presented for Record this 12th day of Jan. 1909 at 10 o'clock A.M. and Recorded in Liber 2 of 51 of Grants.
Chas. E. Phillips
REGISTER OF DEEDS

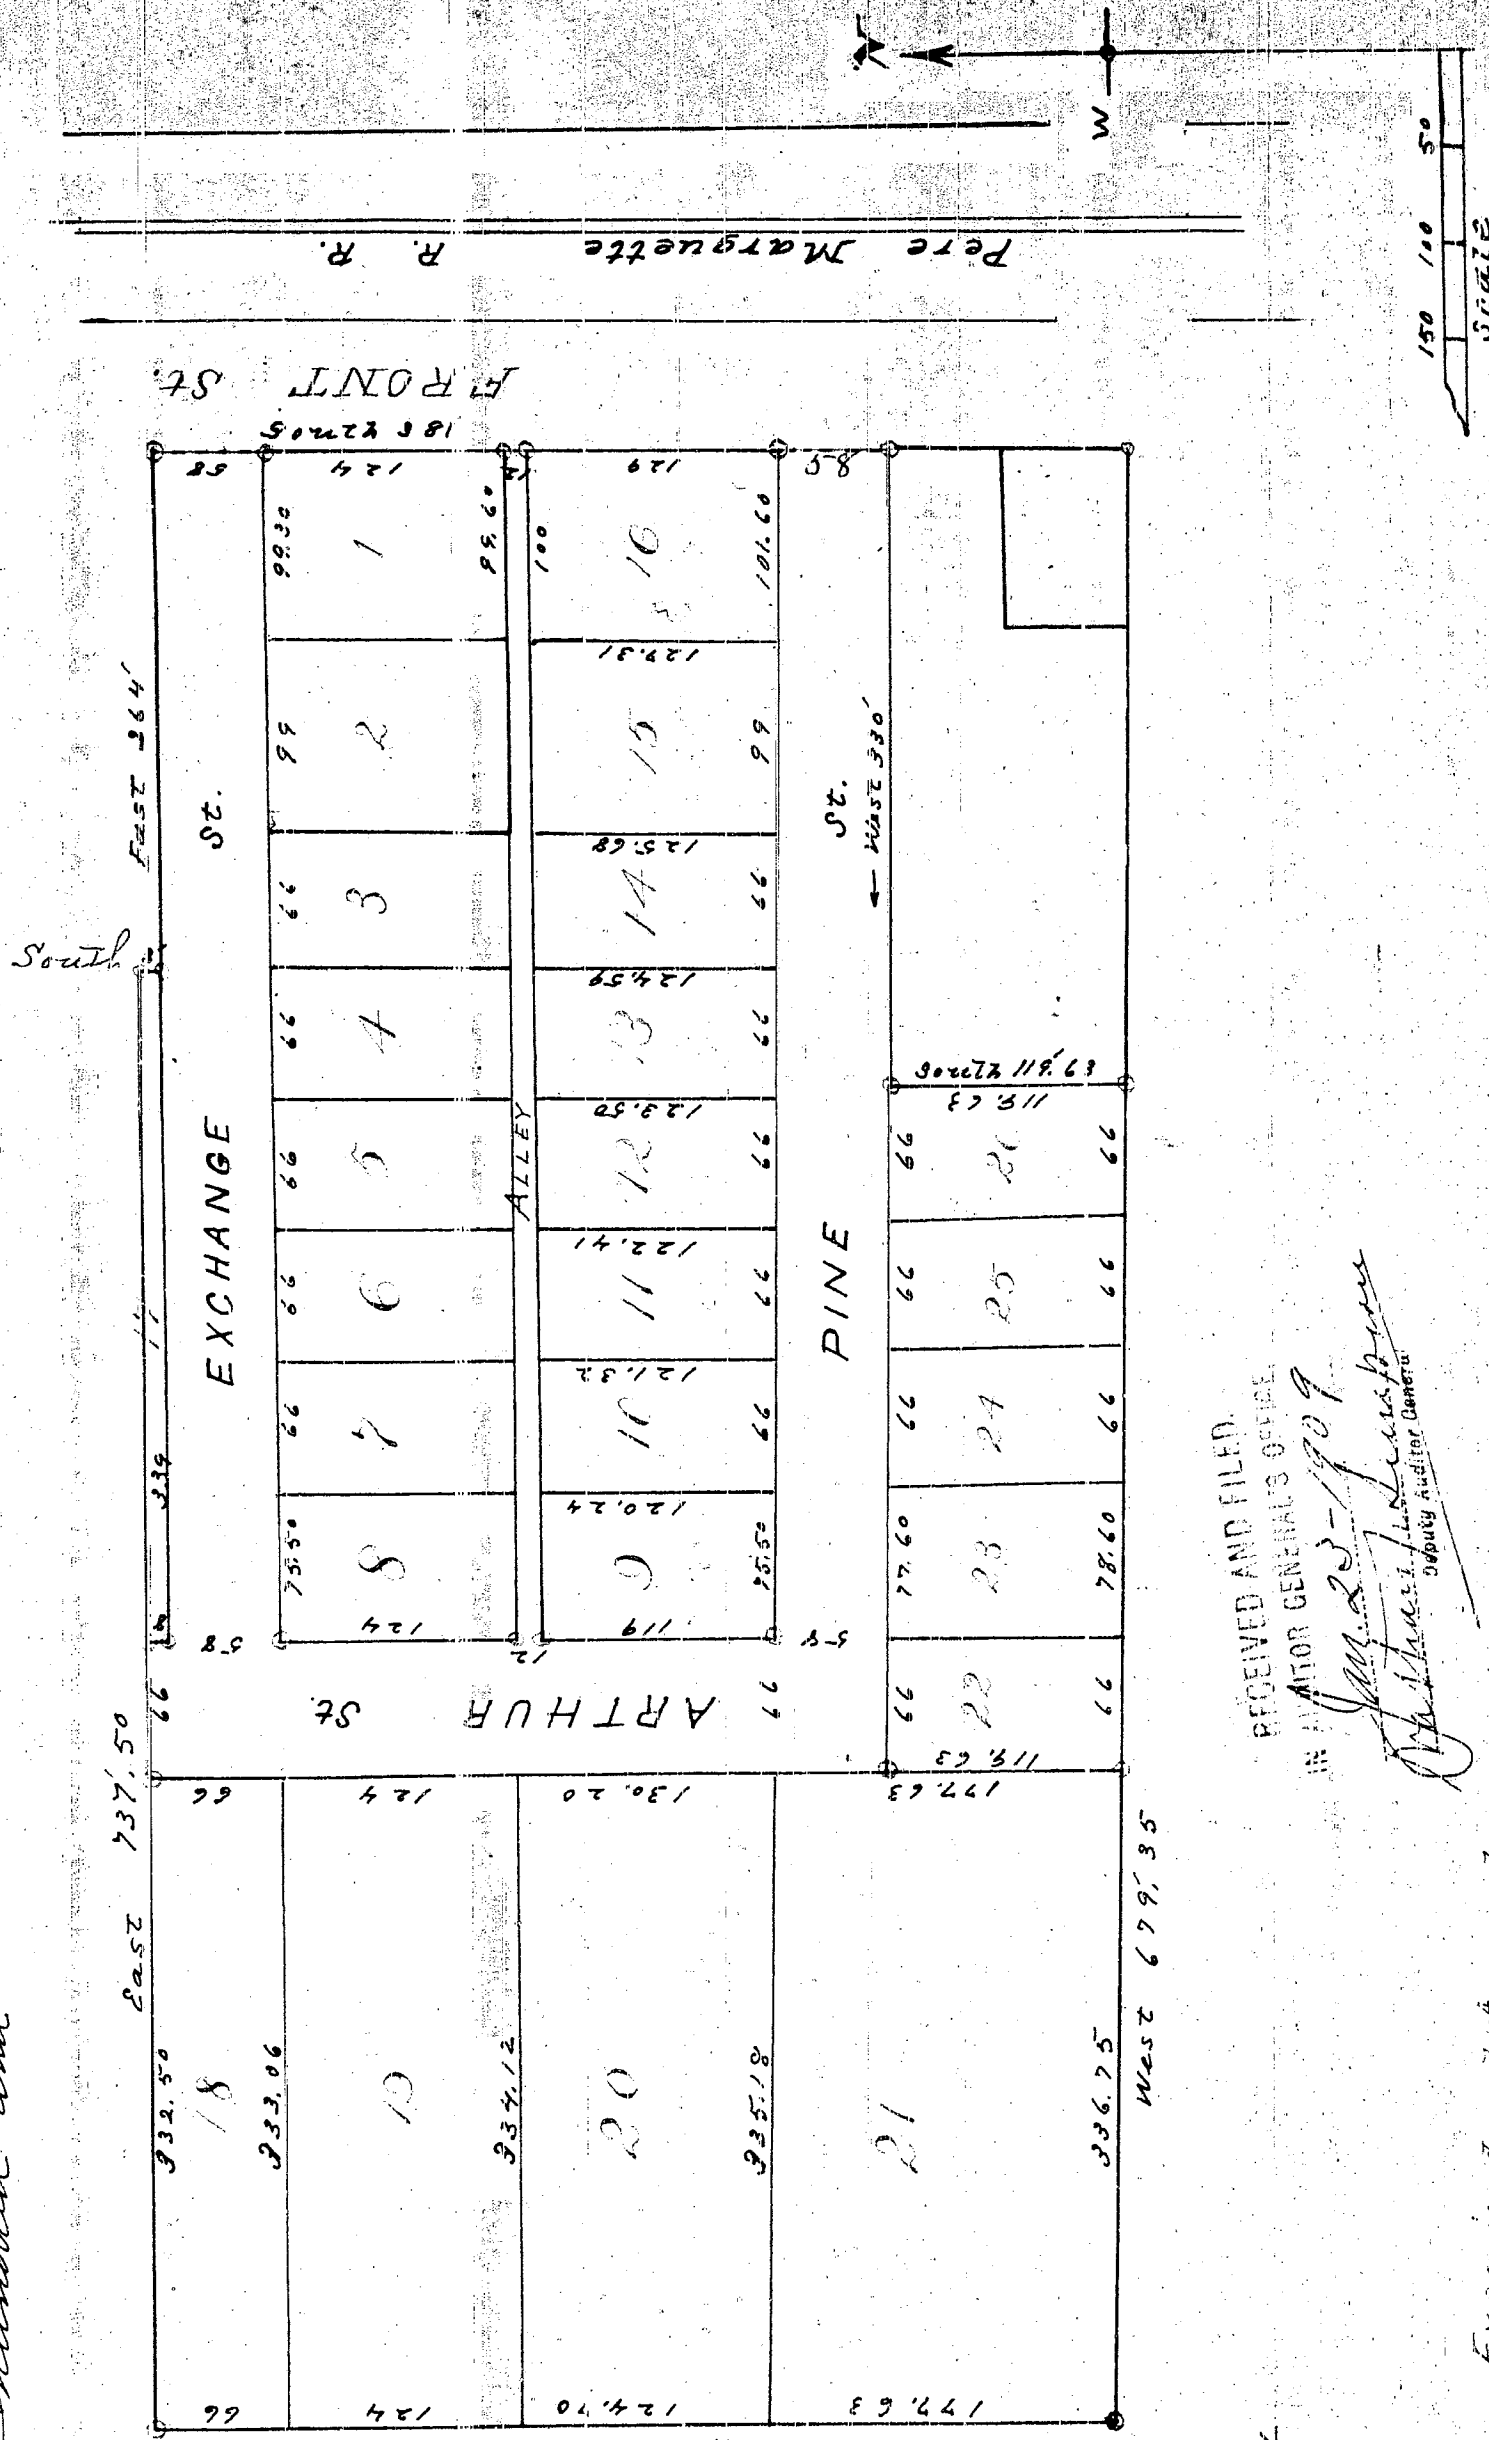

SURVEYOR'S CERTIFICATE.
I hereby certify that the plat hereon delineated is a correct survey, and that the permanent monuments consisting of iron stakes have been placed at points marked thus as thereon shown at all angles in the boundaries of the land platted, and at all intersections of streets or alleys and alleys.
Winfield S. Merrill
Civil Engineer & Surveyor.

State of Michigan }
County of Newaygo }
We Chas. E. Phillips Register of Deeds and Winfield S. Merrill Surveyor, hereby certify that we have each carefully compared the annexed copy of record in the Kincaid's Addition to the Village of Grant, and that it is a true and correct copy of said Register of Deeds, and that it is a true and correct copy of the whole of such record.
Chas. E. Phillips Register of Deeds
Winfield S. Merrill Surveyor