# PLAT OF
# FELLOWS'S ADDITION
## TO THE VILLAGE OF GRANT Newaygo Co. Mich.

### Dedication.

Know all men by these presents, that we E. W. Egolf as proprietor and Jane Egolf his wife; Alex McKinley as proprietor and Julia McKinley his wife; Robert Neil as proprietor and Kittie Neil his wife; Leroy Weeks as proprietor and Nettie Weeks his wife; Chas Goodenham as proprietor and Lucy E. Goodenham his wife; M. W. Hart as proprietor and Mary Hart his wife; Soren Nelson as proprietor and Martine Nelson his wife; Andrew O. Mann as proprietor and Cynthia J. Mann his wife; Elizabeth M. George as proprietor, Eli Egolf unmarried as proprietor, Mary Wolff Bridges ~~late~~ now intermarried Harry Brydges her husband; A. W. Lambson a widower as proprietor; Harriet L. Tompkins as proprietor;

have caused the land embraced in the annexed plat to be surveyed laid out and platted, to be known as Fellows's Addition to the Village of Grant, and that the streets and alleys as shown on said plat are hereby dedicated to the use of the public.

Signed and sealed in presence of
Christine McKinley
H. McKinley

E. W. Egolf (L.S.)
Jane Egolf (L.S.)
Alex McKinley (L.S.)
Julia McKinley (L.S.)
Chas Goodenham (L.S.)
Lucy E. Goodenham (L.S.)
M. W. Hart (L.S.)
Mary Hart (L.S.)
Soren Nelson (L.S.)
Martine Nelson (L.S.)
A. W. Lambson (L.S.)
Leroy Weeks (L.S.)
Nettie Weeks (L.S.)
Harry Brydges (L.S.)
Mary Wolff Brydges (L.S.)
Robert Neil (L.S.)
Kittie Neil (L.S.)
Elizabeth M. George (L.S.)
Harriet L. Tompkins (L.S.)
Eli Egolf (L.S.)
Andrew O Mann (L.S.)
Cynthia J Mann (L.S.)

Witness as to Herman McKinley, Dora Tompkins
Harriet L. Tompkins
Witness as to Frank Rogers, Herman McKinley
Eli Egolf

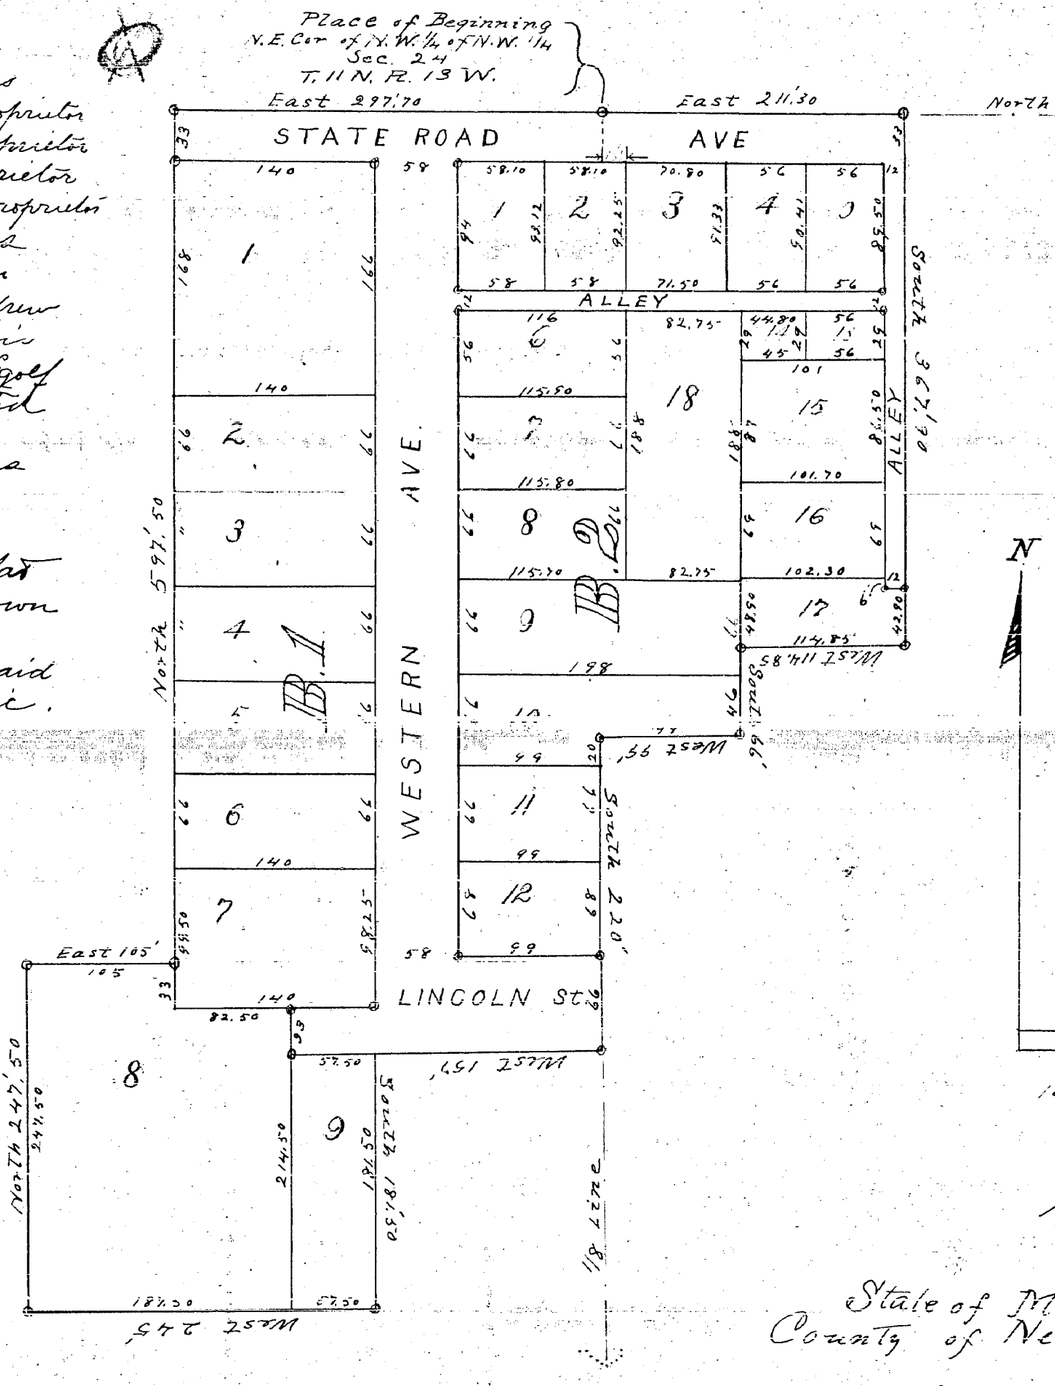


Scale
100 ft. to one inch

### Description of Land Platted.

Commencing at the North East corner of ~~the~~ N.W. 1/4 of the N.W. 1/4 of Section 24, Town 11 N. Range 13 W. Meridian of Michigan Running East on section line Two hundred eleven and 30/100 (211.30) feet; Thence South Three hundred sixty-seven and 50/100 (367.50) feet; Thence West One hundred fourteen and 85/100 (114.85) feet; Thence South Sixty-six (66') feet; Thence West ninety-nine (99') feet; Thence South Two hundred and Twenty (200') feet; Thence West One hundred and fifty-seven (157') feet; Thence South One hundred eighty-one and 50/100 (181.50) feet; Thence West Two hundred and forty-five (245') feet; Thence North Two hundred forty-seven and 50/100 (247.50) feet; Thence East One hundred and five (105') feet; Thence North Five hundred ninety-seven and 50/100 (597.50) feet to section line; Thence East Two hundred ninety-seven and 50/100 (297.70) feet to place of beginning.

### Surveyor's Certificate.

I hereby certify that the plat hereon delineated is a correct one and that permanent monuments consisting of iron stakes (gas pipe 3' x 1 1/2") have been planted at points marked thus ○ as thereon shown at all angles in the boundaries of the land platted and at all intersections of streets or streets and alleys.

Winfield S. Merrill
Civil Engineer & Surveyor

Examined and Approved
July 10 - 1909
Nathan T. Simpson
Deputy Auditor General

Examined and approved
July 19 - 1909
Grant Village Council
F. H. Titus
Village Clerk

State of Michigan } ss.
County of Newaygo }

On this 1st day of July 1909, before me a Notary Public in and for said County personally came the above named E. W. Egolf and Jane Egolf his wife; Alex McKinley and Julia McKinley his wife; Chas Goodenham and Lucy E. Goodenham his wife; M. W. Hart and Mary Hart his wife; Soren Nelson and Martine Nelson his wife; A. W. Lambson a widower; Leroy Weeks and Nettie Weeks his wife; Mary Wolff Brydges and Harry Brydges her husband; Robert Neil and Kittie Neil his wife; Elizabeth M. George; Harriet L. Tompkins; Eli Egolf unmarried; Andrew O. Mann and Cynthia J. Mann his wife known to me to be the persons who executed the above dedication and acknowledged the same to be their free act and deed.

Herman McKinley Notary Public
for Newaygo Co. Mich.

My commission expires Aug. 21 - 1909

State of Michigan } ss.
County of Newaygo }

We Chas E. Phillips Register of Deeds and Winfield S. Merrill Surveyor hereby certify that we have each carefully compared this copy with the original plat of Fellows's Addition to the Village of Grant and that it is an exact copy thereof and of the whole of such original map or plat

Chas E. Phillips Register of Deeds
Winfield S. Merrill Surveyor

State of Michigan } ss.
County of Newaygo }

We Chas E. Phillips Register of Deeds and Winfield S. Merrill Surveyor hereby certify that we have each carefully compared this copy with the copy of the plat of Fellows's Addition to the Village of Grant now of record in the office of Register of Deeds of said county and that it is a correct transcript therefrom and of the whole of such record.

Chas E. Phillips Register of Deeds
Winfield S. Merrill Surveyor

RECEIVED AND FILED.
IN AUDITOR GENERAL'S OFFICE,
September 9, 1909
Nathan T. Simpson
Deputy Auditor General

STATE OF MICHIGAN,
Register's Office.
Newaygo County, ss.
Received for Record, this 24th day of July A. D. 1909 at 10 o'clock A.M. and recorded in Liber 1 of Plats Page 53.
Chas E. Phillips
REGISTER OF DEEDS.

STATE OF MICHIGAN
Newaygo, County, ss.
This Instrument was presented and received for Record this 24th day of July 1909 as proper certificate was furnished in compliance with section 3957 Compiled Laws of 1897
Chas E. Phillips
Register of Deeds.

11699

Deputy Auditor General.

11699

COMMUNITY & ECONOMIC DEVELOPMENT DEPARTMENT
105 MICHIGAN AVENUE DETROIT, MICHIGAN 48226

CITY OF DETROIT

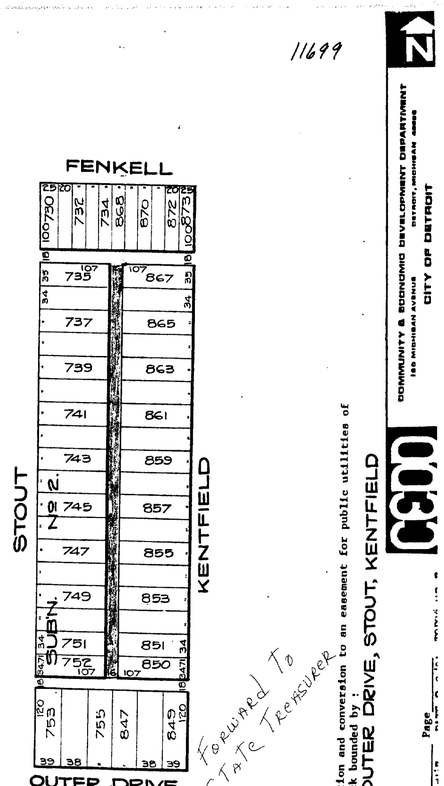


PETITION #5564 vacation and conversion to an easement for public utilities of the alley in the block bounded by : FENKELL, OUTER DRIVE, STOUT, KENTFIELD

Forwarded To STATE TREASURER

B-10-82 mb
mmelby

Book ____ Page ____

PETITION NO. 5097
CONVERSION TO EASEMENT OF THE NORTH/SOUTH ALLEY IN THE BLOCK BOUNDED BY STRATHMOOR, MARK TWAIN, FENKELL AND MIDLAND AVENUES:

RESOLVED, that all that part of the eighteen (18) foot wide alley, running North/South in the block bounded by STRATHMOOR, MARK TWAIN, FENKELL AND MIDLAND AVENUES, abutting Lots 13 to 18, both inclusive, on the West of said alley and Lots 19 to 24, both inclusive, on the East of said alley, in the FERDINAND ENGELHARD SUBDIVISION, a subdivision of part of the Southeast ¼ of the Southeast ¼ of Section 11, Town 1 South, Range 11 East, Greenfield Township, Wayne County, Michigan, as recorded in Liber 47, Page 15 of Plats, Wayne County Records. Also, abutting Lots 19 to 15, both inclusive, on the West of said alley and Lots 18 to 21, both inclusive, on the East of said alley in the EDWARD ROSE STRATHMOOR AVENUE SUBDIVISION, of part of the Southeast ¼ of Section 11, Town 1 South, Range 11 East, City of Detroit, Wayne County, Michigan, as recorded in Liber 70, Page 43 of Plats, Wayne County Records; Also, abutting Lots 41 to 34, both inclusive, on the West of said alley and Lots 35 to 54, both inclusive, on the East of said alley in the ARBOR PARK SUBDIVISION, of part of the West ½ of the Southwest ¼ of the Southeast ¼ of Section 36, Town 1 South, Range 11 East, Greenfield Township, Wayne County, Michigan, as recorded in Liber 37, Page 46 of Plats, Wayne County Records.

Also, part of the Southeast ¼ of Section 36 lying between Lots 21 of EDWARD ROSE STRATHMOOR AVENUE SUBDIVISION as previously described, and abutting Lot 33 of EDWARD ROSE SUBDIVISION, as previously described, Also part of the Southeast ¼ of Section 36 lying between Lots 1 to 6 of EDWARD ROSE STRATHMOOR AVENUE SUBDIVISION, as previously described and Lot 14 of EDWARD ROSE SUBDIVISION, as previously described.

PETITION NO. 5098 18334
CONVERSION TO EASEMENT OF THE NORTH/SOUTH ALLEY IN THE BLOCK BOUNDED BY STAHELIN, BRACE, WARREN AND SAWYER AVENUES:

RESOLVED, That all that part of the eighteen (18) foot wide alley, running North/South in the block bounded by STAHELIN, BRACE, WARREN AND SAWYER AVENUES, abutting Lots 661 to 665, both inclusive, on the West of said alley and Lots 706 to 710, both inclusive, on the East of said alley; also, an eighteen (18) foot wide alley running East/West, abutting Lots 665 and Lots 706 to 710, both inclusive, on the North of said alley and Lots 665 and Lots 731 to 736, both inclusive, on the South of said alley in the WARRENDALE SUBDIVISION, of part of the Southeast ¼ of the Southeast ¼ of Section 2, Town 2 South, Range 10 East, Redford Township, Wayne County, Michigan, as recorded in Liber 45, Page 14 of Plats, Wayne County Records;

PETITION NO. 5100 242
CONVERSION TO EASEMENT OF THE NORTH/SOUTH ALLEY IN THE BLOCK BOUNDED BY TRINITY, BURT ROAD, PURITAN AND FLORENCE AVENUES:

RESOLVED, That all that part of the eighteen (18) foot wide North/South alley, in the block bounded by TRINITY, BURT ROAD, PURITAN AND FLORENCE AVENUES, abutting Lots 143 to 152, both inclusive, on the West of said alley, and Lots 343 to 352, both inclusive, on the East of said alley in the GRAND RIVER SUBURBAN SUBDIVISION, of part of the North ¼ of Section 15, Town 1 South, Range 10 East, Redford Township and Village, Wayne County, Michigan, as recorded in Liber 25, Page 16 of Plats, Wayne County Records.

PETITION NO. 5101 2537
CONVERSION TO EASEMENT OF THE NORTH/SOUTH ALLEY IN THE BLOCK BOUNDED BY MURRAY HILL ST. MARY'S, FLORENCE AND VERNE AVENUES:

RESOLVED, that all that part of the eighteen (18) foot wide North/South alley, in the block bounded by MURRAY HILL ST. MARY'S, FLORENCE AND VERNE AVENUES, abutting Lots 252 to 257, both inclusive, on the East of said alley and Lots 334 to 340, both inclusive, on the West of said alley in the WAYNE PARK SUBDIVISION, of part of the North ¾ of the West ½ of the West ½ of the Northwest ¼ of Section 12 and East ½ of Northwest ¼ and Northeast ¼ of the Southwest ¼ of the Northeast ¼ of Section 13, Town 1 South, Range 10 East, Redford Township, Wayne County, Michigan, as recorded in Liber 37, Page 7 of Plats, Wayne County Records.

PETITION NO. 5138 20231
CONVERSION TO EASEMENT OF THE NORTH/SOUTH ALLEY IN THE BLOCK BOUNDED BY ROBSON, LAUDER, PICKFORD AND MARGARETA AVENUES:

RESOLVED, that all that part of the eighteen (18) foot wide North/South alley, in the block bounded by ROBSON, LAUDER, PICKFORD AND MARGARETA AVENUES, abutting Lots 2415 to 2429, both inclusive, on the East of said alley and Lots 2456 to 2470, both inclusive, on the West of said alley in the BLACKSTONE PARK SUBDIVISION NO. 6, of part of Section 7, Town 1 South, Range 11 East, Greenfield Township, Wayne County, Michigan, as recorded in Liber 32, Page 49 of Plats, Wayne County Records.

PETITION NO. 5139 49
CONVERSION TO EASEMENT OF THE NORTH/SOUTH ALLEY IN THE BLOCK BOUNDED BY FLETCHER, WESSON, LOLA, AND CALIFORNIA:

RESOLVED, that all that part of the eighteen (18) foot wide North/South alley, in the block bounded by FLETCHER, WESSON, LOLA, AND THE C & O RAILROAD, abutting Lot 30 on the East of said alley and Lot 31 on the West of said alley, in the PLAT OF WESSON AND INGERSOLL'S SUBDIVISION, of Private Claim 171 South of Michigan Avenue, Town 2 South, Range 11 East, as recorded in Liber 3, Page 18 of Plats, Wayne County Records.

PETITION NO. 5140 22352
CONVERSION TO EASEMENT OF THE NORTH/SOUTH ALLEY IN THE BLOCK BOUNDED BY DEQUINDRE, STRASBURG, GETTZEN AND GREINER:

RESOLVED, that all that part of the eighteen (18) foot wide North/South alley, in the block bounded by DEQUINDRE, STRASBURG, GETTZEN AND GREINER AVENUES, abutting Lots 2078 to 2087, both inclusive, on the East of said alley and Lots 2111 to 2120, both inclusive, on the West of said alley in the DRENNAN AND BELDON'S LA SALLE COLLEGE PARK SUBDIVISION NO. 7, of part of the Southeast ¼ of the Southeast ¼ of Section 1 and part of the Northeast ¼ of the Northeast ¼ of Section 12, Town 1 South, Range 12 East, City of Detroit, Wayne County, Michigan, as recorded in Liber 68, Page 26 of Plats, Wayne County Records.

PETITION NO. 5141 21825
CONVERSION TO EASEMENT OF THE EAST/WEST ALLEY IN THE BLOCK BOUNDED BY KELLY, PAYTON, CASINO AND MORGAN AVENUES.

RESOLVED, that all that part of the twenty (20) foot section of alley running East/West, in the block bounded by KELLY, PAYTON, CASINO AND MORGAN AVENUES, abutting Lot 1055 on the West of said alley and Lot 1056 to the West 7.50 feet of Lot 1060, PARK DRIVE SUBDIVISION NO. 4, of part of Private Claim 123, City of Detroit, Wayne County, Michigan, as recorded in Liber 34, Page 11 of Plats, Wayne County Records;

PETITION NO. 5142 22121
CONVERSION TO EASEMENT OF THE NORTH/SOUTH ALLEY IN THE BLOCK BOUNDED BY MURRAY HILL, ST. MARY'S, OUTER DRIVE AND THATCHER AVENUES.

RESOLVED, That all that part of the eighteen (18) foot wide section of alley running North/South, in the block bounded by MURRAY HILL, ST. MARY'S, OUTER DRIVE AND THATCHER AVENUES, abutting Lots 168 to 181, both inclusive, on the East of said alley and Lots 223 to 229, both inclusive, on the West of said alley; also, an eighteen (18) foot wide section of alley running East/West, abutting Lots 155 on the North of said alley and Lot 157 to the West 11 feet of Lot 158, in the ST. MARY'S SUBDIVISION, of part of the West ¼ of the Southwest ¼ of Section 12, Town 1 South, Range 10 East, City of Detroit, Wayne County, Michigan, as recorded in Liber 59, Page 81 of Plats, Wayne County Records;

PETITION NO. 5216
CONVERSION TO EASEMENT OF THE NORTH/SOUTH ALLEY IN THE BLOCK BOUNDED BY SAN JUAN, PRAIRIE, LYNDON AND EATON AVENUES:

RESOLVED, That all that part of the eighteen (18) foot wide North/South alley, in the block bounded by SAN JUAN, PRAIRIE, LYNDON AND EATON AVENUES, abutting Lots 85, 86 and 87 on the East of said alley and Lots 88, 89 and 90 on the West of said alley, in the ROBERT OAKMAN'S TULLER AVENUE SUBDIVISION, of part of the Northeast ¼ of Fractional Section 21, Town 1 South, Range 11 East, Greenfield Township, Wayne County, Michigan, as recorded in Liber 35, Page 83 of Plats, Wayne County Records. Also abutting Lots 52 to 57, both inclusive, on the East of said alley and Lots 58 to 63, both inclusive, on the West of said alley in the E. R. H. WARK'S CLARK-DALE SUBDIVISION, of the Northerly 41.78 acres of Lot 4 Harper Tract of Fractional Section 21, Town 1 South, Range 11 East, City of Detroit, Wayne County, Michigan, as recorded in Liber 68, Page 26 of Plats, Wayne County Records. Also, abutting Lots 46 to 50, both inclusive, on the East of said alley and Lots 51 to 55, both inclusive, on the West of said alley in the ALPINE HEIGHTS SUBDIVISION, of the South ¾ of the North 6/10 of Lot 4 Fractional Section 21, Town 1 South, Range 11 East, Greenfield Township, Wayne County, Michigan, as recorded in Liber 35, Page 22 of Plats, Wayne County Records. Also, abutting Lots 62 and 63 on the East of said alley and Lots 74 and 75 on the West of said alley in the ROBERT OAKMAN'S ISABELLA SUBDIVISION, of the Southerly part of Lot 4 and the Northerly part of Lot 5, Harper Tract of the Easterly ¼ of Fractional Section 21, Town 1 South, Range 11 East, City of Detroit, Wayne County, Michigan, as recorded in Liber 36, Page 75 of Plats, Wayne County Records.

SHORT FORM - TRUE

STATE OF MICHIGAN) SS.
CITY OF DETROIT)

I, JAMES H. BRADLEY, CITY CLERK of the City of Detroit, do Hereby

certify that the annexed paper is a true copy of a Resolution

adopted by the City Council on February 24, 1982

and approved by the Mayor on March 8, 1982

as appears from the Journal of said City Council, on file in my office.

IN WITNESS WHEREOF, I have hereunto set my hand and affixed the Corporate Seal of said City, at Detroit, on

JAMES H. BRADLEY

(1) 14407
(2) 31733
(3) 29518
(4) 2570

PETITION NO. 5219 21618
CONVERSION TO EASEMENT OF THE EAST/WEST ALLEY IN THE BLOCK BOUNDED BY BRINGARD, EDMORE, REX AND REDMOND AVENUES:

RESOLVED, that all that part of the eighteen (18) foot wide East/West alley, in the block bounded by BRINGARD, EDMORE, REX AND REDMOND AVENUES, abutting Lots 241 to 260, both inclusive, on the North said alley and Lots 284 to 280, both inclusive, on the South of said alley, in the DREDMAN AND HELDON'S REGENT PARK SUBDIVISION, of the Northeast ¼ of the Northwest ¼ of Section 6, Town 1 South, Range 12 East, City of Detroit, Wayne County, Michigan, as recorded in Liber 52, Page 72 of Plats, Wayne County Records;

PETITION NO. 5220
CONVERSION TO EASEMENT OF THE NORTH/SOUTH ALLEY IN THE BLOCK BOUNDED BY PRAIRIE, MONICA, EATON AND CHALFONTE AVENUES:

RESOLVED, that all that part of the eighteen (18) foot wide North/South alley, in the block bounded by PRAIRIE, MONICA, EATON AND CHALFONTE AVENUES, abutting Lots 57 to 65, both inclusive, on the East of said alley and Lots 66 to 74, both inclusive, on the West of said alley in the AMBER PARK SUBDIVISION, of the North ¾ of Lot 29 Harper Tract, part of Fractional Section 21, Town 1 South, Range 11 East, Greenfield Township, Wayne County, Michigan, as recorded in Liber 34, Page 91 of Plats, Wayne County Records; Also abutting Lots 67, 68, 69 and 70, on the East of said alley and Lots 83, 84, 85 and 86 on the West of said alley, in the BRAE MAR SUBDIVISION, of South half of Lot 29 Harper Tract, part of Fractional Section 21, Town 1 South, Range 11 East, Greenfield Township, Wayne County, Michigan, as recorded in Liber 38, Page 12 of Plats, Wayne County Records;

PETITION NO. 5221
CONVERSION TO EASEMENT OF THE NORTH/SOUTH ALLEY IN AN EAST/WEST ALLEY IN THE BLOCK BOUNDED BY ILIAD, RIDGE, SUNNYSIDE AND THE ROUGE RIVER:

RESOLVED, that all that part of the ten (10) foot wide North/South alley, in the block bounded by ILIAD, RIDGE, SUNNYSIDE AND THE ROUGE RIVER, abutting Lot 122 on the East of said alley in the ROBERT OAKMAN'S DALE PARK SUBDIVISION, of part of the Northwest ¼ of Section 16, Town 1 South, Range 11 East, Redford Township, Wayne County, Michigan, as recorded in Liber 32, Page 77 of Plats, Wayne County Records. Also, abutting Lots 153, 154 and 155, abutting on the East of said alley in the S.E. TAYLOR'S BRIGHTMOOR SUBDIVISION, lying South of Grand River Avenue, being part of the West ½ of Section 16, Town 1 South, Range 10 East, Redford Township, Wayne County, Michigan, as recorded in Liber 45, Page 62 of Plats, Wayne County Records; Also, a ten (10) foot wide alley running East and West, abutting Lot 193 on the North of said alley and Lot 192 on the South of said alley in the BRIGHTMOOR PARK SUBDIVISION, as described above; also, a ten (10) foot wide North-South alley, in the block bounded by WOLFRAM SUBDIVISION, lying South of Grand River Avenue, being part of the West ½ of Section 16, Town 1 South, Range 10 East, Redford Township, Wayne County, Michigan, as recorded in Liber 45, Page 62 of Plats, Wayne County Records. Also, a ten (10) foot wide alley running East and West, abutting Lot 193 on the North of said alley and Lot 192 on the South of said alley in the BRIGHTMOOR PARK SUBDIVISION, as described above; also, a ten (10) foot wide North-South alley, in the block bounded by WOLFRAM SUBDIVISION, lying South of Grand River Avenue, being part of the West ½ of Section 16, Town 1 South, Range 10 East, Redford Township, Wayne County, Michigan, as recorded in Liber 45, Page 62 of Plats, Wayne County Records; Also, a ten (10) foot wide alley running East and West, abutting Lot 193 on the North of said alley and Lot 192 on the South of said alley in the BRIGHTMOOR PARK SUBDIVISION, as described above;

PETITION NO. 5222
CONVERSION TO EASEMENT OF THE NORTH/SOUTH ALLEY IN THE BLOCK BOUNDED BY GOLPHIN, ROCKDALE, LYNDON AND AVENUES:

RESOLVED, that all that part of the eighteen (18) foot wide East/West alley, in the block bounded by GOLPHIN, ROCKDALE LYNDON AND AVENUES, abutting Lots 87 and 88 on the North of said alley and Lots 89 and 90 on the South of said alley in the S.E. TAYLOR'S BRIGHTMOOR SUBDIVISION, of part of the East ½ of the Southeast ¼ of Section 16, Town 1 South, Range 10 East, Redford Township, Wayne County, Michigan, as recorded in Liber 47, Page 83 of Plats, Wayne County Records;

PETITION NO. 5223
CONVERSION TO EASEMENT OF THE NORTH/SOUTH ALLEY IN THE BLOCK BOUNDED BY VAUGHAN, EVERGREEN, PLYMOUTH AND WADSWORTH AVENUES:

RESOLVED, that all that part of the eighteen (18) foot wide North/South alley, in the block bounded by VAUGHAN, EVERGREEN, PLYMOUTH AND WADSWORTH AVENUES, abutting Lots 296 to 299, both inclusive, on the West of said alley and Lots 300 to 303, both inclusive, on the East of said alley in the MAPLE PARK SUBDIVISION NO. 1, of part of the Southeast ¼ of the Southeast ¼ of Section 27, Town 1 South, Range 10 East, Redford Township, Wayne County, Michigan, as recorded in Liber 54, Page 39 of Plats, Wayne County Records.

PETITION NO. 5224
CONVERSION TO EASEMENT OF THE NORTH/SOUTH ALLEY IN THE BLOCK BOUNDED BY FAYTON, FIELDING, BELTON AND CONSTANCE AVENUES:

RESOLVED, that all that part of the eighteen (18) foot wide North-South alley, in the block bounded by FAYTON, FIELDING, BELTON AND CONSTANCE AVENUES, abutting Lots 637 to 644, both inclusive, on the East of said alley and Lots 797 to 723, both inclusive, on the West of said alley in the WARRENDALE PARKSIDE DIVISION NO. 2, of part of the West ½ of the Northeast ¼ of Section 2, Town 2 South Range 10 East, Dearborn Township, Wayne County, Michigan, as recorded in Liber 52, Page 6 of Plats, Wayne County Records;

PETITION NO. 5249
CONVERSION TO EASEMENT OF THE NORTH/SOUTH ALLEY IN THE BLOCK BOUNDED BY WISCONSIN, OHIO, BUENA VISTA AND JEFFRIES X-WAY:

RESOLVED, That all that part of the sixteen (16) foot wide North-South alley, in the block bounded by WISCONSIN, OHIO, BUENA VISTA AND JEFFRIES X-WAY, abutting Lots 112 to 117, both inclusive, on the West of said alley and Lots 118 to 123, both inclusive, on the East of said alley in the WYOMING PARK SUBDIVISION OF the North 19.18 acres of the Southwest ¼ of the Southeast ¼ of Section 28, Town 1 South, Range 11 East, Greenfield Township, Wayne County, Michigan, as recorded in Liber 34, Page 42 of Plats, Wayne County Records.

PETITION NO. 5250
CONVERSION TO EASEMENT OF THE NORTH/SOUTH ALLEY IN THE BLOCK BOUNDED BY VAUGHAN, EVERGREEN, CONSTANCE AND VAN BUREN AVENUES:

RESOLVED, That all that part of the twenty (20) foot wide North/South alley, in the block bounded by VAUGHAN, EVERGREEN, CONSTANCE AND VAN BUREN AVENUES, abutting Lots 296 to 317, both inclusive, on the East of said alley and Lots 419 to 431, both inclusive, on the West of said alley, in the WARRENDALE PARKSIDE SUBDIVISION NO. 1, of part of the East ½ of the East ½ of the Northeast ¼ of Section 2, Town 2 South, Range 10 East, Dearborn, Township, Wayne County, Michigan, as recorded in Liber 46, Page 75 of Plats, Wayne County Records;

PETITION NO. 5661
CONVERSION TO EASEMENT OF THE NORTH/SOUTH ALLEY IN THE BLOCK BOUNDED BY STOUT, KENTFIELD, OUTER DRIVE AND FENKELL AVENUES:

RESOLVED, that that part of the eighteen (18) foot wide North/South alley in the block bounded by ST. CLAIR, KENTFIELD, OUTER DRIVE AND FENKELL AVENUES, abutting Lots 735 to 752, both inclusive, on the East of said alley and Lots 850 to 867, both inclusive, on the West of said alley in the H. R. TAYLOR'S BRIGHTMOOR SUBDIVISION NO. 2, lying South of Grand River Avenue, being a part of the Northeast ¼ of Section 22, Town 1 South, Range 10 East, Redford Township, Wayne County, Michigan, as recorded in Liber 44, Page 35 of Plats, Wayne County Records.

Be and the same is hereby vacated as a public alley and is hereby converted into a public easement of the full width of the alley, which easement shall be subject to the following covenants and agreements, uses, reservations and regulations which shall be observed by the owners of the lots abutting on said alley and by their heirs, executors, administrators and assigns, forever to wit:

FIRST, said owners hereby grant to and for the use of the public easement or right-of-way said vacated public alley hereinabove described for the purposes of maintaining, installing, repairing, removing or replacing public utilities such as water mains, sewers, gas lines or mains, telephone, electric light conduits or poles or things similarly placed or installed in a public alley in the City of Detroit, with the right to ingress and egress at any time to and over said easement for the purpose above set forth.

SECOND, said utility easement or right-of-way in and over said vacated alley hereinabove described shall be forever accessible to the maintenance and inspection forces of the utility companies, or those specifically authorized by them for the purpose of inspecting, installing, maintaining, repairing, removing or replacing any of the utilities, water main, gas line or mains, telephone or light pole or any utility facility placed or installed in said easement or right-of-way. The utility companies shall have the right to cut down the driveways and yards of the adjoining properties for the purpose set forth at any time to and over said utility easements with any necessary equipment to perform the above mentioned tasks, with the understanding that the utility companies shall be clear in such crossing of same, and that any property damaged by the utility companies other than that specifically provided by this resolution shall be restored to a satisfactory condition.

THIRD, said owners for their heirs and assigns further agree that no buildings or structures of any nature whatsoever including but not limited to concrete slabs or driveways retaining or partition walls (except necessary lite fences) shall be built or placed upon said easement, nor any change of surface grade made, without prior approval by the Department of Public Works.

FOURTH, that if at any time in the future the owners of any lots abutting on said vacated alley shall request the removal and/or relocation of any existing poles or other utilities in said easements, such owners, upon whose property the poles or other utilities are located shall pay all costs incidental to such removal and/or relocation, unless such charges are waived by the utility owners.

PROVIDED FURTHER, that if any utility located or to be located in said property of a brick or be damaged as a result of any action on the part of the petitioner or assigns by way of limitation but not limitations, such as the excessive weights of materials or construction not in accordance with Section 3, mentioned above, then in such event the petitioner or assigns shall be liable for all costs incidental to the repair of such broken or damaged utility and be it further

RESOLVED, that the City Clerk shall, within 30 days, record a certified copy of this resolution with the Wayne County Register of Deeds, and shall send a certified copy to the State Treasurer, and shall further transmit a copy of this resolution to the City Engineer, to the Law Department and to the Department of Public Works; and be it further

RESOLVED, that upon the receipt of a copy of the resolution, the Department of Public Works shall submit its garbage and refuse collection services accordingly

Approved:
SYL DELANEY
Deputy Corp Counsel
Deputy Corp Counsel

Adopted as follows:
Yeas - Council Members Cleveland, Eilers, Eberhard, Hood, Kelley, Mahaffey, Peoples, Ravitz, and President Henderson — 9.

FURTHER, that if any time in the future the owners of any lots abutting on said vacated alley shall request the removal and/or relocation of any existing poles or other utilities in said easements, such owners, upon whose property the poles or other utilities are located shall pay all costs incidental to such removal and/or relocation, unless such charges are waived by the utility owners.

PROVIDED FURTHER, that if any utility located or to be located in said property of a brick or be damaged as a result of any action on the part of the petitioner or assigns by way of limitation but not limitations, such as the excessive weights of materials or construction not in accordance with Section 3, mentioned above, then in such event the petitioner or assigns shall be liable for all costs incidental to the repair of such broken or damaged utility and be it further

RESOLVED, that the City Clerk shall, within 30 days, record a certified copy of this resolution with the Wayne County Register of Deeds, and shall send a certified copy to the State Treasurer, and shall further transmit a copy of this resolution to the City Engineer, to the Law Department and to the Department of Public Works; and be it further

RESOLVED, that upon the receipt of a copy of the resolution, the Department of Public Works shall submit its garbage and refuse collection services accordingly

Approved:
SYL DELANEY
Deputy Corp Counsel
Deputy Corp Counsel

Adopted as follows:
Yeas - Council Members Cleveland, Eilers, Eberhard, Hood, Kelley, Mahaffey, Peoples, Ravitz, and President Henderson — 9.

STATE OF MICHIGAN) SS.
CITY OF DETROIT)

I, JAMES H. BRADLEY, CITY CLERK of the City of Detroit, do Hereby

certify that the annexed paper is a true copy of a Resolution

adopted by the City Council on February 24, 1982

and approved by the Mayor on March 8, 1982

as appears from the Journal of said City Council, on file in my office.

IN WITNESS WHEREOF, I have hereunto set my hand and affixed the Corporate Seal of said City, at Detroit, on

JAMES H. BRADLEY

(18) 2323
(19) 2444
(20) 2208
(21) 18449
(22) 19614
(23) 21760
(24) 20622
(25) 2272
(26) 19640
(27) 11699

ClibPDF - www.fastio.com