

# LAKESIDE PARK

NEWAYGO COUNTY MICH.

**DESCRIPTION OF LAND PLATTED**  
The land embraced in the annexed plat of Lakeside Park is described as follows:  
Commencing at the center of Section 19, Town 11 North Range 13 West Meridian of Michigan, Running South Easterly on arc of curve thirteen and 66 (1766) feet (Central angle 20° 15', Radius 540 ft. with center on Quarter line); thence S 69° 45' E five hundred and sixty-nine (569) feet; thence S 74° 30' E five hundred and ninety (590) feet; thence South Easterly on arc of curve thirty-four (34) feet (Radius 597. Central angle 37°); thence S 55° 30' E three hundred and eighteen (318) feet; thence S 54° 30' W one hundred forty-five and 30 (148.50) feet to shore of Sand Lake; thence North Westerly along the shore of said lake to the Quarter line; thence North on Quarter line one hundred and fifty (150) feet to place of beginning.

## DEDICATION

Know all men by these presents, that for Ellwood Williams as proprietor and Millie Williams his wife, have caused the land embraced in the annexed plat to be surveyed, laid out and platted, to be known as Lakeside Park, and that the streets and alleys as shown on said plat are hereby dedicated to the use of the public.

Given and sealed in presence of  
Ethel Barton  
Ellwood Williams [L.S.]  
Millie Williams [L.S.]

State of Michigan }  
County of Newaygo. }  
On this 16 day of July 1910  
before me a Notary Public in and for said county, personally came the above named Ellwood Williams and Millie Williams his wife, known to me to be the persons who executed the above dedication, and they acknowledged the same to be their free act and deed.

Notary Public Newaygo Co. Mich.  
My commission expires Apr. 20, 1914


## OFFICE OF COUNTY TREASURER

Newaygo County  
White Cloud Mich. Sept. 22, 1910  
I hereby certify that there are no tax liens or taxes held by the state on the lands described below, and that there are no tax liens or taxes held by individuals on said lands, for the five years preceding the 16 day of July 1910, and that the taxes for said period of five years are paid, as shown by the records of this office.

This certificate does not apply to taxes, if any, now in process of collection by Township, City or village collecting officers.

| DESCRIPTION        | SECTION | TOWN  | RANGE |
|--------------------|---------|-------|-------|
| N. 1/2 of S.E. 1/4 | 19      | 11 N. | 13 W. |

Bery Cander  
County Treasurer  
J. C. B.

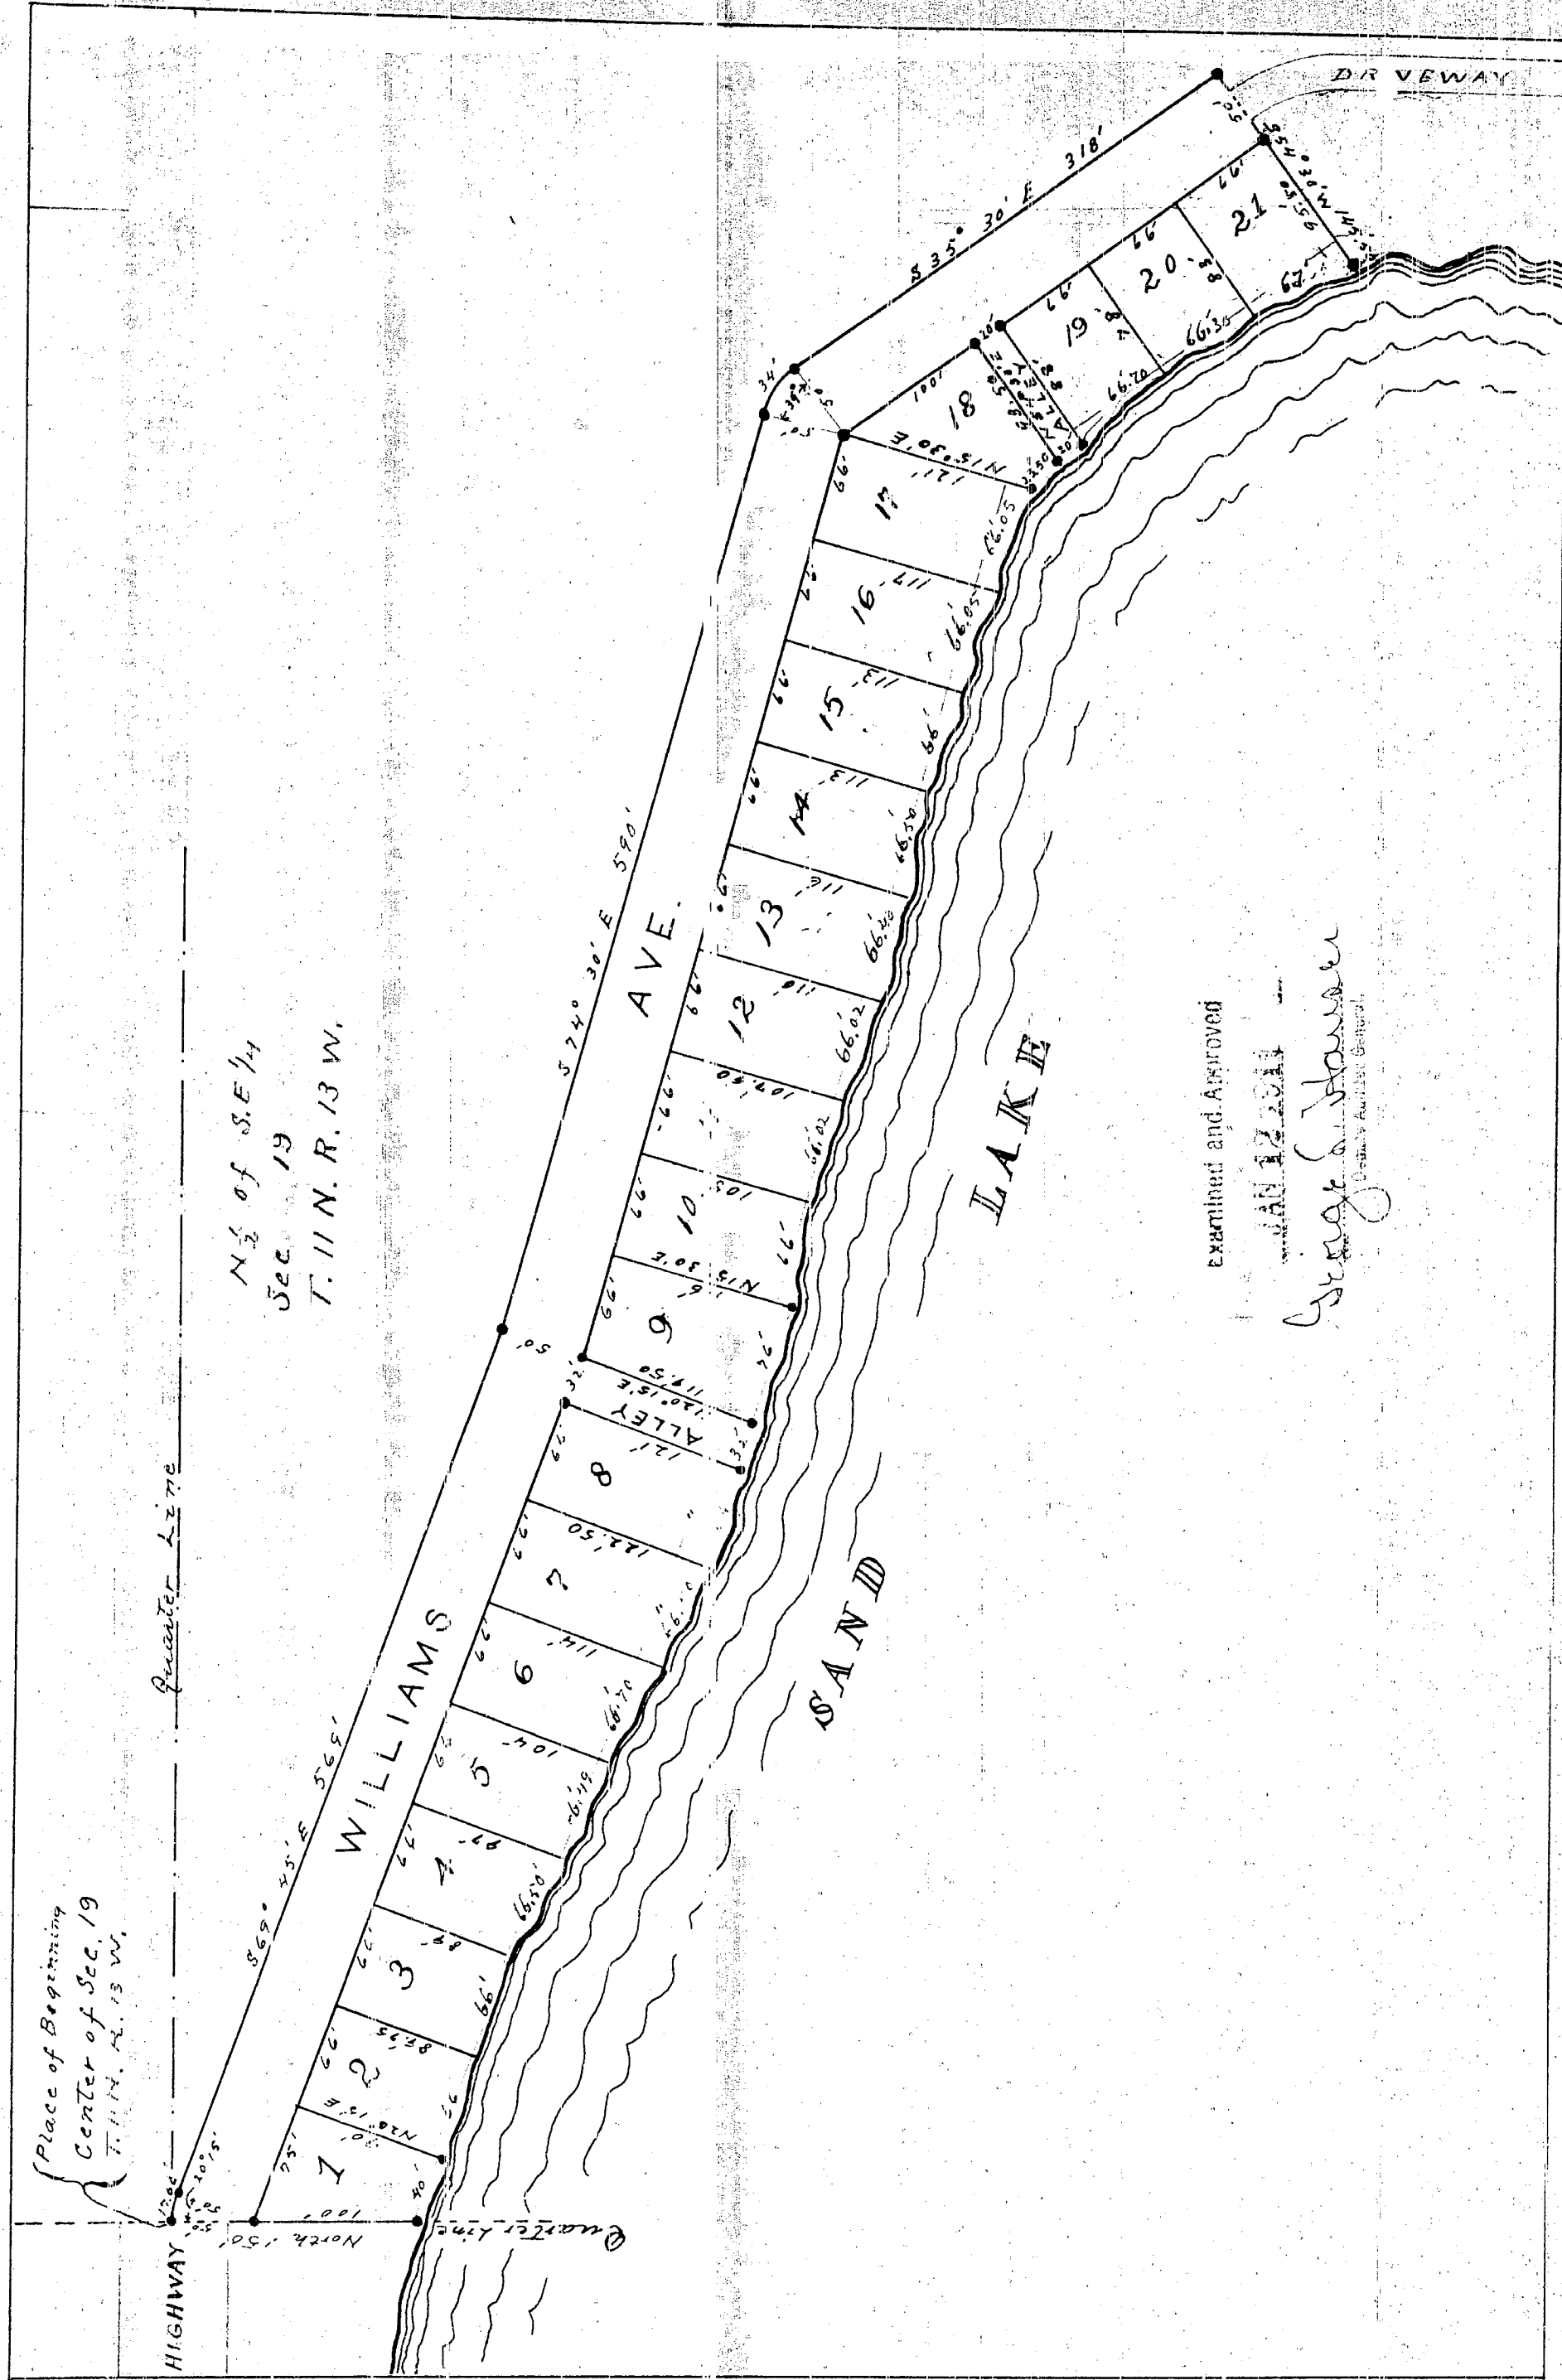

Examined and Approved

J. S. Howell  
Surveyor

Approved by the Township Board  
of the Township of Ishkunda, Newaygo Co. Mich.  
The 24 day of September 1910

Frank Seaman  
Jay Crawford  
Charles Eady  
Superintendent  
Clerk  
Justice

**SURVEYOR'S CERTIFICATE.**  
I hereby certify that the plat herein delineated is a correct one, and that permanent monuments consisting of iron stakes (Gas pipe 3"x4") have been planted at points marked thus • as shown, at all angles in the boundaries of the land platted, and at all intersections of streets or pieces and alleys.

W. S. Howell  
Surveyor

Filed in Auditor General's Dept.  
JAN 20 1911  
J. S. Howell  
Surveyor

11703

Scale  
100 ft to one inch