

DESCRIPTION OF LAND PLATTED:

The land embraced in the annexed plat of Larsen's Addition to the Village of Grant is described as follows: Commencing at the North East Corner of the South West $\frac{1}{4}$ of the North West $\frac{1}{4}$ of Section 24, Town 11 N, Range 13 West, Meridian of Michigan. Running South on eighth line three hundred and sixty three (363) feet; Thence S 89° 30' W. one thousand three hundred and twenty five (1325) feet to Section line; Thence North on section line three hundred and sixty three (363) feet; Thence S 89° 30' E on eighth line one thousand two hundred and fifty nine (1259) feet; Thence North one hundred seventy seven and $\frac{63}{100}$ (177.63) feet; Thence S 89° 30' E. sixty six (66) feet; Thence 100° South on eighth line one hundred seventy seven and $\frac{63}{100}$ (177.63) feet to place of beginning.

DEDICATION

Know all men by these presents, that we R. P. Larsen as proprietor and Henry Steen Larsen his wife have caused the land embraced in the annexed plat to be surveyed laid out and platted, to be known as Larson's Addition to the Village of Grant, and that the streets and alleys as shown on said plat are hereby dedicated to the use of the public.

John Sharp
Jorgen Larsen

R. P. Larsen (L.S.)
F. H. Larsen (L.S.)

State of Michigan
County of Newaygo

before me a Notary Public in and for said County, personally came the above named R. P. Larson and Alanswie Larver his wife, known to me to be the persons who executed the above dedication and acknowledged the same to be their free act and deed.

My Commission Expires
Apr 20 1914

Volary Public
-Kwaygo Co. Wash.,

Office of County Treasurer

Newaygo County
Wm. C. Bond, Mch. 28, 1911
I hereby certify that there are no tax liens or titles held by the State on the lands herein described, and that there are no tax liens or titles held by said State for the period of five years preceding the 11 day of March, 1911, and that the taxes for said period of five years are paid as shown by the records of this office.

Benj. Canalee
County Treasurer

Approved by
the Village Council of the
Village of Great Neck
10th day of April 1911
Attest: Mc Keeley
Raymond Merrill
Secy.

SURVEYOR'S CERTIFICATE

I hereby certify that the plat herein delineated as correct one and that permanent monuments consisting of iron stakes have been placed at points marked thus  as thereon shown at all angles in the boundaries of the land platted, and at all intersections of streets and alleys

Wentfield S. Merrill
Surveyor and Civil Engineer

Surveyor and Civil Engineer


COPY
REGISTER'S OFFICE,
HANCOCK COUNTY,
SS:
James A. D.
DATE OF BIRTH May 1 AT PLACE NY City
TO BE ISSUED 1 BY Edgar E. Sullivan
FOR PAID \$50

I hereby certify that this copy is a true copy of the MAP or PLAN forwarded the Registrar of Deeds for recording.

Completed May 16, 1944
Geo. L. Brown
 Deputy Auditor General

Filed in Auditor General's Dept.
MAY 19 1941
Chas. H. Howell
Deputy Auditor General.

Charles C. (M)

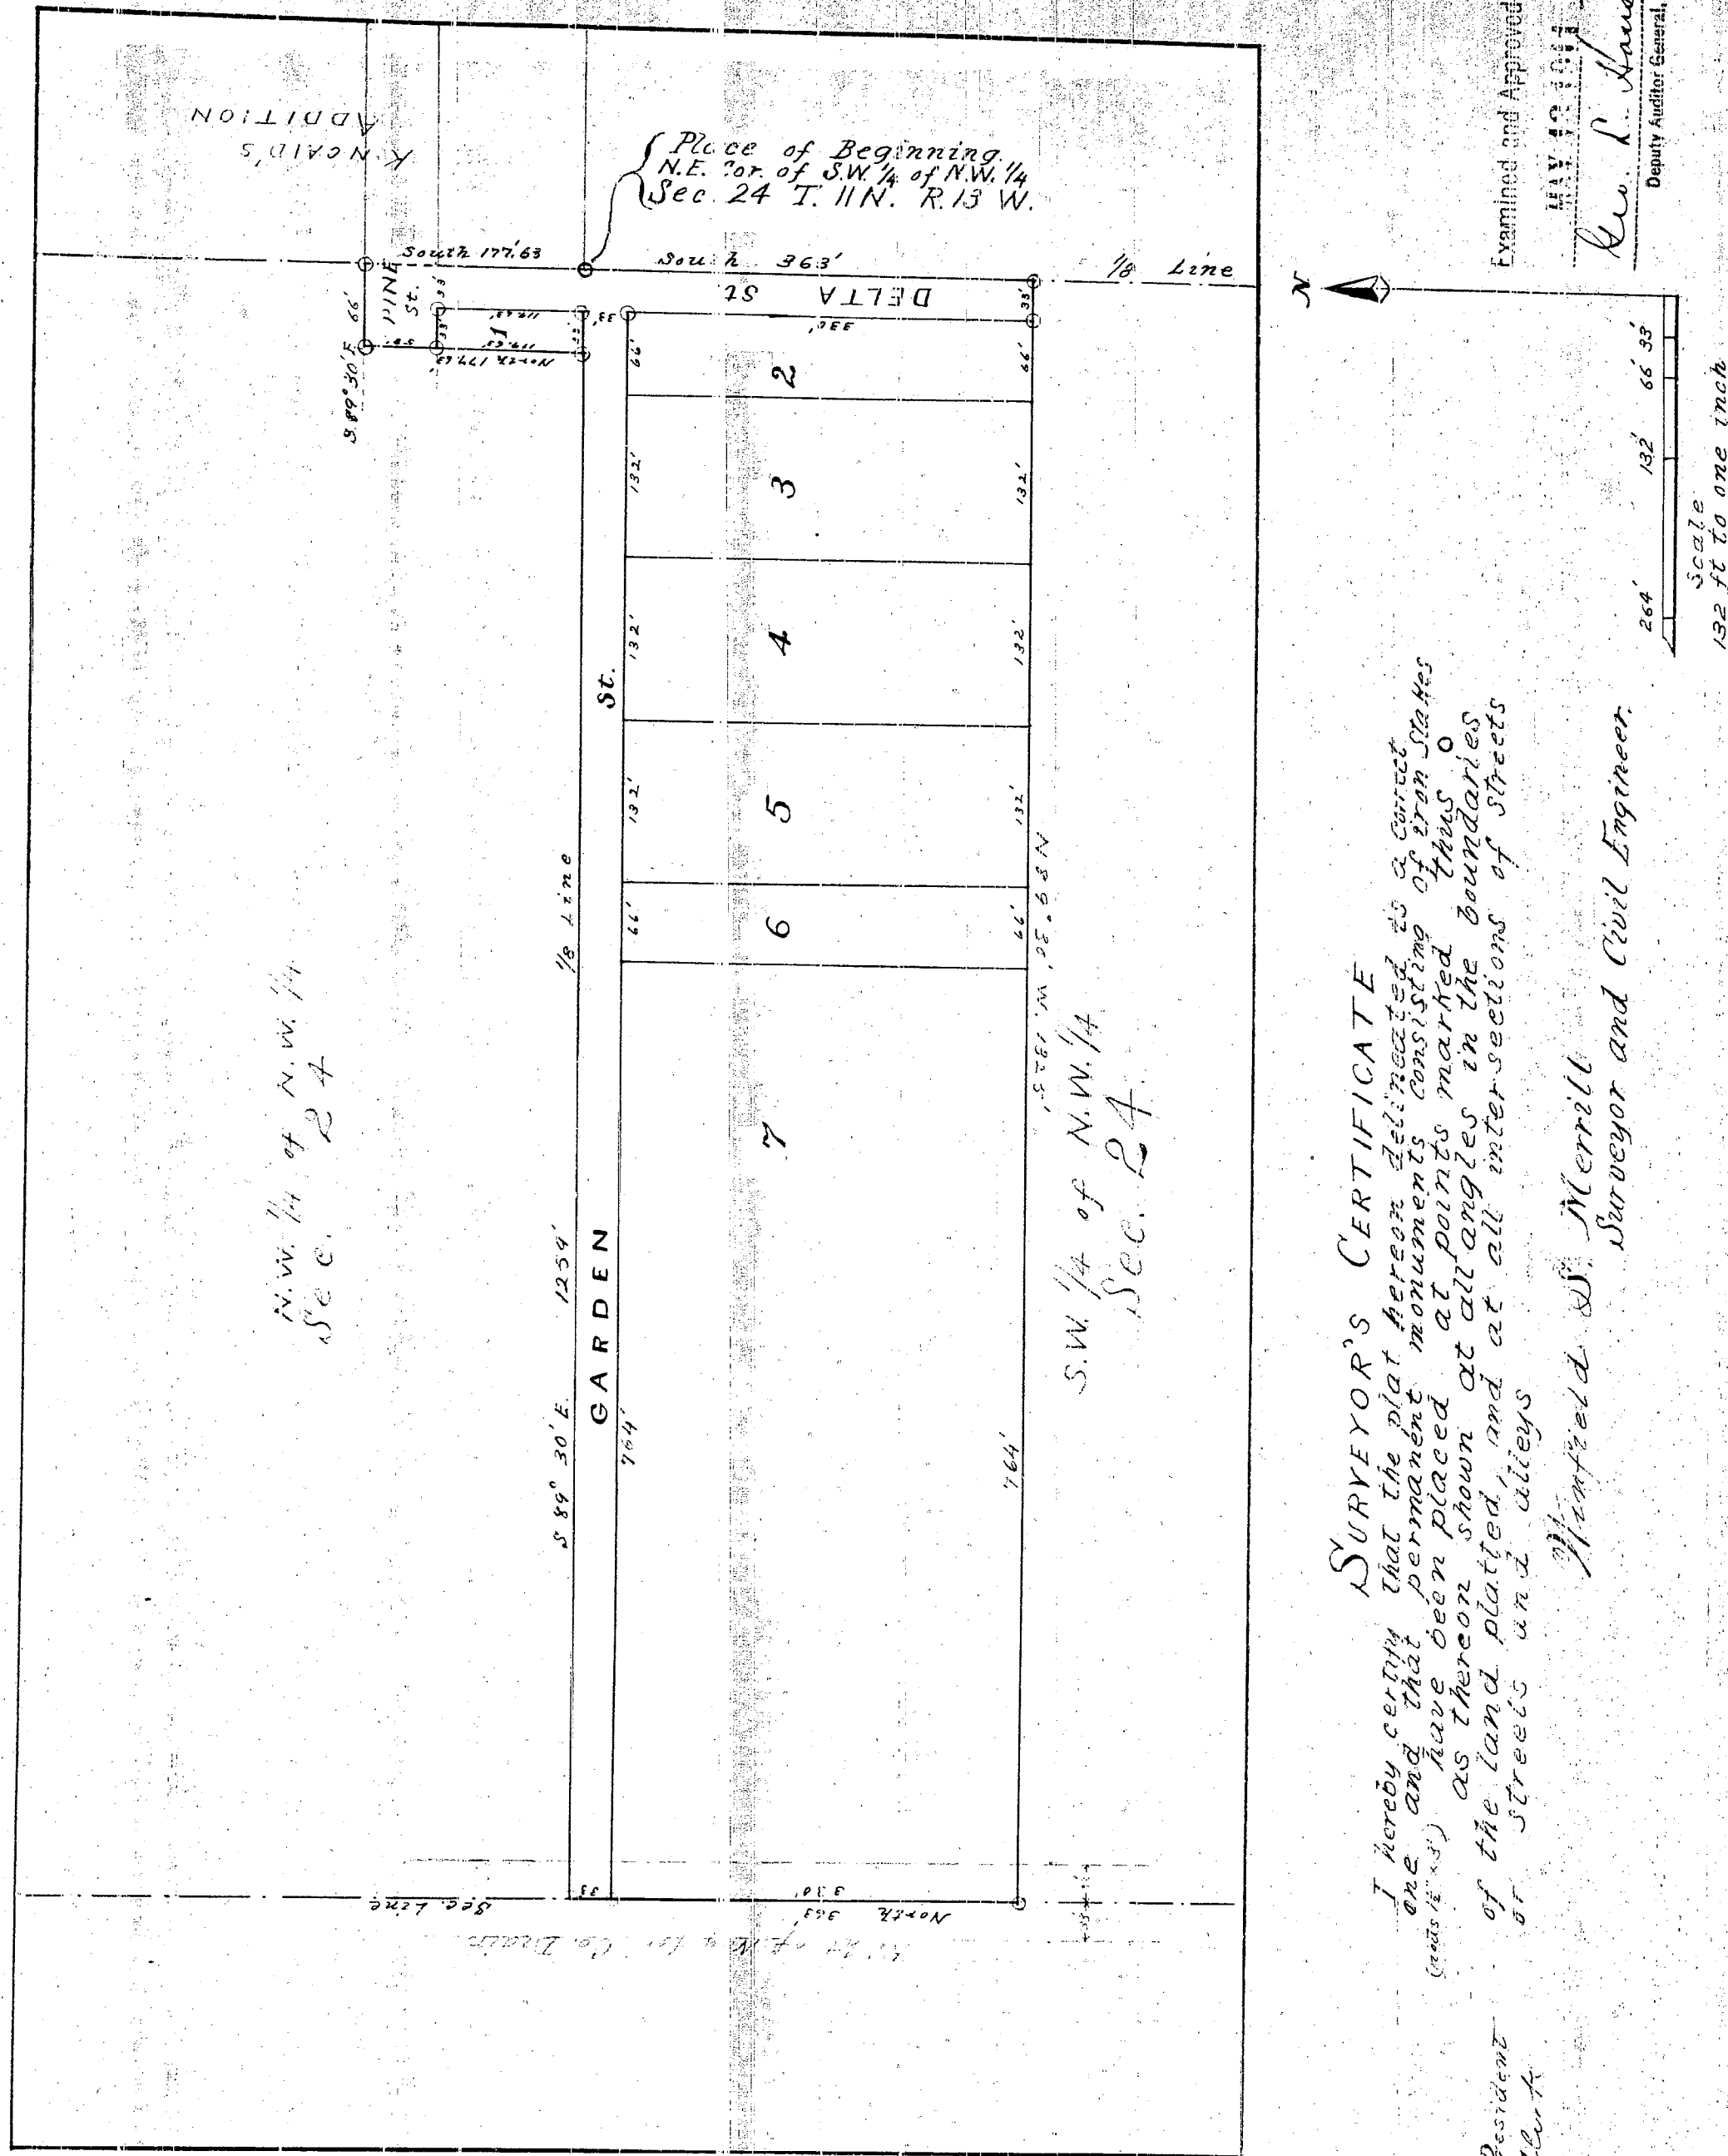

Examined and Approved
 MAY 22 1904
 Geo. L. Hancock
 Deputy Auditor General

scale
132 ft to one inch