


ADDITION C TO DIAMOND PARK

TOWNSHIP OF LINCOLN NEWAYGO COUNTY MICHIGAN.

Charles C. Conner
Notary Public

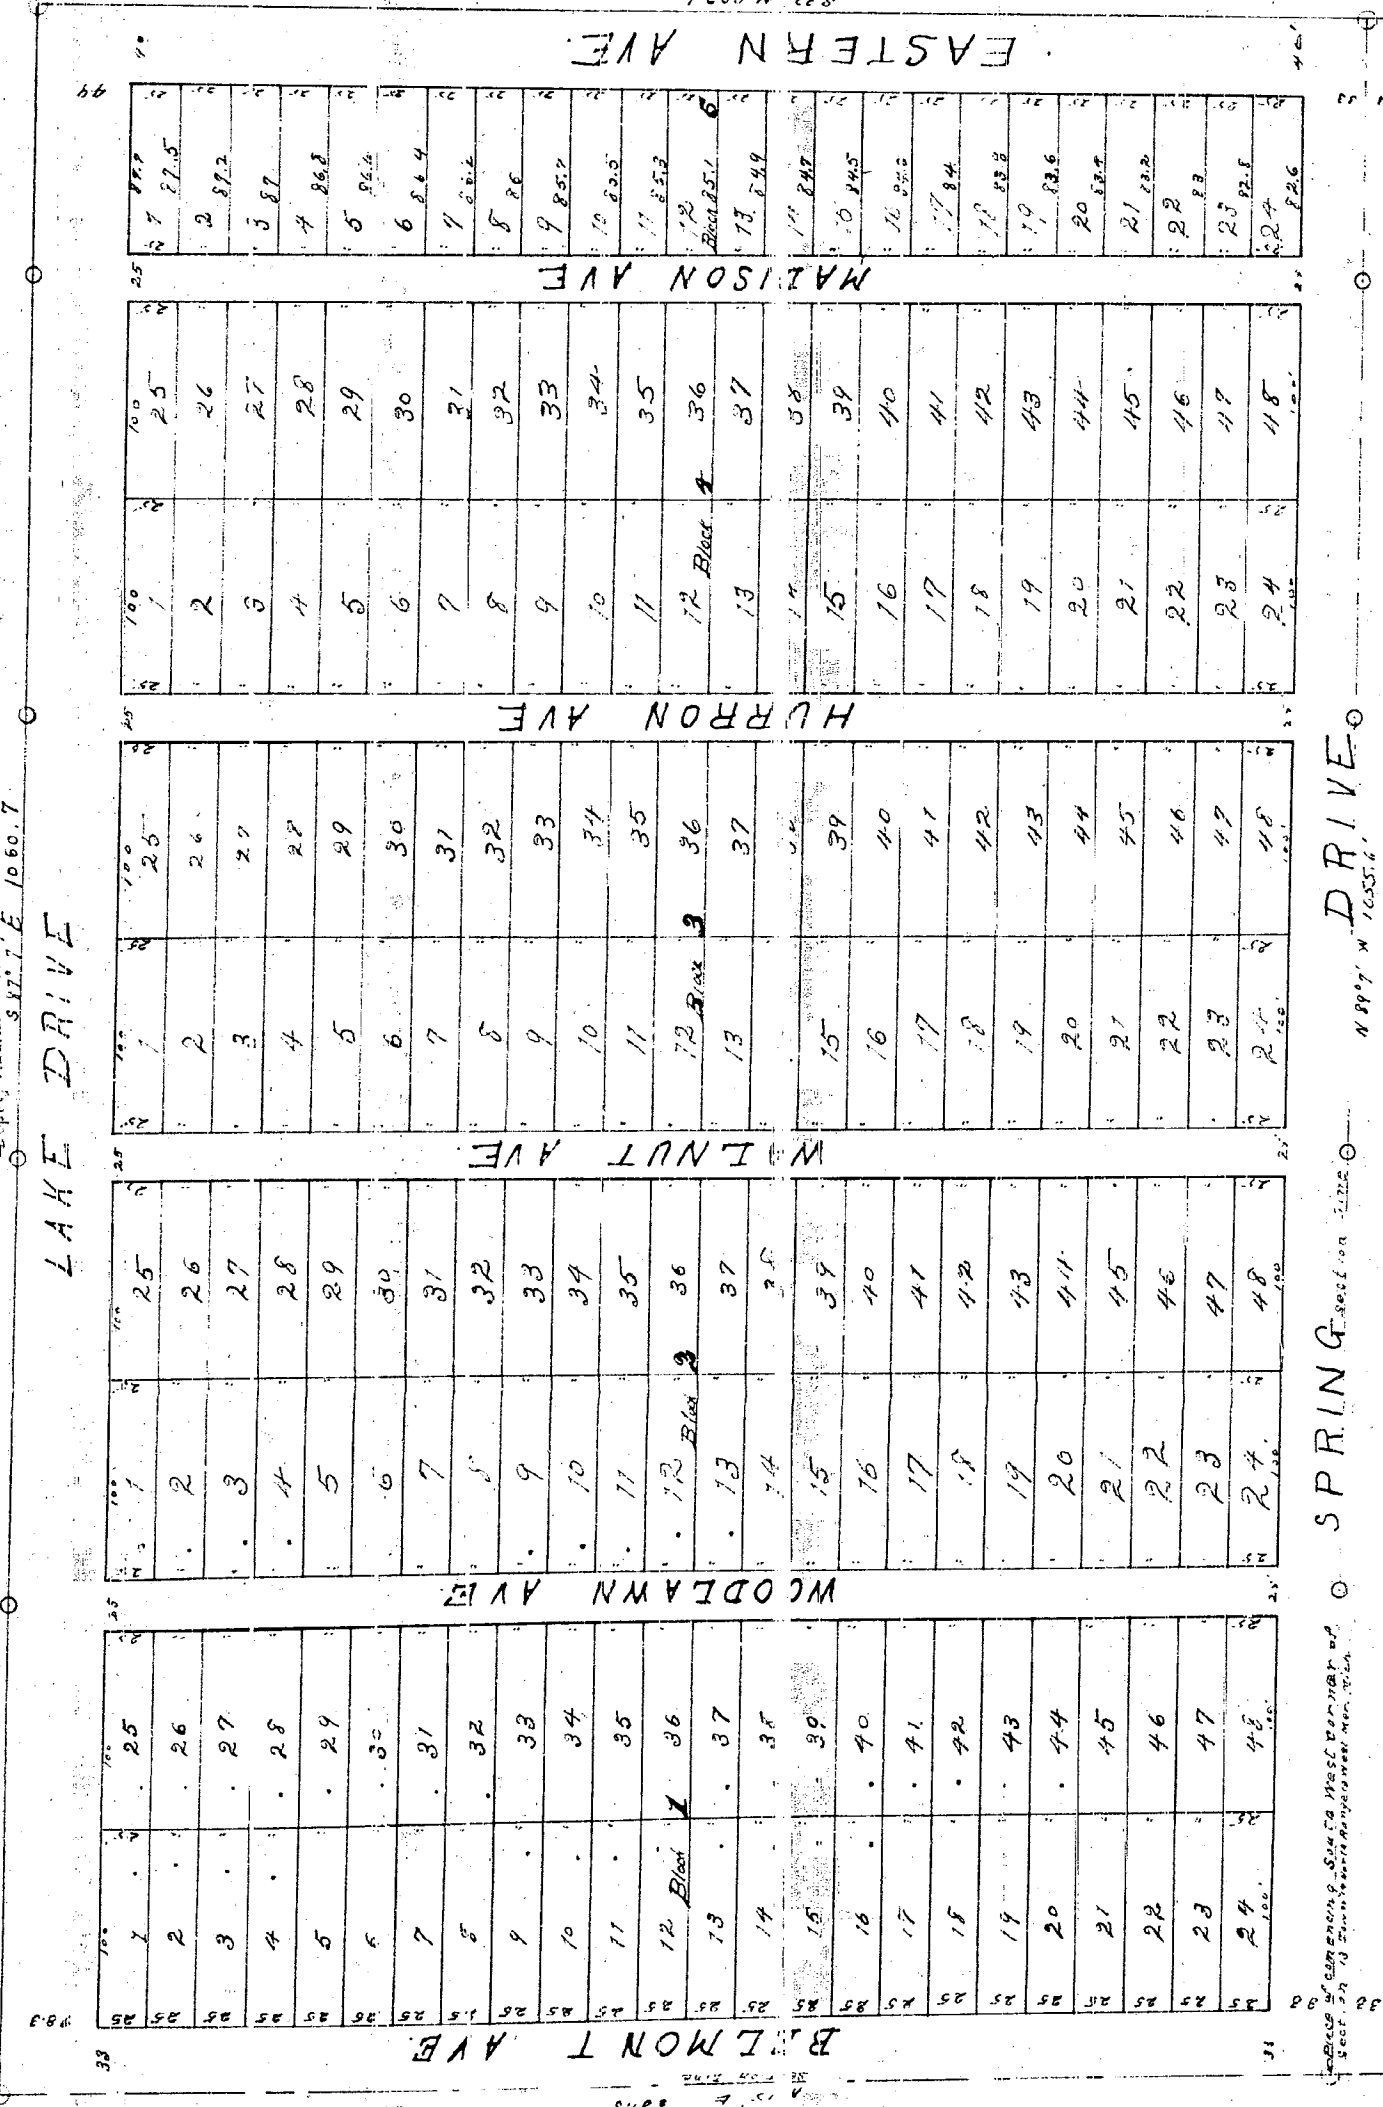

Office of the County Treasurer, White Cloud, Newaygo County, Mich.
County Treasurer's Certificate.

I hereby certify that there are no tax liens or titles held by the state, nor by individuals on the land in the annexed plat of addition C to Diamond Park for the five years preceding the 2nd day of April, 1914, and that the taxes for said period of five years are paid, as shown by the records of this office, dated this 2nd day of April 1914.

James S. Jones
County Treasurer

Approval of Township Board
The annexed plat is hereby approved by the Township board of the Township of Lincoln. Signed this 1st day of April, 1914.

Thomas H. Kelley
Treasurer of the Peace
Charles J. Fry
Treasurer

Approval of Board of Supervisors.
Approved by the Board of Supervisors of Newaygo County, this 8th day of May, 1914.

Adelbert Branch
George W. Stephens

I hereby certify that this is a true and correct copy of the original plat of Addition C to Diamond Park, as shown to me by the County Treasurer.

Wm. J. Johnson
Notary Public

Rev. S. J. Jones

Charles E. Phillips
Notary Public

DEDICATION.
Known unto these presents, that we Erasmus G. Branch as proprietor, and Flora Branch his wife have caused the land embraced in the annexed plat to be surveyed laid out and platted to be known as addition C to Diamond Park, and that the streets as shown on said plat are hereby dedicated to the use of the public.

Erasmus G. Branch
Flora Branch

State of Michigan ss. On this 2nd day of April 1914 before me a Notary Public in and for said County personally came the above named Erasmus G. Branch and Flora Branch, known to me to be the persons who executed the above dedication, and acknowledged the same to be their free act and deed.

Adelbert Branch
Notary Public Newaygo County.
My Commission expires December 31, 1914.

Surveyor's Certificate
I hereby certify that the plat hereon delineated is a correct one, and that permanent monuments, consisting of iron gas pipe or iron iron rods, 30 inches in length, have been planted at points marked on the plat, and that the dimensions of the streets and alleys are as shown on the plat.

John H. Johnson
Surveyor

All dimensions are given in feet and decimals.