ClibPDF - www.fastio.com

Newaygo Addition D
to Diamond Park
28th
April 14-10
& 1 Plat
Chas. E. Phillips

ADDITION D. TO DIAMOND PARK

TOWNSHIP OF LINCOLN NEWAYGO COUNTY MICHIGAN

Examined and Approved
APR 28 1914
Thos. L. Hennessy
County & Hwy Comm'rs.

Thos. L. Hennessy

Thos. L. Hennessy

N

Scale 100' to 1 inch.

All dimensions are given in feet and decimals.

DEDICATION

KNOW ALL MEN BY THESE PRESENTS. That we ERASTUS G. BRANCH as proprietor and FLORA BRANCH, his wife, have caused the land embraced in the annexed plat to be surveyed, laid out and platted, to be known as addition "D" to DIAMOND PARK NEWAYGO Co. Michigan, and that the streets and alleys as shown on said plat are hereby dedicated to the use of the public.

SIGNED AND SEALED IN PRESENCE OF

Wm E. Marsh — Erastus G. Branch [L.S.]

Adelbert Branch — Flora Branch [L.S.]

STATE OF MICHIGAN } S.S.
COUNTY OF NEWAYGO }

On this 17 day of April 1914 Before me a notary public in and for said county, personaly came the above named, ERASTUS G. BRANCH and FLORA BRANCH his wife known to me to be the persons who executed the dedication and acknowledged the same to be their free act and deed.

Adelbert Branch
NOTARY PUBLIC NEWAYGO CO. MICH.

My Commision expires December 7th 1914

COUNTY TREASURER'S CERTIFICATE

Office of county treasurer Newaygo County
WHITE CLOUD MICHIGAN April 20 1914.

I hereby certify, that there are no tax liens or titles held by the STATE on the land described below, and that there are no tax liens or titles held by individuals, on said land, for the five years preceding the 2nd day of Dec 1914 and that the taxes for said period of five years are paid, as shown by the records of this office

DESCRIPTION
OF LAND PLATTED

The land embraced in the annexed plat of addition "D" To DIAMOND PARK NEWAYGO Co. MICHIGAN is described as follows, to wit: commencing at the southeast corner of section 14 Town 14 North Range 13 west Meridian of Michigan, running North 1,322.5 feet to the ¼ Line, Thence West 1,278.9 feet, Thence South 1313 feet to section line, Thence E 1281.2 feet on section line to place of beginning.

James J. Saundlegon
COUNTY TREASURER.

SURVEYOR'S CERTIFICATE

I Hereby certify that the plat hereon delineated is a correct one, and that permanent monuments consisting of one inch gas pipe or one inch iron rods 30 inches in length, have been planted at points marked thus (O) as there on shown, at all angles in the boundaries of the land platted, and at all intersections of streets and alleys.

Lyle A. Shepherd
SURVEYOR

APPROVAL OF BOARD OF SUPERVISORS

This plat was approved by the board of supervisors of Newaygo Co. at a meeting held at White Cloud Jan 8th 1914

Adelbert Branch
CHAIRMAN.

George W. Shepherd
CLERK.


Approval of Township Board

The annexed Plat is hereby approved by the township board of the township of Lincoln. Signed this 1st day of April 1914.

Thomas Kelly
SUPERVISOR

Fred Taylor
JUSTICE OF THE PEACE

Charles Fry
CLERK.

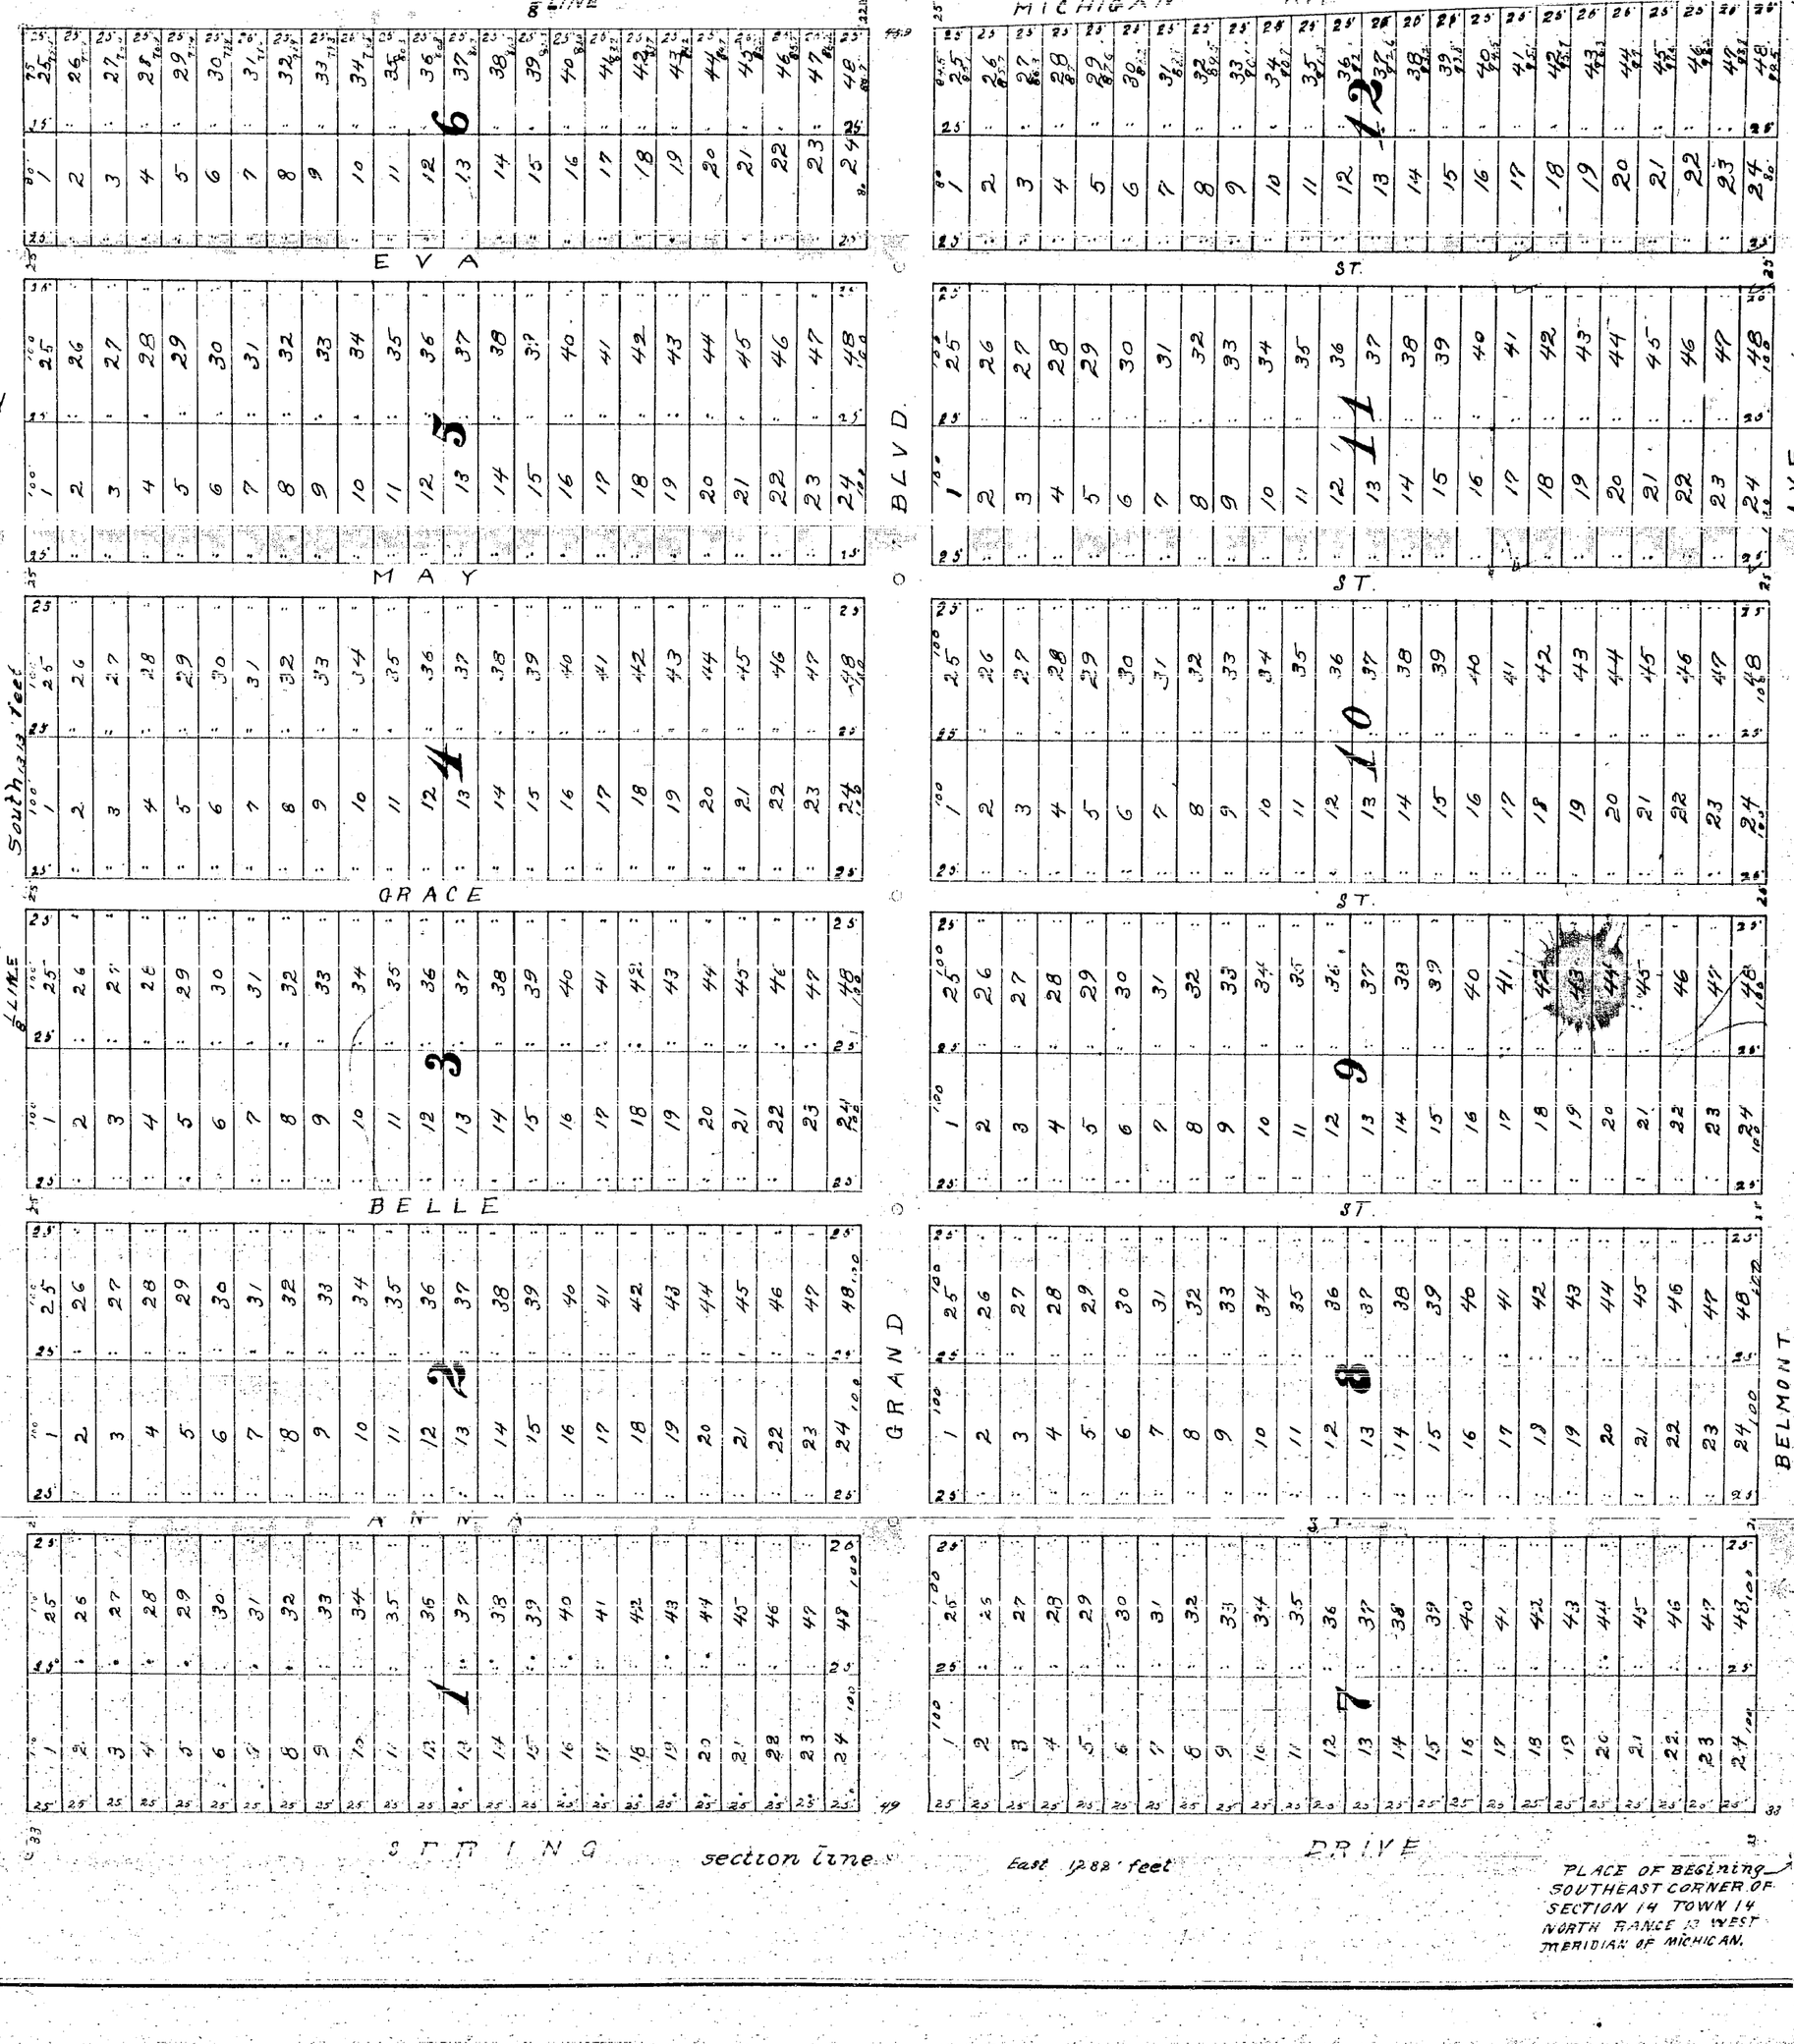

11715