Examined and Approved
Geo. L. Haines

SUBDIVISION OF DIAMOND PARK

EXCEPT LOTS 33-34-35-36-37-&38.

TOWNSHIP OF LINCOLN NEWAYGO COUNTY MICHIGAN.

Newaygo
Subdivision of Diamond Park
May 14 10
1 Plat
Chas. E. Phillips

DEDICATION

KNOW ALL MEN BYTHESE PRESENTS. That we ERASTUS G. BRANCH as proprietor and FLORA BRANCH. his wife, have caused the land embraced in the annexed plat to be surveyed, laid out and platted. to be known as SUBDIVISION of DIAMOND PARK Except Lots 33 TO 38 NEWAYGO Co. MICHIGAN. and that the streets and alleys as shown on said plat are hereby dedicated to the use of the public.

SIGNED AND SEALED IN PRESENCE OF

Wm E Marsh — Erastus G Branch [L.S.]

Adelbert Branch — Flora Branch [L.S.]

STATE OF MICHIGAN } ss.
COUNTY OF NEWAYGO }

on this 17 day of Jan. A.D. 1914

Before me a Notary Public in and for said county, personaly came the above named ERASTUS G. BRANCH and FLORA BRANCH. his wife, known to me to be the persons who executed the above dedication, and acknowledged the same to be their free act and deed.

Adelbert Branch
Notary Public Newaygo Co. Michigan

My commission expires December 7th 1914

COUNTY TREASURER'S CERTIFICATE

office of County treasurer Newaygo County.
WHITE CLOUD, Michigan Jan 17th 1914

I THEREBY CERTIFY that there are no tax liens or titles held by the STATE on the land described below, and that there are no tax liens or titles held by individuals on said land for the five years preceding the 2 day of Jan 1914 and that the taxes for said period of five years are paid, as shown by the records of this office

DESCRIPTION of land platted.

The land embraced in the annexed plat of SUBDIVISION of DIAMOND PARK. Newaygo Co Michigan. EXCEPT LOTS 33-34-35-36-37-&-38. is described as FOLLOWS

Commencing 240.75 feet north and 6.5 feet West of the southeast corner of the northeast ¼ of the southeast ¼ of Section 14 Town 14 north Range 13 West Meridian of MICHIGAN. thence south 42° East 150 feet, Thence south 45° east 94.8 feet Thence south 89°15' east 517.4 feet thence south 30°30' east 530.55' feet, thence north 428 feet to the shore of DIAMOND LAKE Thence Northwesterly along the shore of said lake 1,614.1 feet. to SE Cor of lot 33 of Diamond Park Thence North 78° west 138.4 feet. thence north 32° west 34.4 feet, thence North 69°19' west 70 feet. thence north 20°46' East 135.2 feet to a point on the shore of DIAMOND LAKE. 2.75 feet west of the Meander corner. thence Northwestern along the shore of said lake 253 feet. thence South 31°51' West 158.4 feet thence South 20°46' West 200 feet thence south 69°19' East 175 feet. thence south 8° West 179.2 feet thence South 24°47' East 386 feet To the place of beginning

James J. Sweetman
County Treasurer

SURVEYORS CERTIFICATE

I hereby certify that the plat hereon delineated is a correct one and that permanent monuments, consisting of one inch gas pipe or one inch iron rods, thirty inches in length have been placed at points marked thus (○) as thereon shown, at all angles in the boundaries of the land platted, and at all intersections of streets or streets and alleys

Lyle S. Shepherd
SURVEYOR

CERTIFICATE OF MUNICIPAL APPROVAL

This plat was approved by the Township Board of the Township of Lincoln. at a meeting held April 11th 1914

Charles Fry
Clerk


APPROVAL OF THE BOARD OF SUPERVISORS

This plat was approved by the board of supervisors of Newaygo County. at a meeting held January 8th 1914

Adelbert Branch
Chairman

George W. Shepherd
Clerk

VACATED BY ORDER OF BOARD OF SUPERVISORS

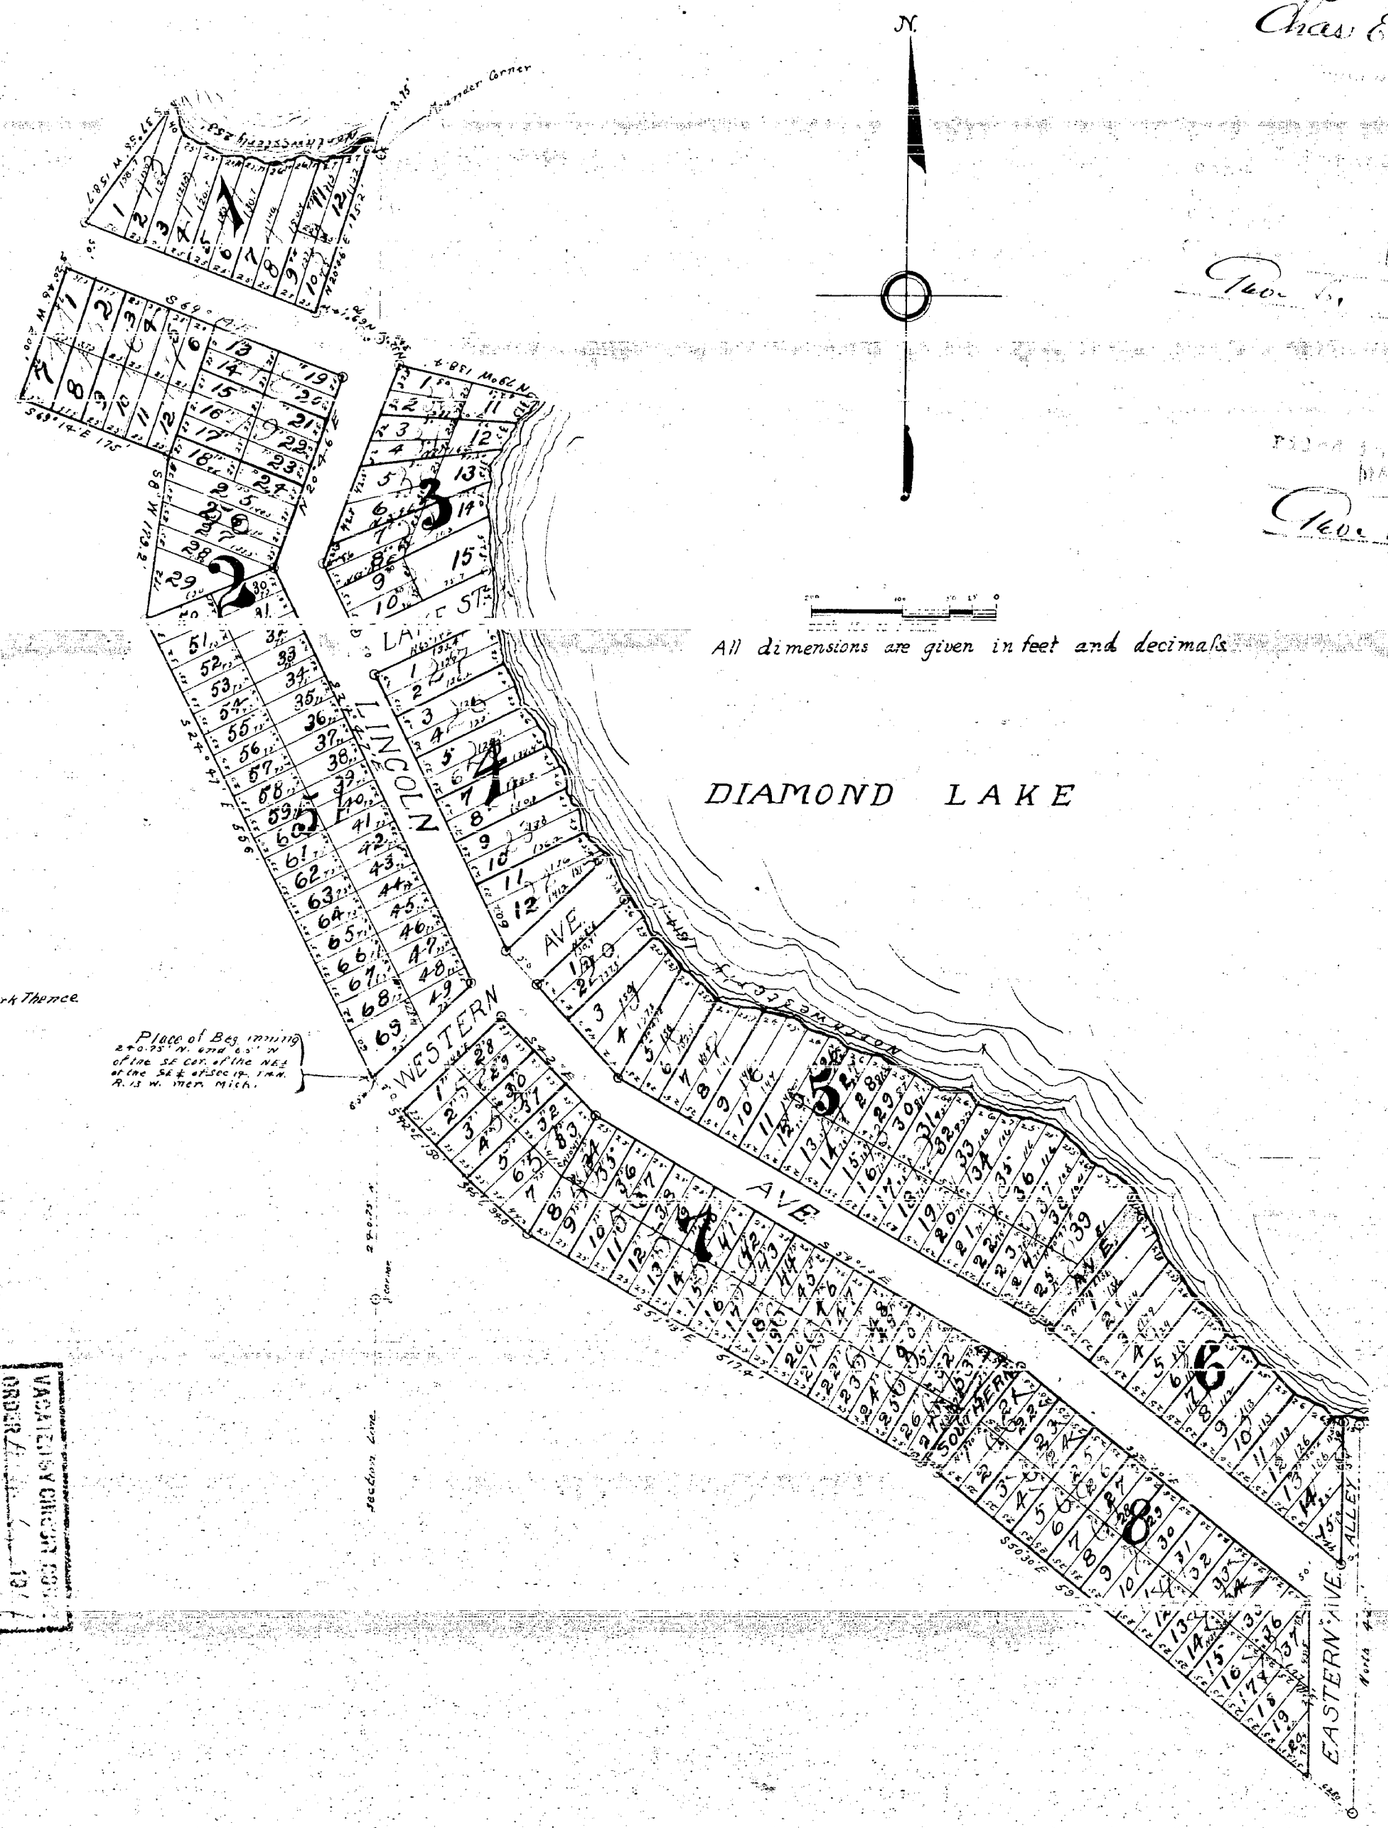

MAY 8 1914
Geo. L. Haines

11716