Newaygo Addition
G. to Diamond Park
12 14
Dec 14 4
P 1 Plate
71
Geo. E. Phillips

ADDITION G TO DIAMOND PARK

TOWNSHIP OF LINCOLN NEWAYGO CO. MICHIGAN.

Geo. L. Hauser

DEDICATION

KNOW ALL MEN BY THESE PRESENTS, That we ERASTUS G. BRANCH as proprietor, and FLORA BRANCH, his wife, have caused the land embraced in the annexed plat to be surveyed, laid out and platted, to be known as ADDITION G. TO DIAMOND PARK, TOWNSHIP OF LINCOLN, NEWAYGO CO. MICHIGAN, and that the streets and alles as shown on said plat are hereby dedicated to the use of the public.

SIGNED AND SEALED IN PRESENCE OF

John G. Rasey — Erastus G. Branch [L.S.]
Adelbert Branch — Flora Branch [L.S.]

STATE OF MICHIGAN } ss.
County of NEWAYGO } On this 30th day of November 1914 before me, a Notary Public in and for said county, personally came the above named ERASTUS G. BRANCH and FLORA BRANCH his wife known to me to be the persons who executed the above dedication, and acknowledged the same to be their free act and deed.

Adelbert Branch
Notary Public NEWAYGO Co., MICHIGAN.

My commission expires December 7th 1914.

SCALE 100 FEET TO 1 INCH.
ALL DIMENTIONS GIVEN IN FEET AND DECIMALS.

COUNTY TREASURER'S CERTIFICATE

Office of County Treasurer NEWAYGO County
WHITE CLOUD, MICHIGAN. Nov 30 1914

I HEREBY CERTIFY, That there are no tax liens or titles held by the state on the land described below, and that there are no tax liens or titles held by individuals on said lands, for the five years preceding the 30th day of Nov 1914, and that the taxes for said peariod of five years are paid, as shown by the records of this office. James J. Lewilligar County Treasurer

DESCRIPTION OF LAND PLATTED. The land embraced in the annexed plat of addition "G" to DIAMOND PARK, TWP. OF LINCOLN, NEWAYGO Co. MICH. Is described as follows. Commencing at a point on the section line between sections 11 and 14, 55 feet west of the sections corners of sections 11-12 13-14, Town 14 North Range 13 west PRIN. MER. of Michigan Thence south 206 feet, to the shore of DIAMOND LAKE, thence southerly along the shore of said DIAMOND LAKE 1402.5 feet to the ⅛ line, thence west along ⅛ line 828 feet, thence north 1353 feet, to section line between said sections 11 and 14 thence east along said section line 1010.4 feet to the place of begining

SURVEYOR'S CERTIFICATE.

I hereby certify that the plat hereon delineated is a correct one, and that perminent monuments, consisting of one inch gas pipe or one inch iron rods, thirty inches in length, have been planted at points marked thus (○) as thereon shown at all angles in the boundaries of the land platted, and at all intersections of streets and alleys.

Lyle S. Shepherd
surveyor

CERTIFICATE OF MUNICIPAL APPROVAL

The annexed plat was approved by the Township Board of the Township of LINCOLN, at a meeting held Nov 3rd 1914

Charles [illegible]
clerk

CERTIFICATE OF APPROVAL OF BOARD OF SUPERVISORS

This plat was approved by the Board of Supervisors of NEWAYGO County, at a meeting held at WHITE CLOUD, MICH. Jany 8th 1914

Adelbert Branch
chairman

George W. Shepherd
clerk

Geo. L. Hauser

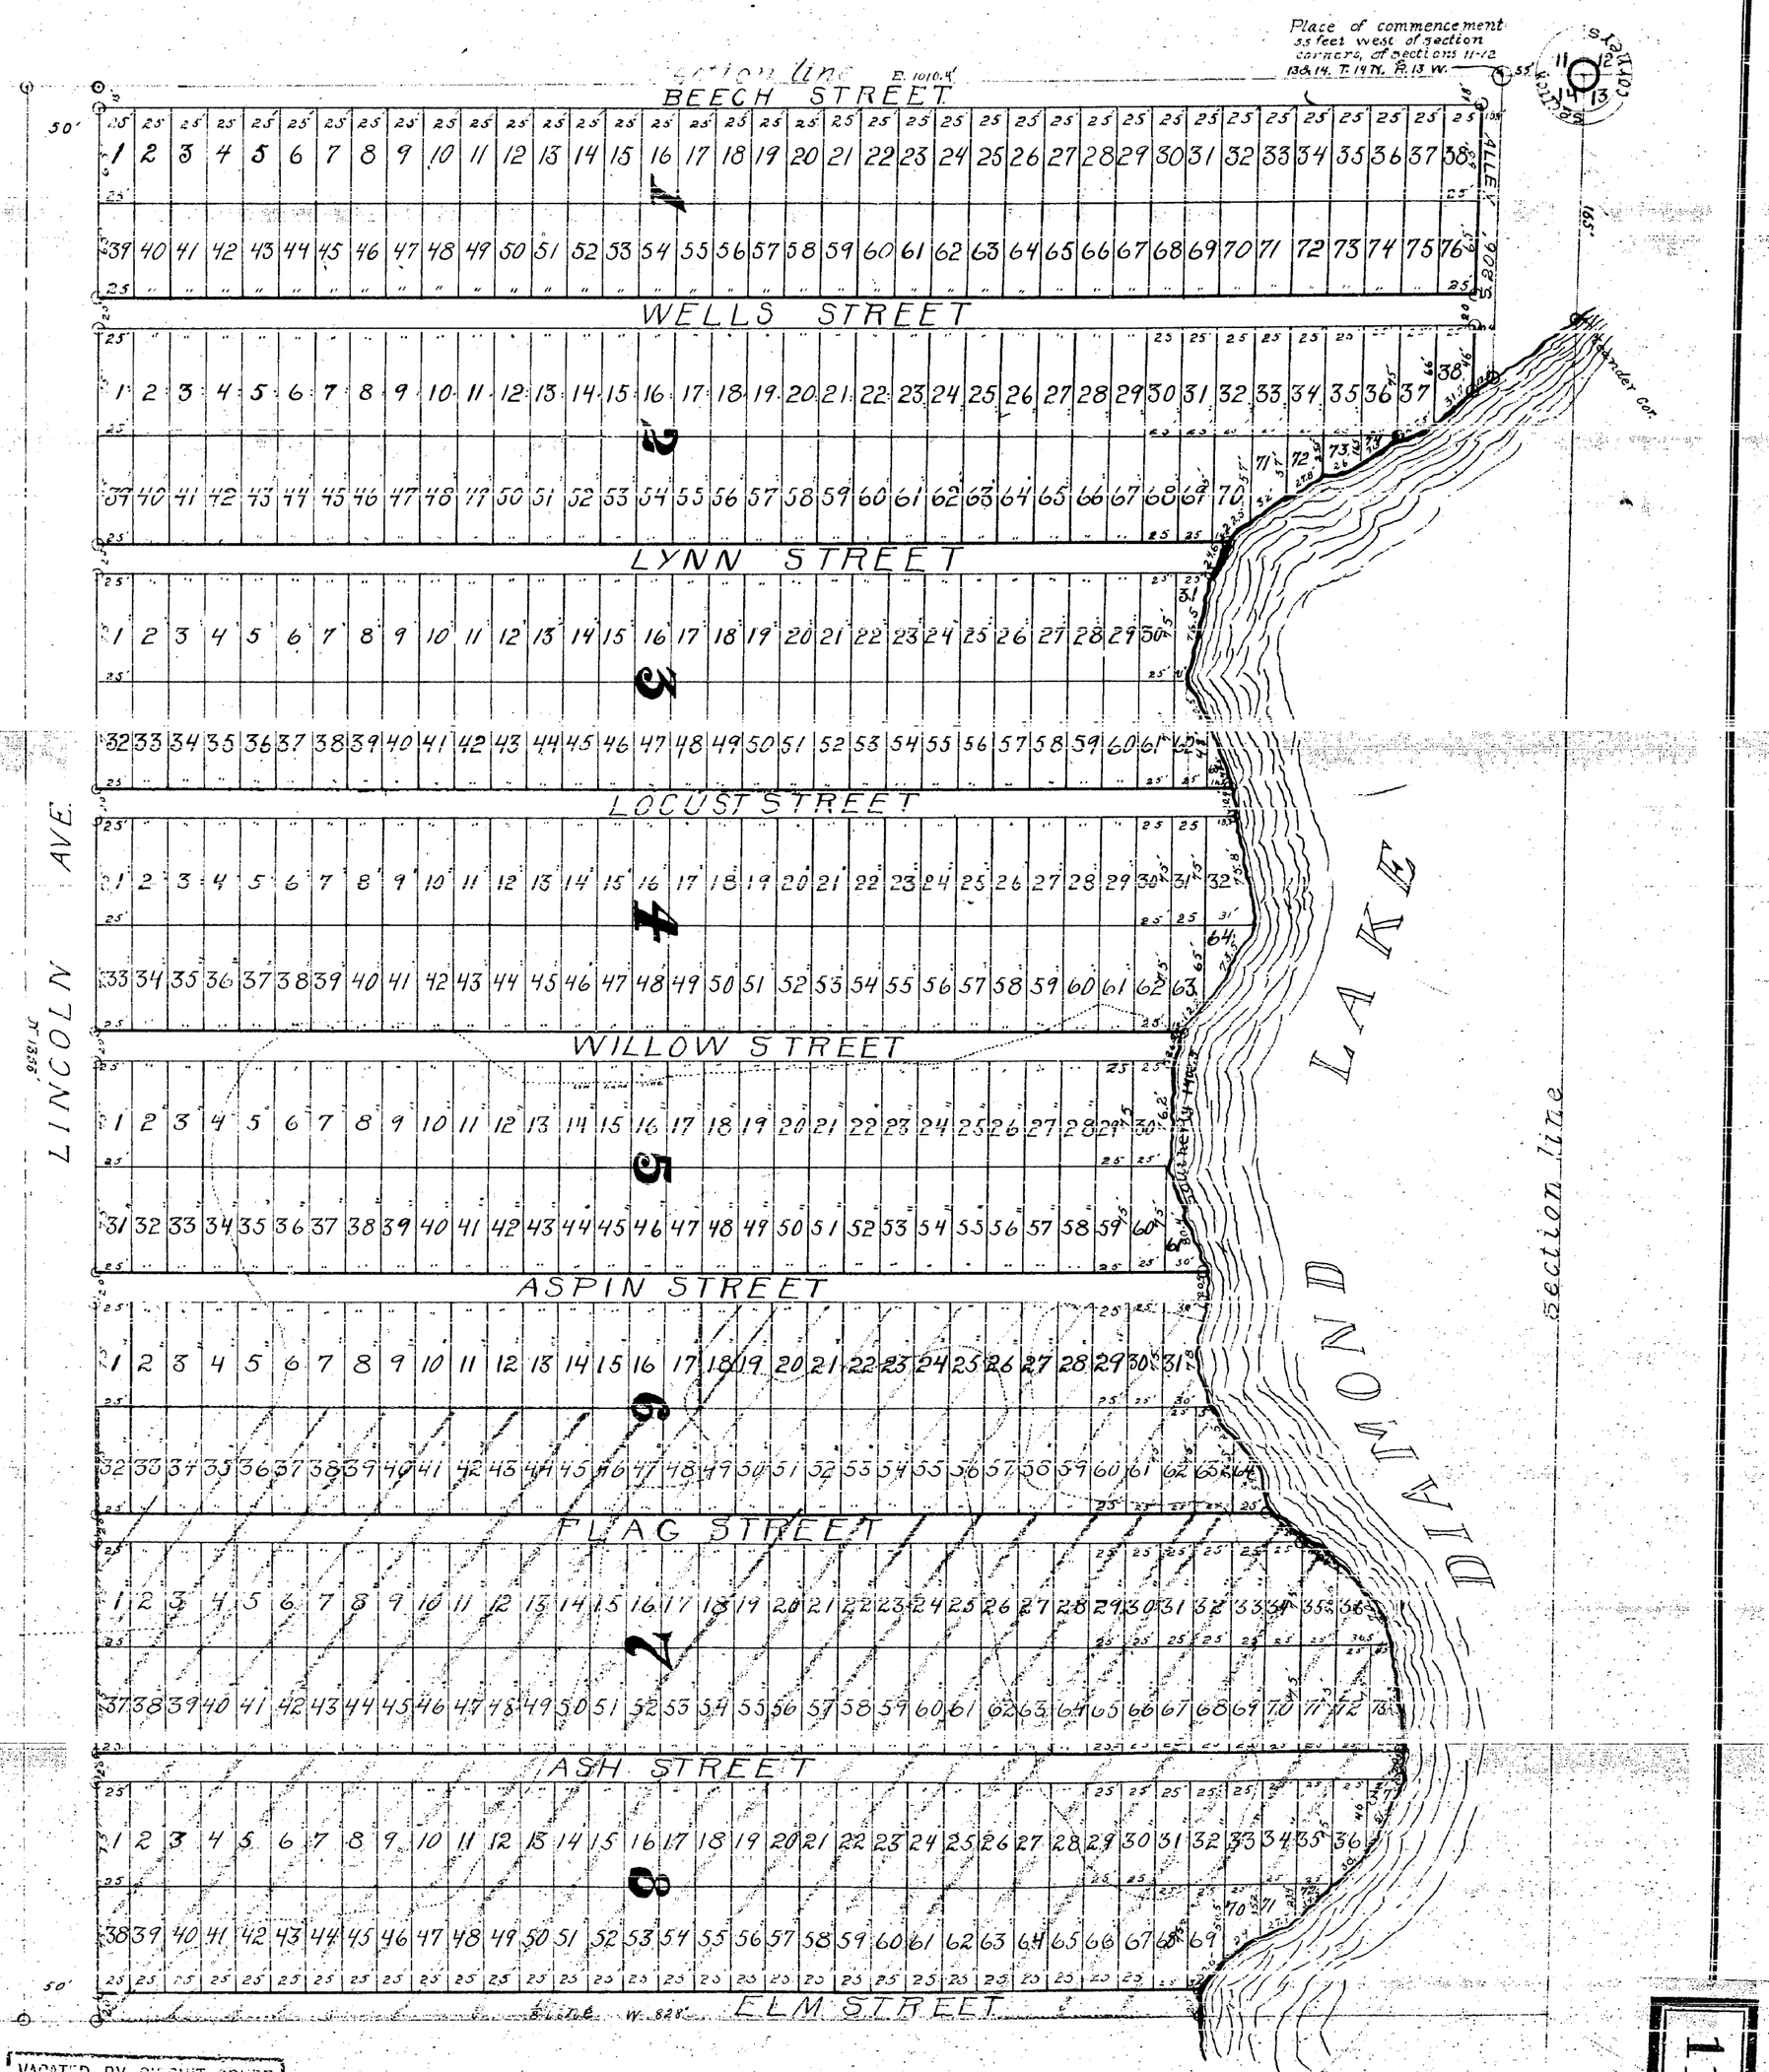

VACATED BY CIRCUIT COURT
ORDER Dec. 10 1962
VOUCHER No. 750-62

11717