


Clarke's Addition
to the
Village of White Cloud
Newaygo County Michigan

Scale 1" = 80'

Examined and Approved
Aug 23 - 1915
J. L. Houser
Deputy Auditor General

11718

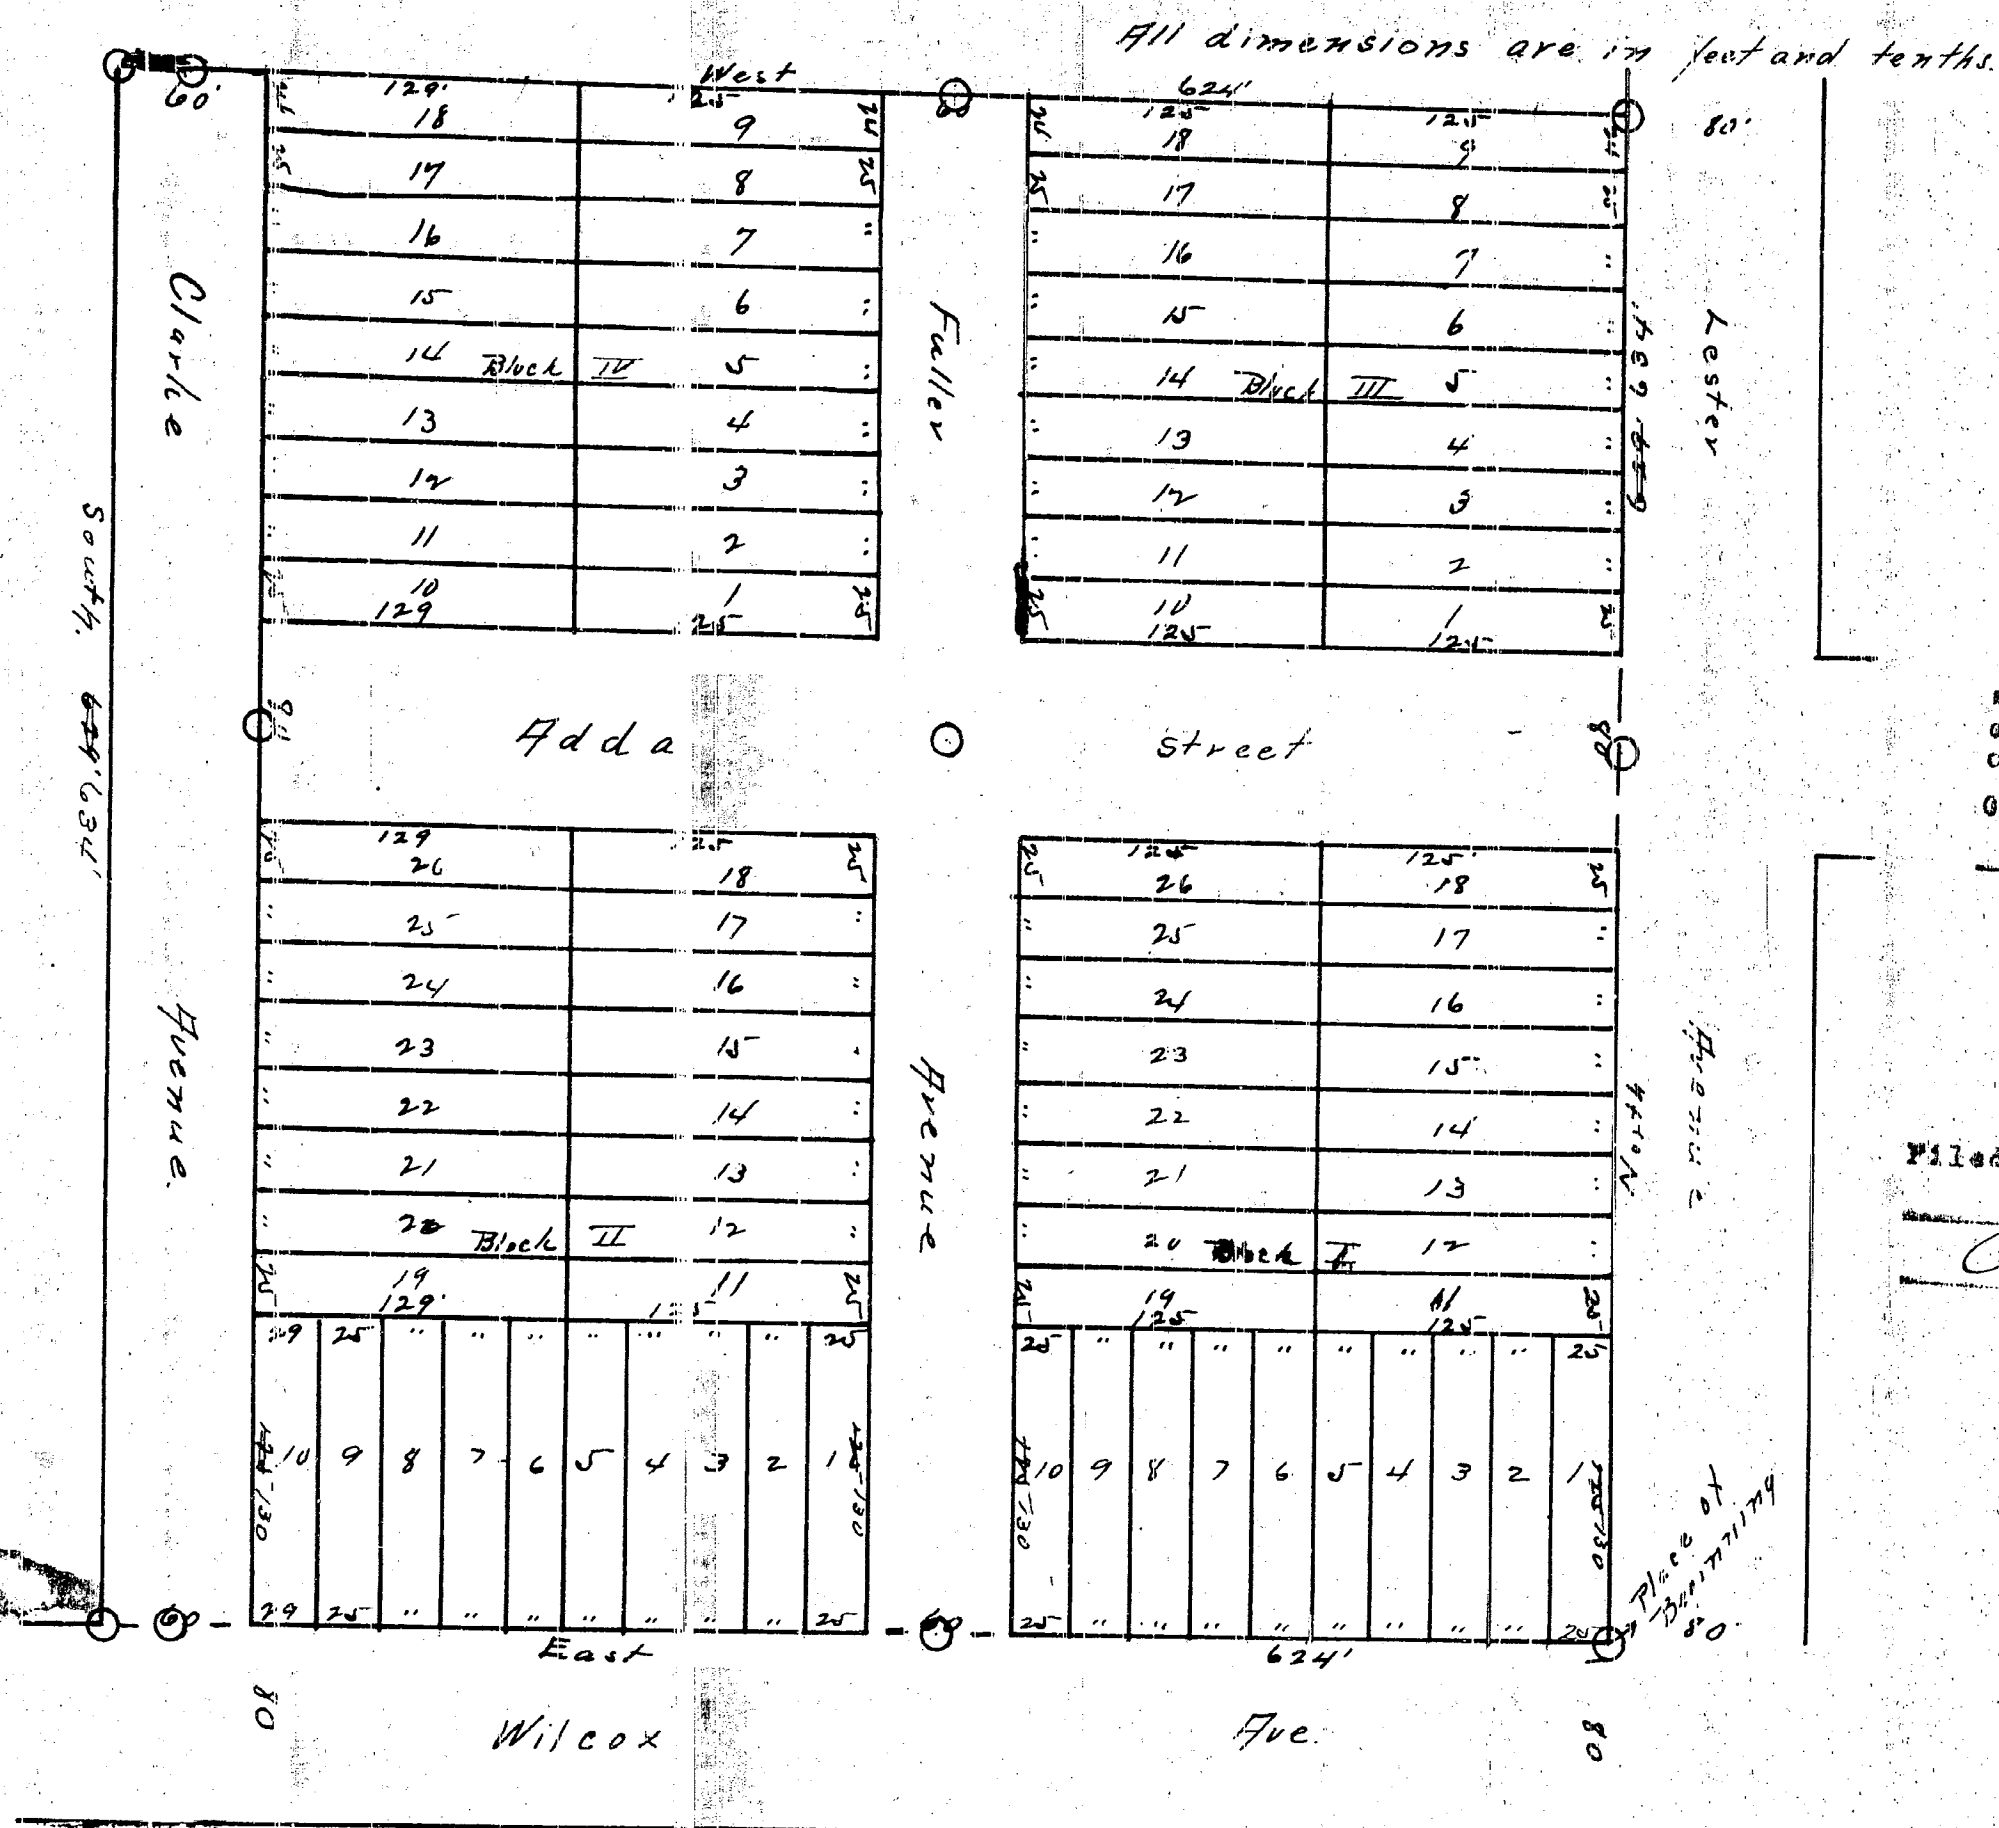

NEWAYGO COUNTY
Clarke's Addition
Aug 15 1915
24th
J. L. Houser
Deputy Auditor General
ORIGINAL ON FILE

I hereby certify that this
is a true and correct copy of the
original on file in the
Office of the Auditor General
of the State of Michigan
Aug 23 1915
J. L. Houser
Deputy Auditor General

Filed in Auditor General's Office
Aug 25 1915
J. L. Houser
Deputy Auditor General

The land embraced in the annexed plat
of "Clarke's Addition to the Village of White
Cloud, Newaygo County, Michigan" is described
as follows: Beginning at a point
west of the S.E. corner of the N.E. 1/4 of the N.E. 1/4
of Sec. 6 T. 13 N. R. 14 W. Thence North 63° 44' 30"
East 624' to the place of beginning; thence
on the N.E. 1/4 of the N.E. 1/4 of said Sec. 6.


Office of Newaygo County Treasurer
White Cloud Mich Aug 8 1915

I here by certify that there are no tax
liens or titles held by the state against the
lands described above and that there are no tax
liens or titles held by individuals against said
lands for the period of five years preceding the
18th day of Aug 1915 and that the taxes for said
period of five years are all paid as shown by
the records of this office

James J. Kervilligan
County Treasurer

Approved by resolution of the Common
Council of the Village of White Cloud at
a meeting held this 17th day of August 1915

Louis C. Nichols
Village Clerk

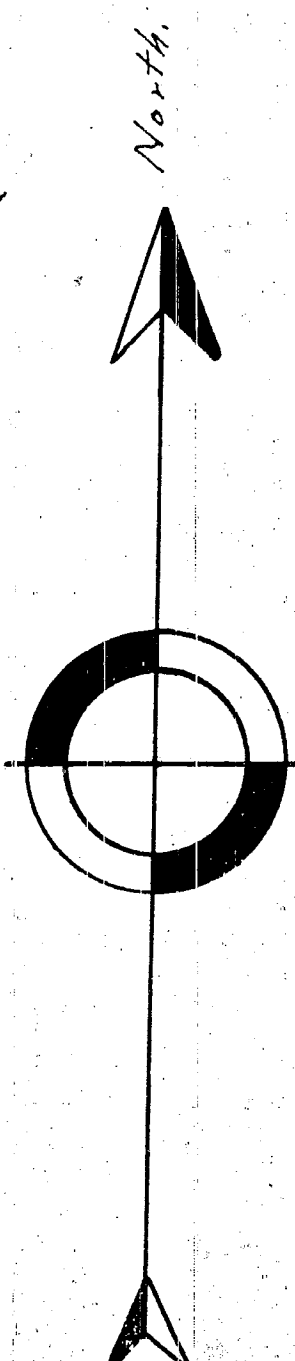

Know All Men By These Presents: That We
Dee Clarke, a single man, as proprietor has
caused the land embraced in the annexed plat
to be surveyed, laid out and platted to be known
as "Clarke's Addition to the Village of White Cloud
Newaygo County Michigan" and that the streets
as thereon shown are hereby dedicated to the
use of the public

Signed and sealed in presence of
Roy D. Goodwin } Dee Clarke. L.S.
Fred W. Olney }
State of Michigan } S.S.
County of Mason }

On the 20th day of Aug 1915
before me a Notary Public in and for said
County personally came the above named Dee
Clarke, a single man, known to me to be the person
who executed the above dedication and acknowledged
the same to be his free act and deed

B. V. Jones

Notary Public Mason County

My Commission Expires Oct 16-1918

I here by certify that the plat here on
delineated is a correct one and that permanent
monuments consisting of 1" Gas pipes 18" long have
been planted at all points marked thus "S" at all
angles in the boundaries of the land platted and
at all street intersections

P. J. Poff
Engineer