

LAMOREAUX'S ADDITION TO THE VILLAGE OF BITELY

NEWAYGO COUNTY MICH

11720

1147 20-1916
J. L. Hansen

DEDICATION
KNOW ALL MEN BY THESE PRESENTS, that we Isaac F. Lamoreaux, Proprietor, and Amelia J. Lamoreaux his wife, have caused the land embraced in the annexed plat to be surveyed, laid out and platted, to be known as Lamoreaux's Addition to the Village of Bitely, Newaygo County, Mich. and that the streets as shown on said plat are hereby dedicated to the use of the public.

signed and sealed in Presence of: Isaac F. Lamoreaux [S.]
Lyb S. Shepherd [S.]
Amelia J. Lamoreaux [S.]

STATE OF MICHIGAN } SS.
COUNTY OF NEWAYGO

on this 11th day of March, 1916, before me, a notary public in and for said county, Personally came the above named Isaac F. Lamoreaux and Amelia J. Lamoreaux his wife, known to me to be the persons who executed the above dedication, and acknowledged the same to be their free act and deed.

Lyb S. Shepherd
Notary Public, Newaygo Co., Mich.
My Commission expires Dec. 14, 1919.

SURVEYOR'S CERTIFICATE
I hereby certify that the plat herein delineated is a correct one, and that permanent monuments consisting of iron steel rods, thirty inches long, have been planted at points marked thus (O) and half inch steel rods, thirty inches long, have been planted at points marked thus (x) as thereon shown at all angles in the boundaries of the land platted, and at all intersections of streets.

Lyb S. Shepherd
Surveyor.

DESCRIPTION OF LAND PLATTED.
The land embraced in the annexed plat of Lamoreaux's Addition to the Village of Bitely, Newaygo Co., Mich. is described as follows: Commencing at the Meander Corner on Long Lake between Sections 27 & 28, Town 16 North, Range 13 West, 3rd Mer. Mich. Thence North on Section Line 1310.2'. Thence N. 89° 35' W. 572.2'. Thence N. 50° 45' W. 242'. Thence N. 89° 45' W. 239.7'. Thence S. 59° 45' W. 366'. Thence S. 0° 25' W. 616.1'. Thence N. 89° 50' E. 254.4'. To Lake Shore, Thence Northerly East 1/4 & southerly along Lake Shore 2831.8' to the place of beginning. Being part of Lot 1 Section 28 Town 16 North, Range 13 West, 3rd Mer. Mich.


COUNTY TREASURER'S CERTIFICATE.
Office of the County Treasurer, Newaygo Co., Mich. I hereby certify, that there are no tax liens or titles held by the State on the lands described above, and that there are no tax liens or titles held by individuals on said lands for the five years preceding the 11th day of March, 1916, and that the taxes for said period of five years are all paid, as shown by the records of this office.

dated at White Cloud, Mich.
this 13th day of March 1916.

James J. Terwilliger
County Treasurer.

CERTIFICATE OF MUNICIPAL APPROVAL.
This plat was approved by the Township Board of the Township of Lilley, at a meeting held March 11th 1916.


Ed C. Ford
Clerk.

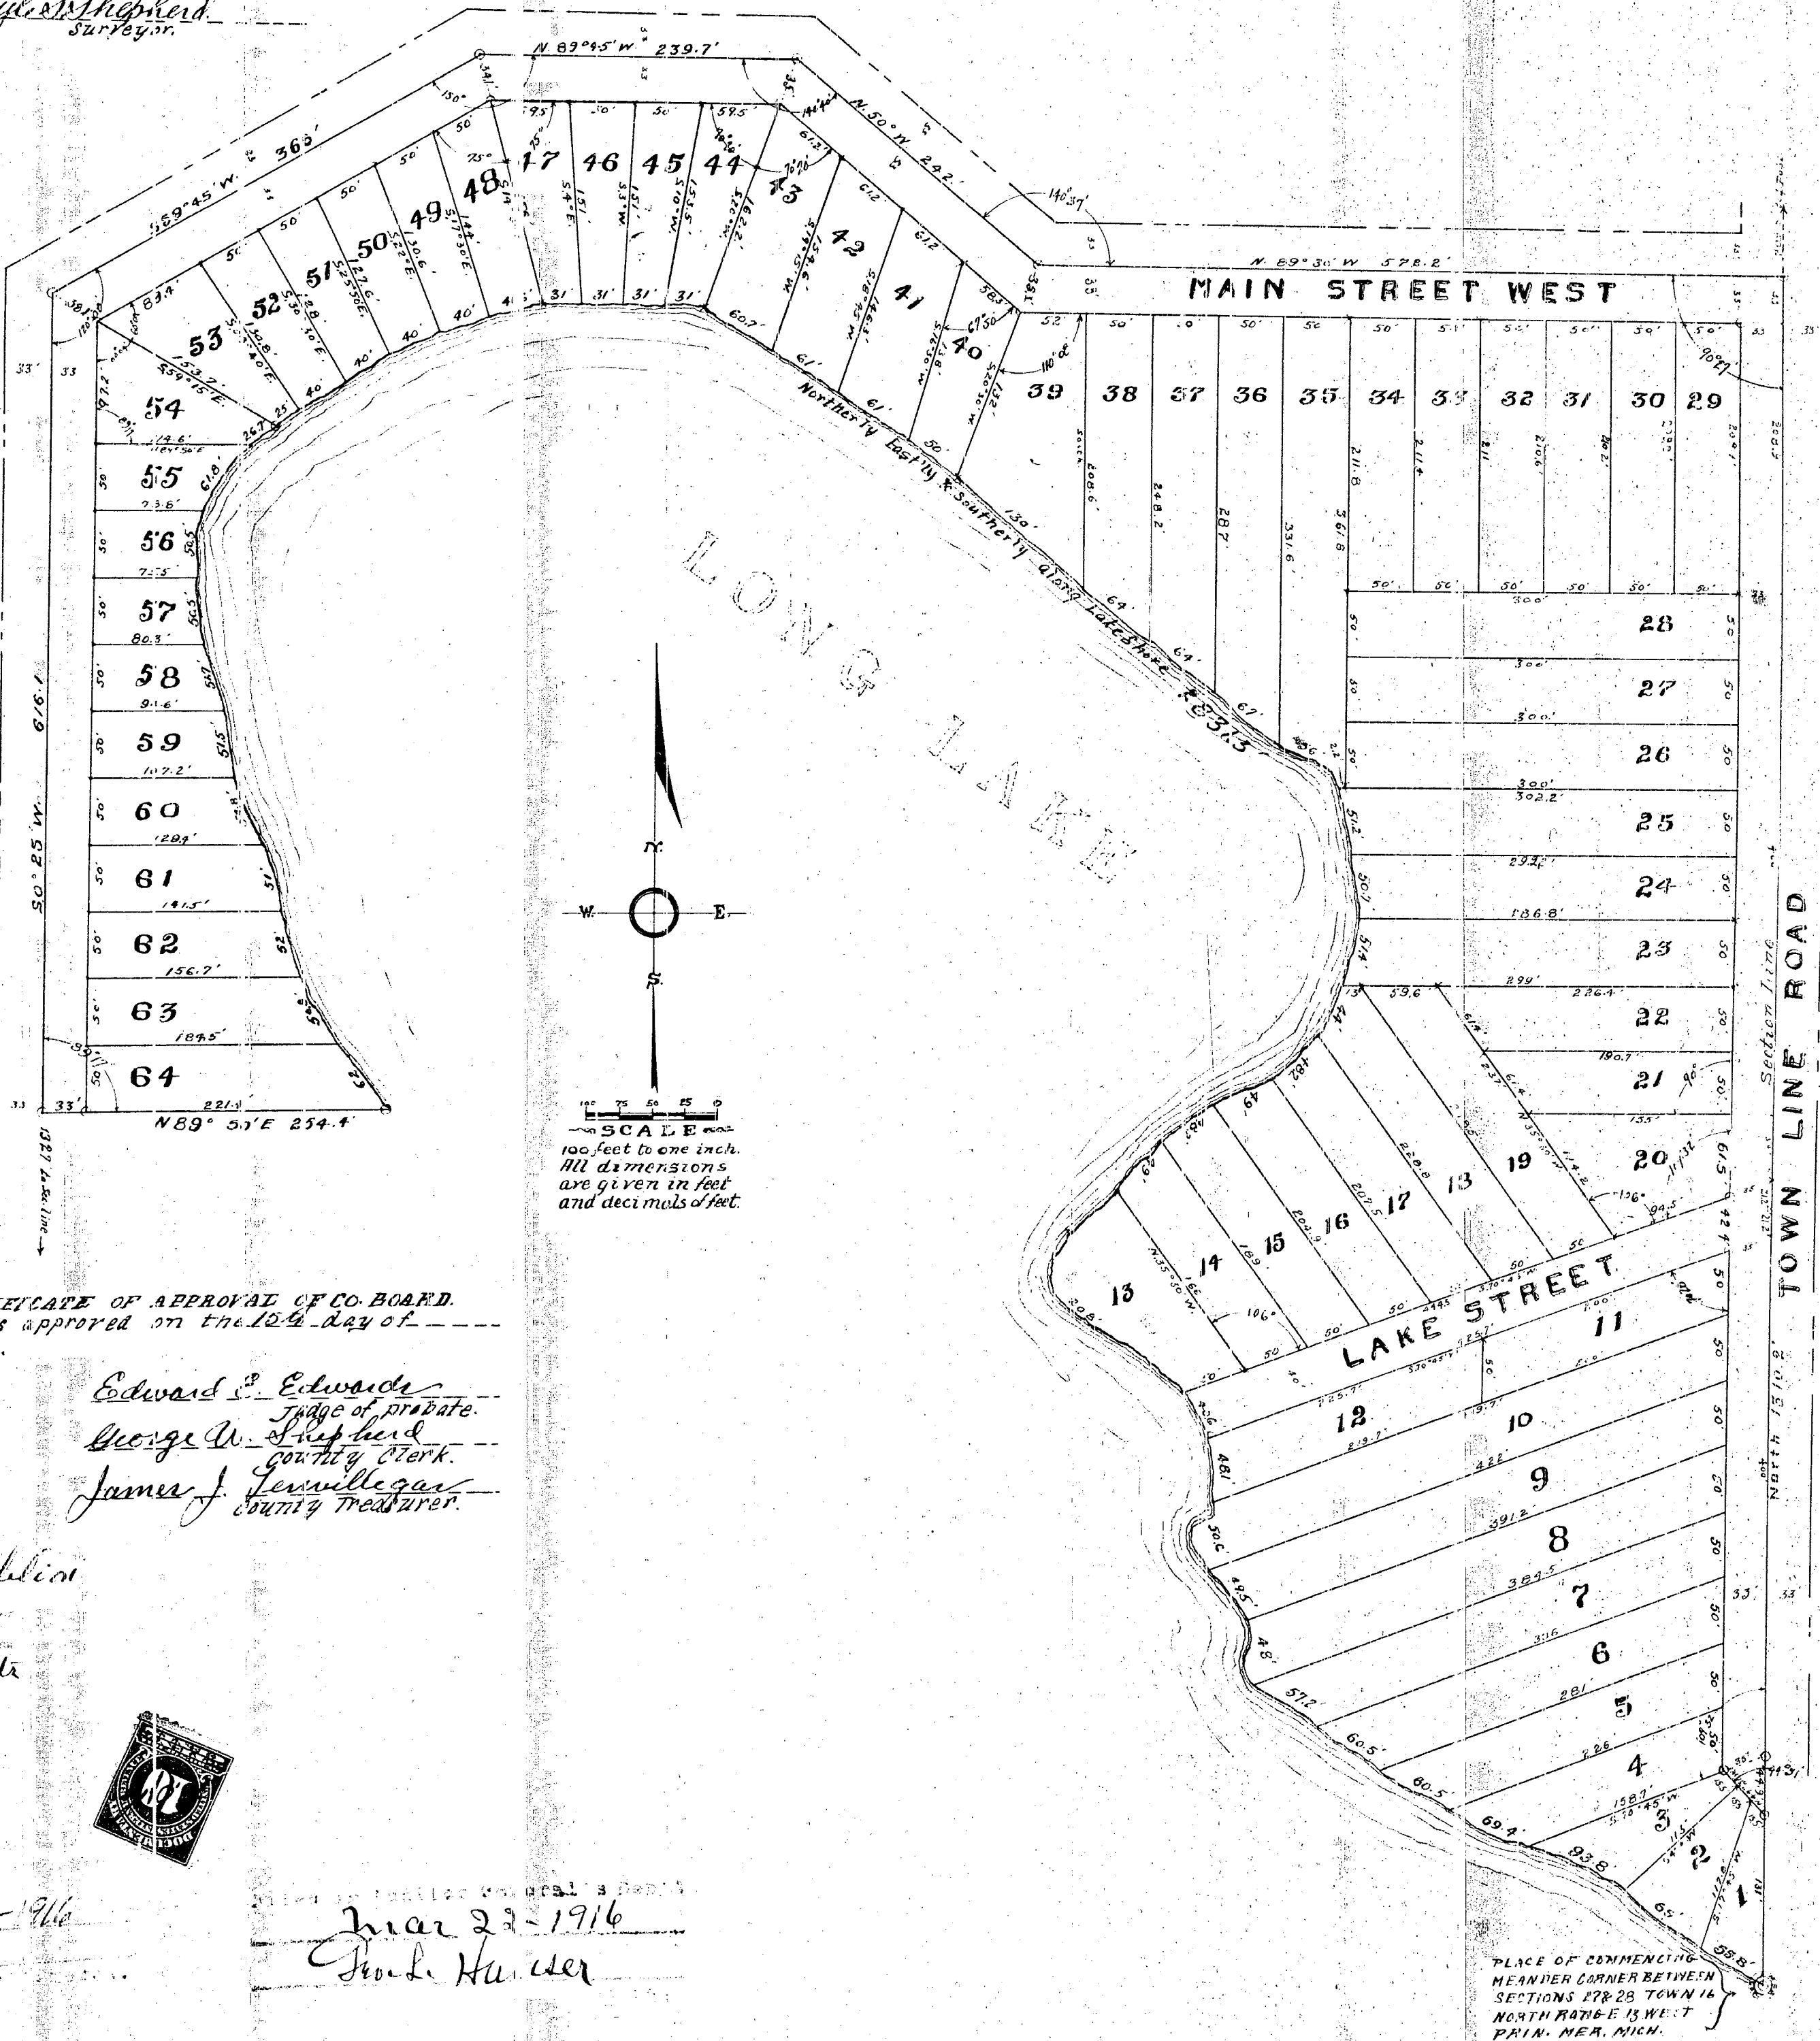

CERTIFICATE OF APPROVAL OF CO. BOARD.
This plat was approved on the 12th day of March 1916.

Edward C. Edwards
Judge of probate.
George W. Shepherd
County Clerk.
James J. Terwilliger
County Treasurer.

Newaygo
Lamoreaux's Addition
Mar 16 1916
a 1st Plat
Chas E. Phillips

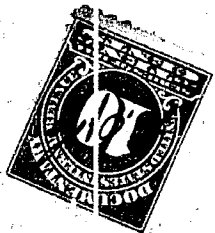

Mar 22 - 1916
J. L. Hansen

Mar 22 - 1916
J. L. Hansen