

Examined and Approved
June 2 1917
Sam. R. McCoy
 Captain Adjutant General

11721

DESCRIPTION OF LAND PLATTED

DESCRIPTION OF LAND PLATTED
The land embraced in the annexed plat of "HARMONIA,"
Newaygo County, Michigan, is described as follows.
Commencing at a point on the east $\frac{1}{2}$ line, $80^{\circ} 7'$ South of
the east $\frac{1}{2}$ post on the east and west $\frac{1}{2}$ line in section
13, town 14 north, range 13 west, 7th Mer. Mich.
Thence south $1^{\circ} 30'$ west $125.7'$ along said $\frac{1}{2}$ line. Thence
north $65^{\circ} 55'$ east $392.5'$ Thence north $37^{\circ} 55'$ west $426.3'$
Thence north $40^{\circ} 59'$ west $21.9'$ Thence north $55^{\circ} 28'$ west
 $63.6'$ to said $\frac{1}{2}$ line. Thence south $1^{\circ} 30'$ west on said
 $\frac{1}{2}$ line $418.8'$ to place of beginning. Being part of
the NE $\frac{1}{4}$ of the SE $\frac{1}{4}$ of section, town and range aforesaid.

County Treasurer's Certificate

Office of the County Treasurer, Newaygo County, Michigan.
I hereby Certify that there are no tax liens or titles held by the state on the lands described above, and that there are no tax liens or titles held by individuals on said lands, for the five years preceding the 15th day of May, 1919. And that the taxes for said period of five years are all paid, as shown by the records of this office.

Noted at White Cloud, Mich.
this 15th day of May 1917.

John D. Sterling.
County Treasurer.

Certificate of Municipal Approval.
This plat was approved by the township board of the township of LINCOLN, At a Meeting held May 11, 1917.

George Brooks
Clerk


Lyle S. Shepherd
Sur. 940r.

Certificate of Approval of County Board.
This plat was approved on the 15 day of May 1917.

Edward E. Edwards
Judge of Probate.

George W. Shaford
County Clerk.

John D. Sterling
County Treasurer.

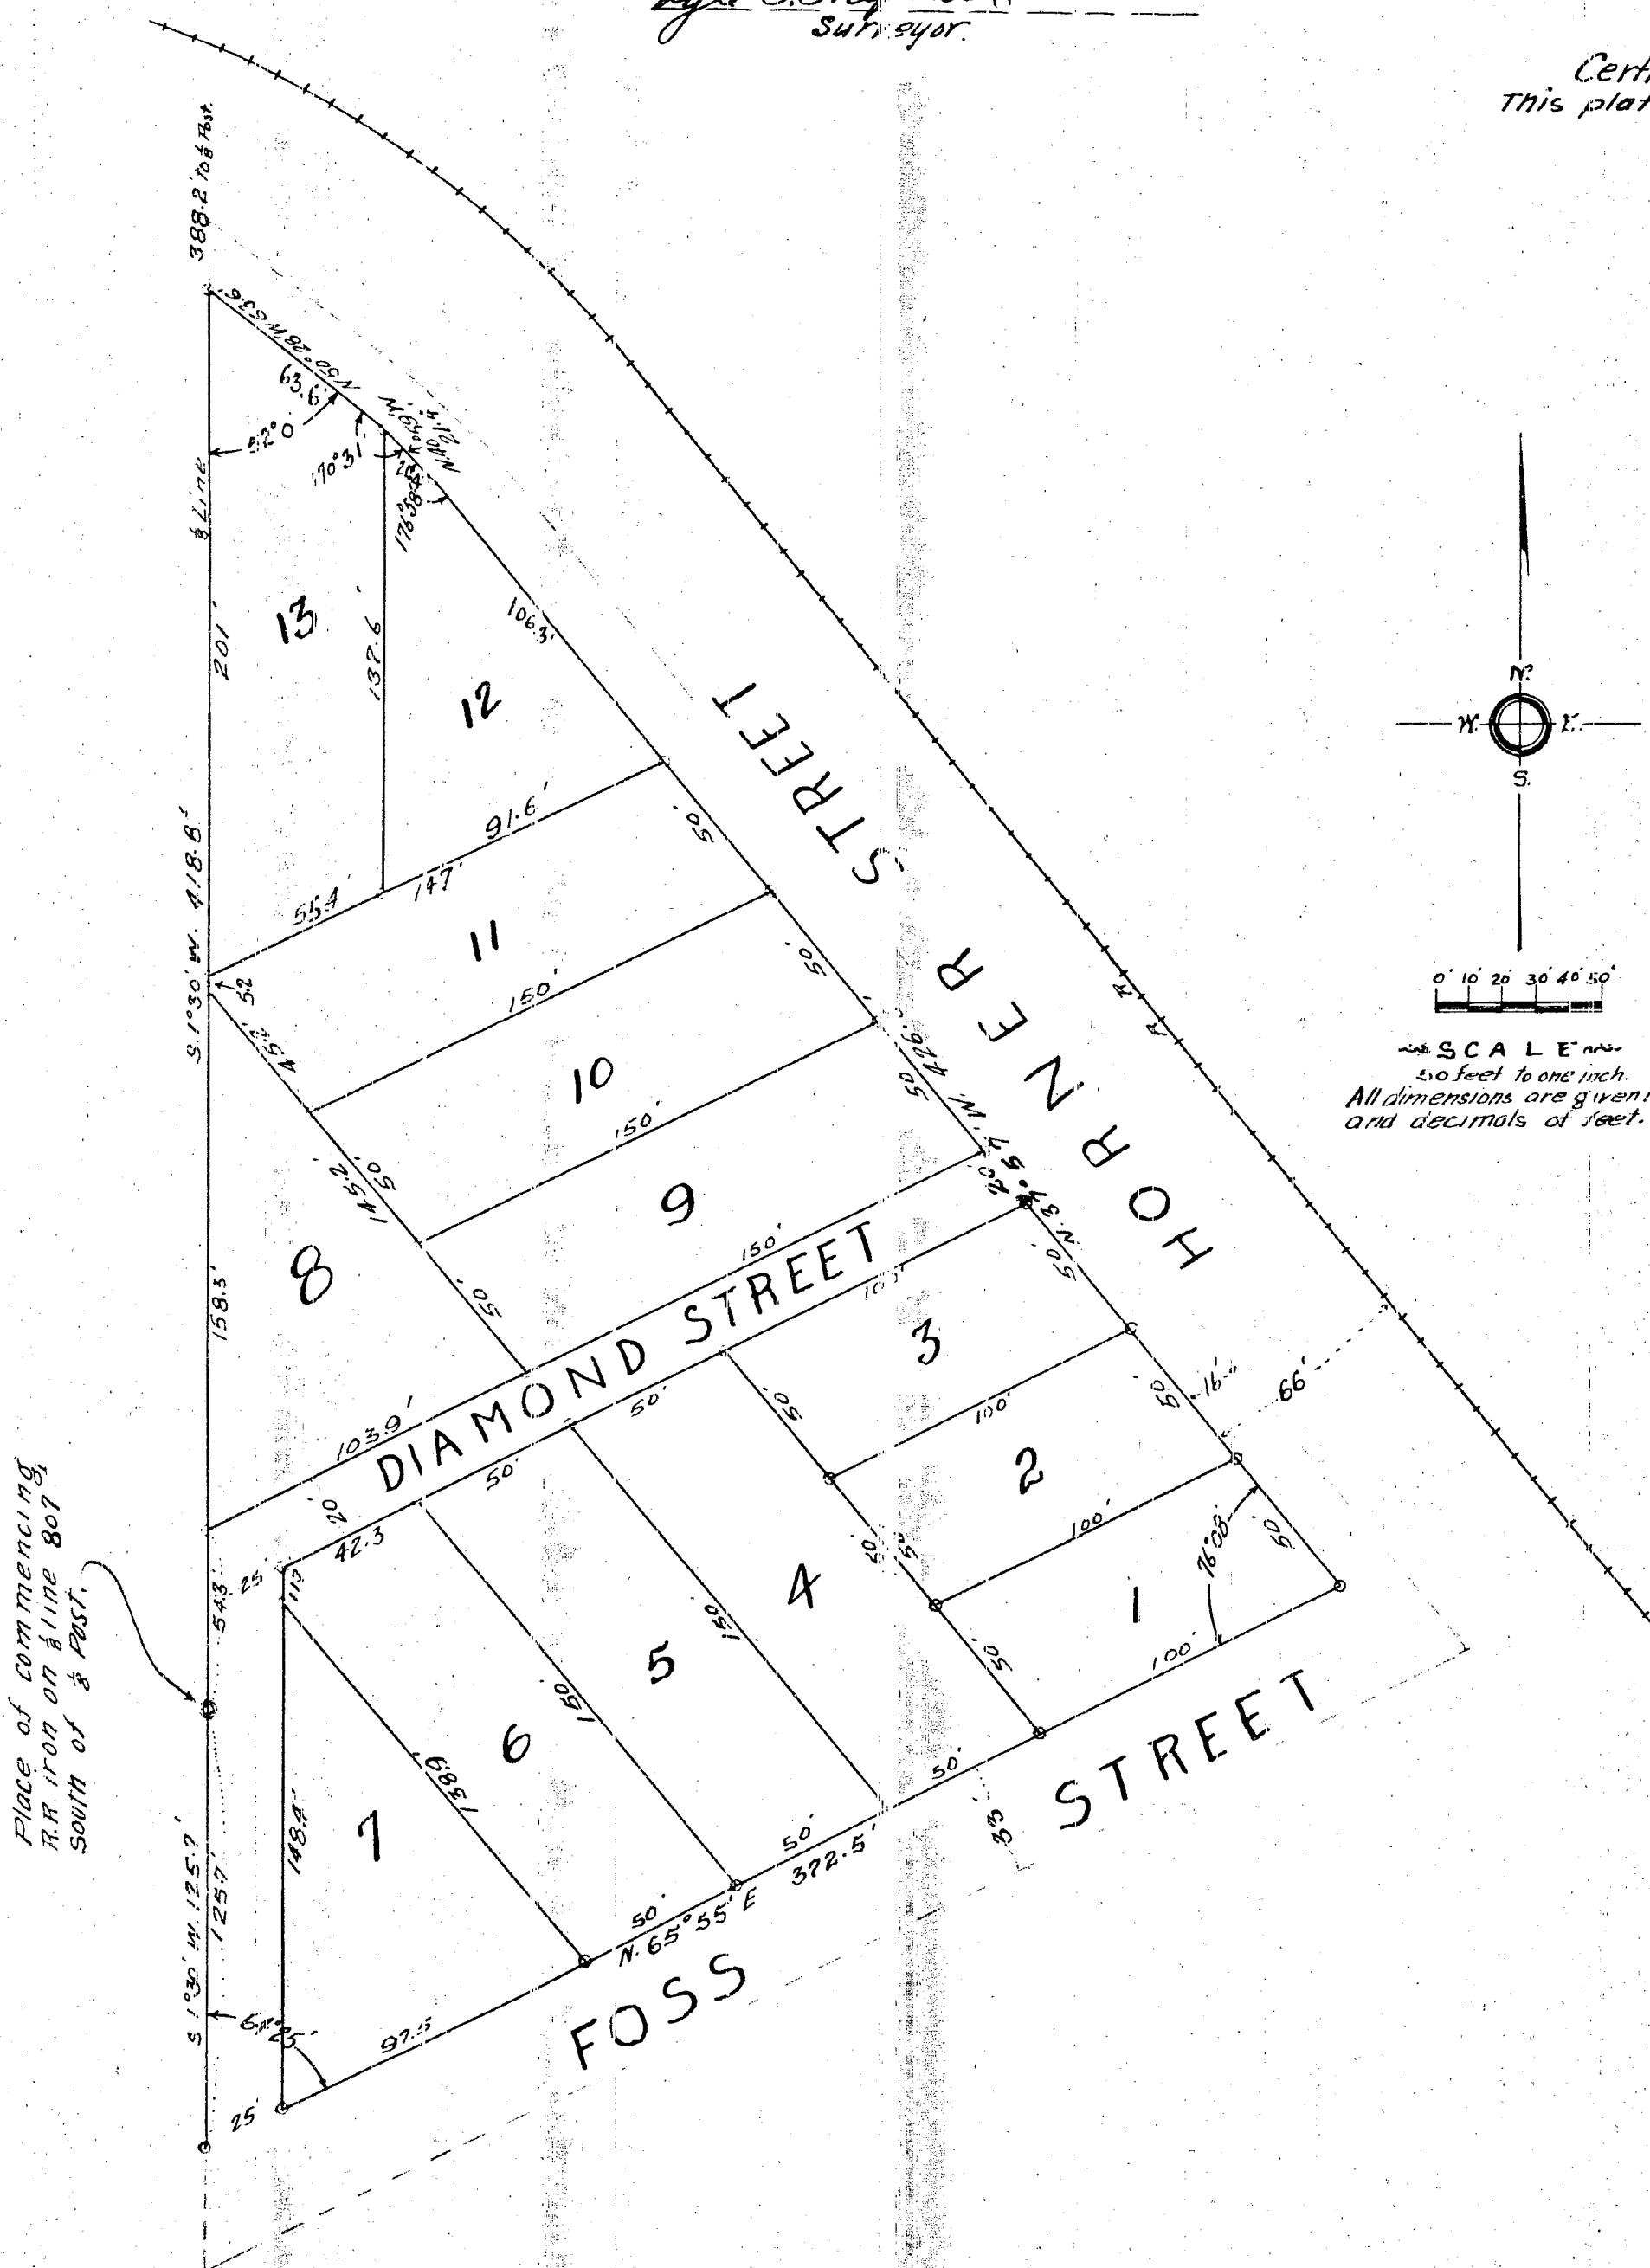

Chicago
PLAT: Barrow
June 4th 1908
a 1 Plate
ON PAGE 2
Charles E. Phillips
REENTER OF RECORD
ORIGINAL ON F-1

copy of a letter dated that the
of PL-1 furnished to the
of Dec 1949 for the
General James H. Doolittle
John H. Doolittle
Army and Air General

Filed in Auditor General's Office
June 1917
L. R. Hume