
State of Michigan } ss. Be it remembered that the plat or drawing on this sheet is a map of the village of New Era ... is situated on the S W ¼ of the S E ¼ of section 33 in township 14 North of range ...
County of Oceana } State of Michigan, and that the said village ... and State of Michigan, being all of said S W ¼ of S E ¼, West of the Chicago & Michigan Lake Shore Rail Road, which is divided into ...
alleys, according to the accompanying drawing. All streets represented on this plat occupy 66 ft in width. All alleys represented on the plat are ... in width, all lots represented on this plat are 66 feet by 115.5 feet, a more particular description of said platted premises, reference [illegible] measurements of lines, angles [illegible] and fractional parts of part and parcel. Now therefore be it known that we, Gilbert B. Gobe and Melissa Goble his wife, of the township of Shelby in [illegible] and proprietors of said platted premises do hereby severally dedicate to the public use the streets and alleys therein [illegible] plat for public highways, and do also severally ratify the subdivisions of said platted premises [illegible] that I am a surveyor, and that I have surveyed said premises and laid out and staked out the same into streets, lots and alleys, and that the accompanying drawing by me made is a true and correct representation of said premises as surveyed ...
In witness whereof we have hereunto set our hands and seals on this 16th day of October ...
Signed, sealed and delivered in presence of

Henry W. Wei[illegible]
[illegible]

11724

38

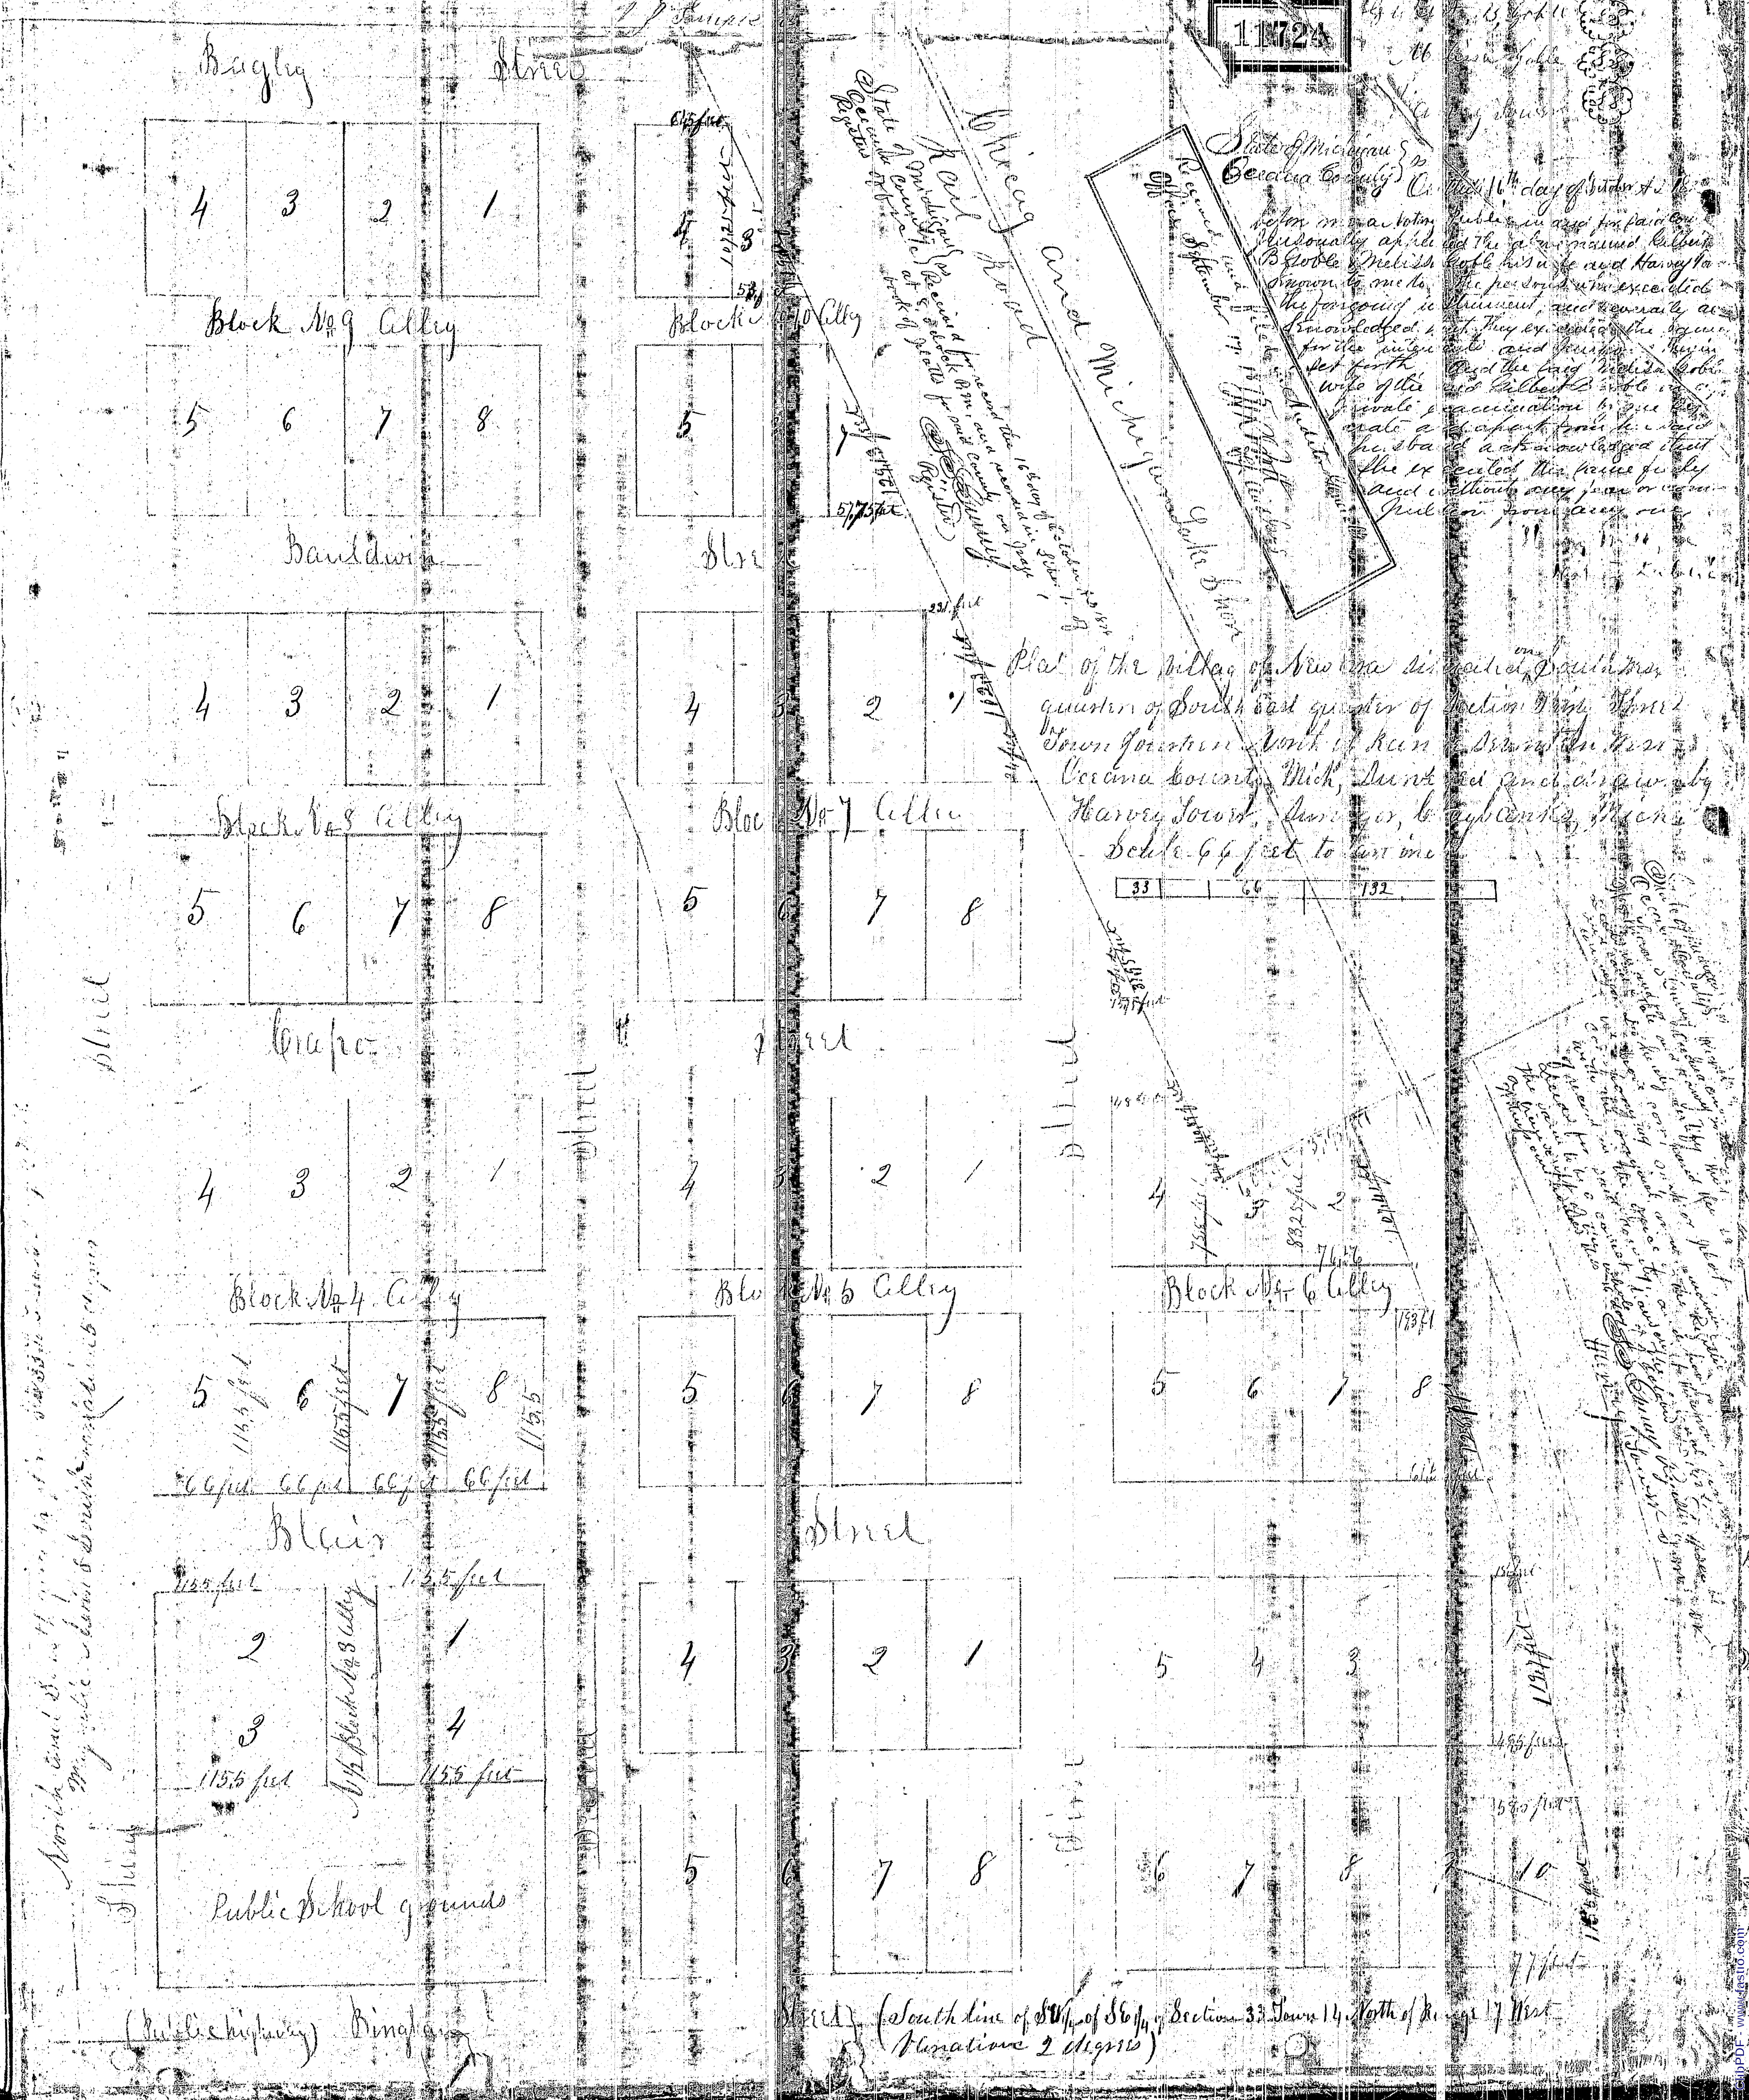

Oceana Co.

Page 11724

Sketch

RESOLUTION

It was moved by Councilman C. A. Johnson and supported by Councilman Henry Donker that the following Resolution be adopted:

WHEREAS, the Village Council of the Village of New Era, Michigan, has been petitioned by Elmer Meyers and Truda Meyers, husband and wife, of New Era, Michigan, that an alley described as follows:

> That certain alley lying between Lots 1, 2, 3, 4 and 5, of Block 1, on the one hand, and Lots 6, 7, 8, 9 and 10, of Block 1, on the other hand, all in the Plat of the Village of New Era, Oceana County, Michigan;

be vacated and abandoned and removed from the plats and records of the said Plat of the Village of New Era; and,

WHEREAS, there has been publication of notice of a time to hear objections to the abandonment of said alley for three weeks in the Oceana Herald, a newspaper published in Shelby Township, Oceana County, Michigan, said notice having been published on November 12, 1964, November 19, 1964, and November 26, 1964, in accordance with a Resolution passed by the Village Council of the Village of New Era on the 5th day of November, 1964; and,

WHEREAS, no valid objection has been filed in writing with the Clerk of the Village of New Era;

NOW, THEREFORE, BE IT RESOLVED, that it is deemed advisable and in the public interest to vacate and abandon said alley and to remove it from the plats and records of the Village of New Era; and,

BE IT FURTHER RESOLVED, That said alley be, and the same is hereby declared vacated and abandoned and removed from the plats and records of the Village of New Era, Oceana County, Michigan.

Ayes: Councilmen Henry Donker, Ben Fekken,Jr, George Knoll, Milan Meyers, C.A. Johnson, and Donald Vander Ven

Nays: Councilmen none

This Resolution was passed and approved by the Village Council of the Village of New Era, Michigan, in regular session at the Village Hall in the said Village of New Era on the 3rd day of December, 1964.

J. Wyberga
Clerk

To: The Auditor General
Lansing, Michigan

Oceana County Register of Deeds
Hart, Michigan

I hereby certify that the above and foregoing is a true copy of a Resolution, the original of which is on file in my office, and I hereby certify that the alley described in the said Resolution lies in the original plat of the Village of New Era, Oceana County, Michigan.

J. Wyberga
Village Clerk

Seal


Village Of New Era
Oceana County
NEW ERA, MICHIGAN

Office of
CLERK

DEAR SIRS;

SORRY. I MUST HAVE OVERLOOKED YOUR PREVIOUS LETTER.

SINCERELY
J. Wyberga

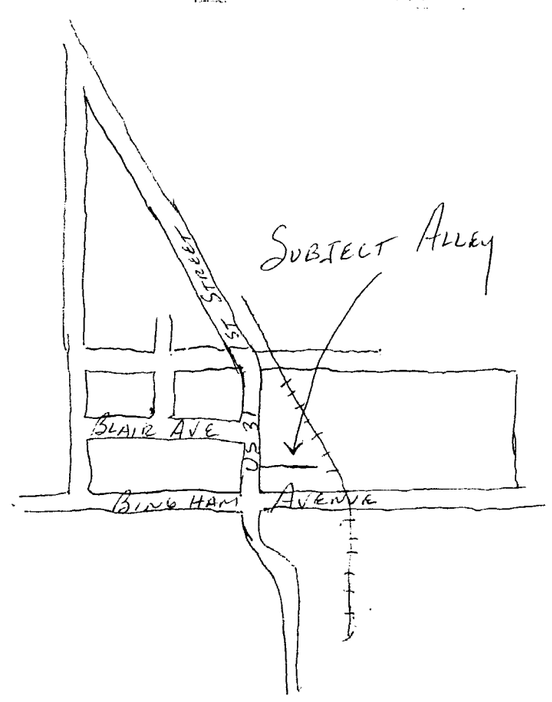

ClibPDF - www.fastio.com