
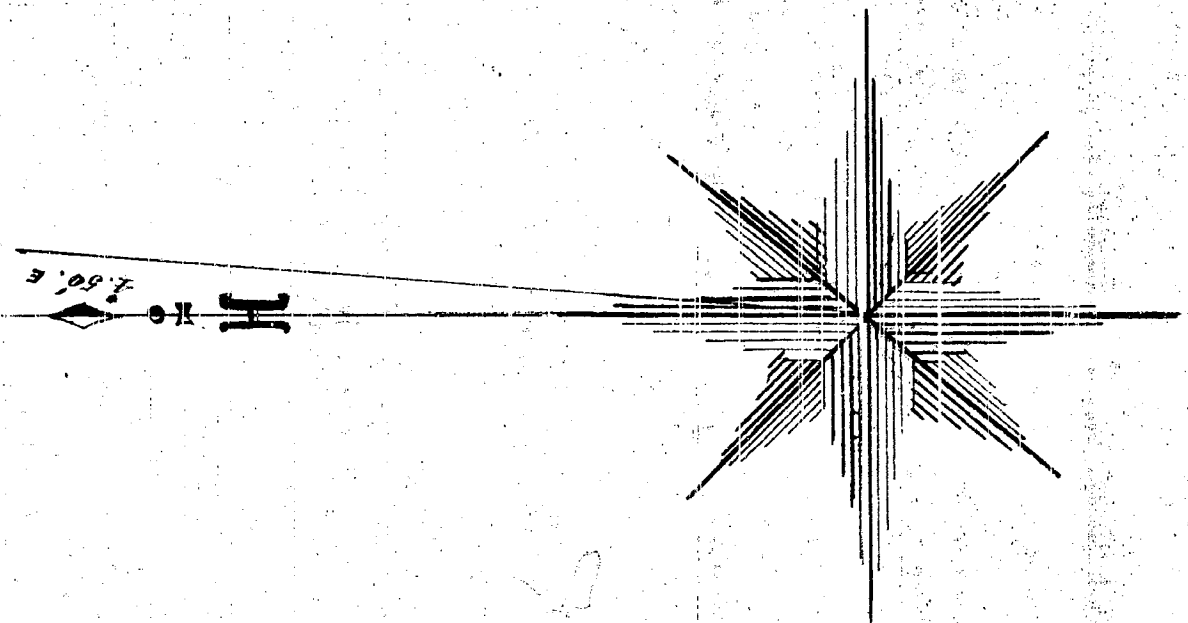



MAP
OF THE
VILLAGE OF
CRYSTAL VALLEY
— OCEANA CO. —
— Mich. —

Received and filed in
Auditor General's Office
Sept. 17, 1875
J. M. Hall
Michigan

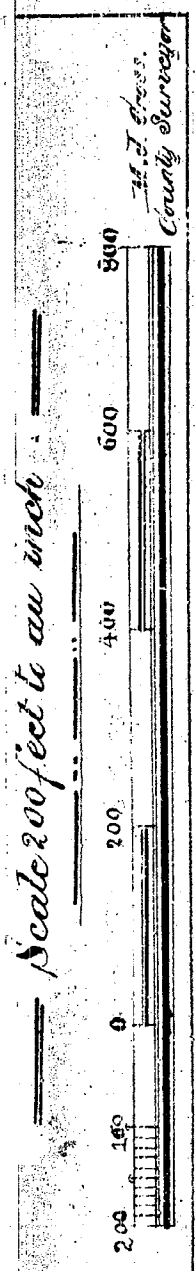

Sec. 16

Sec. 17

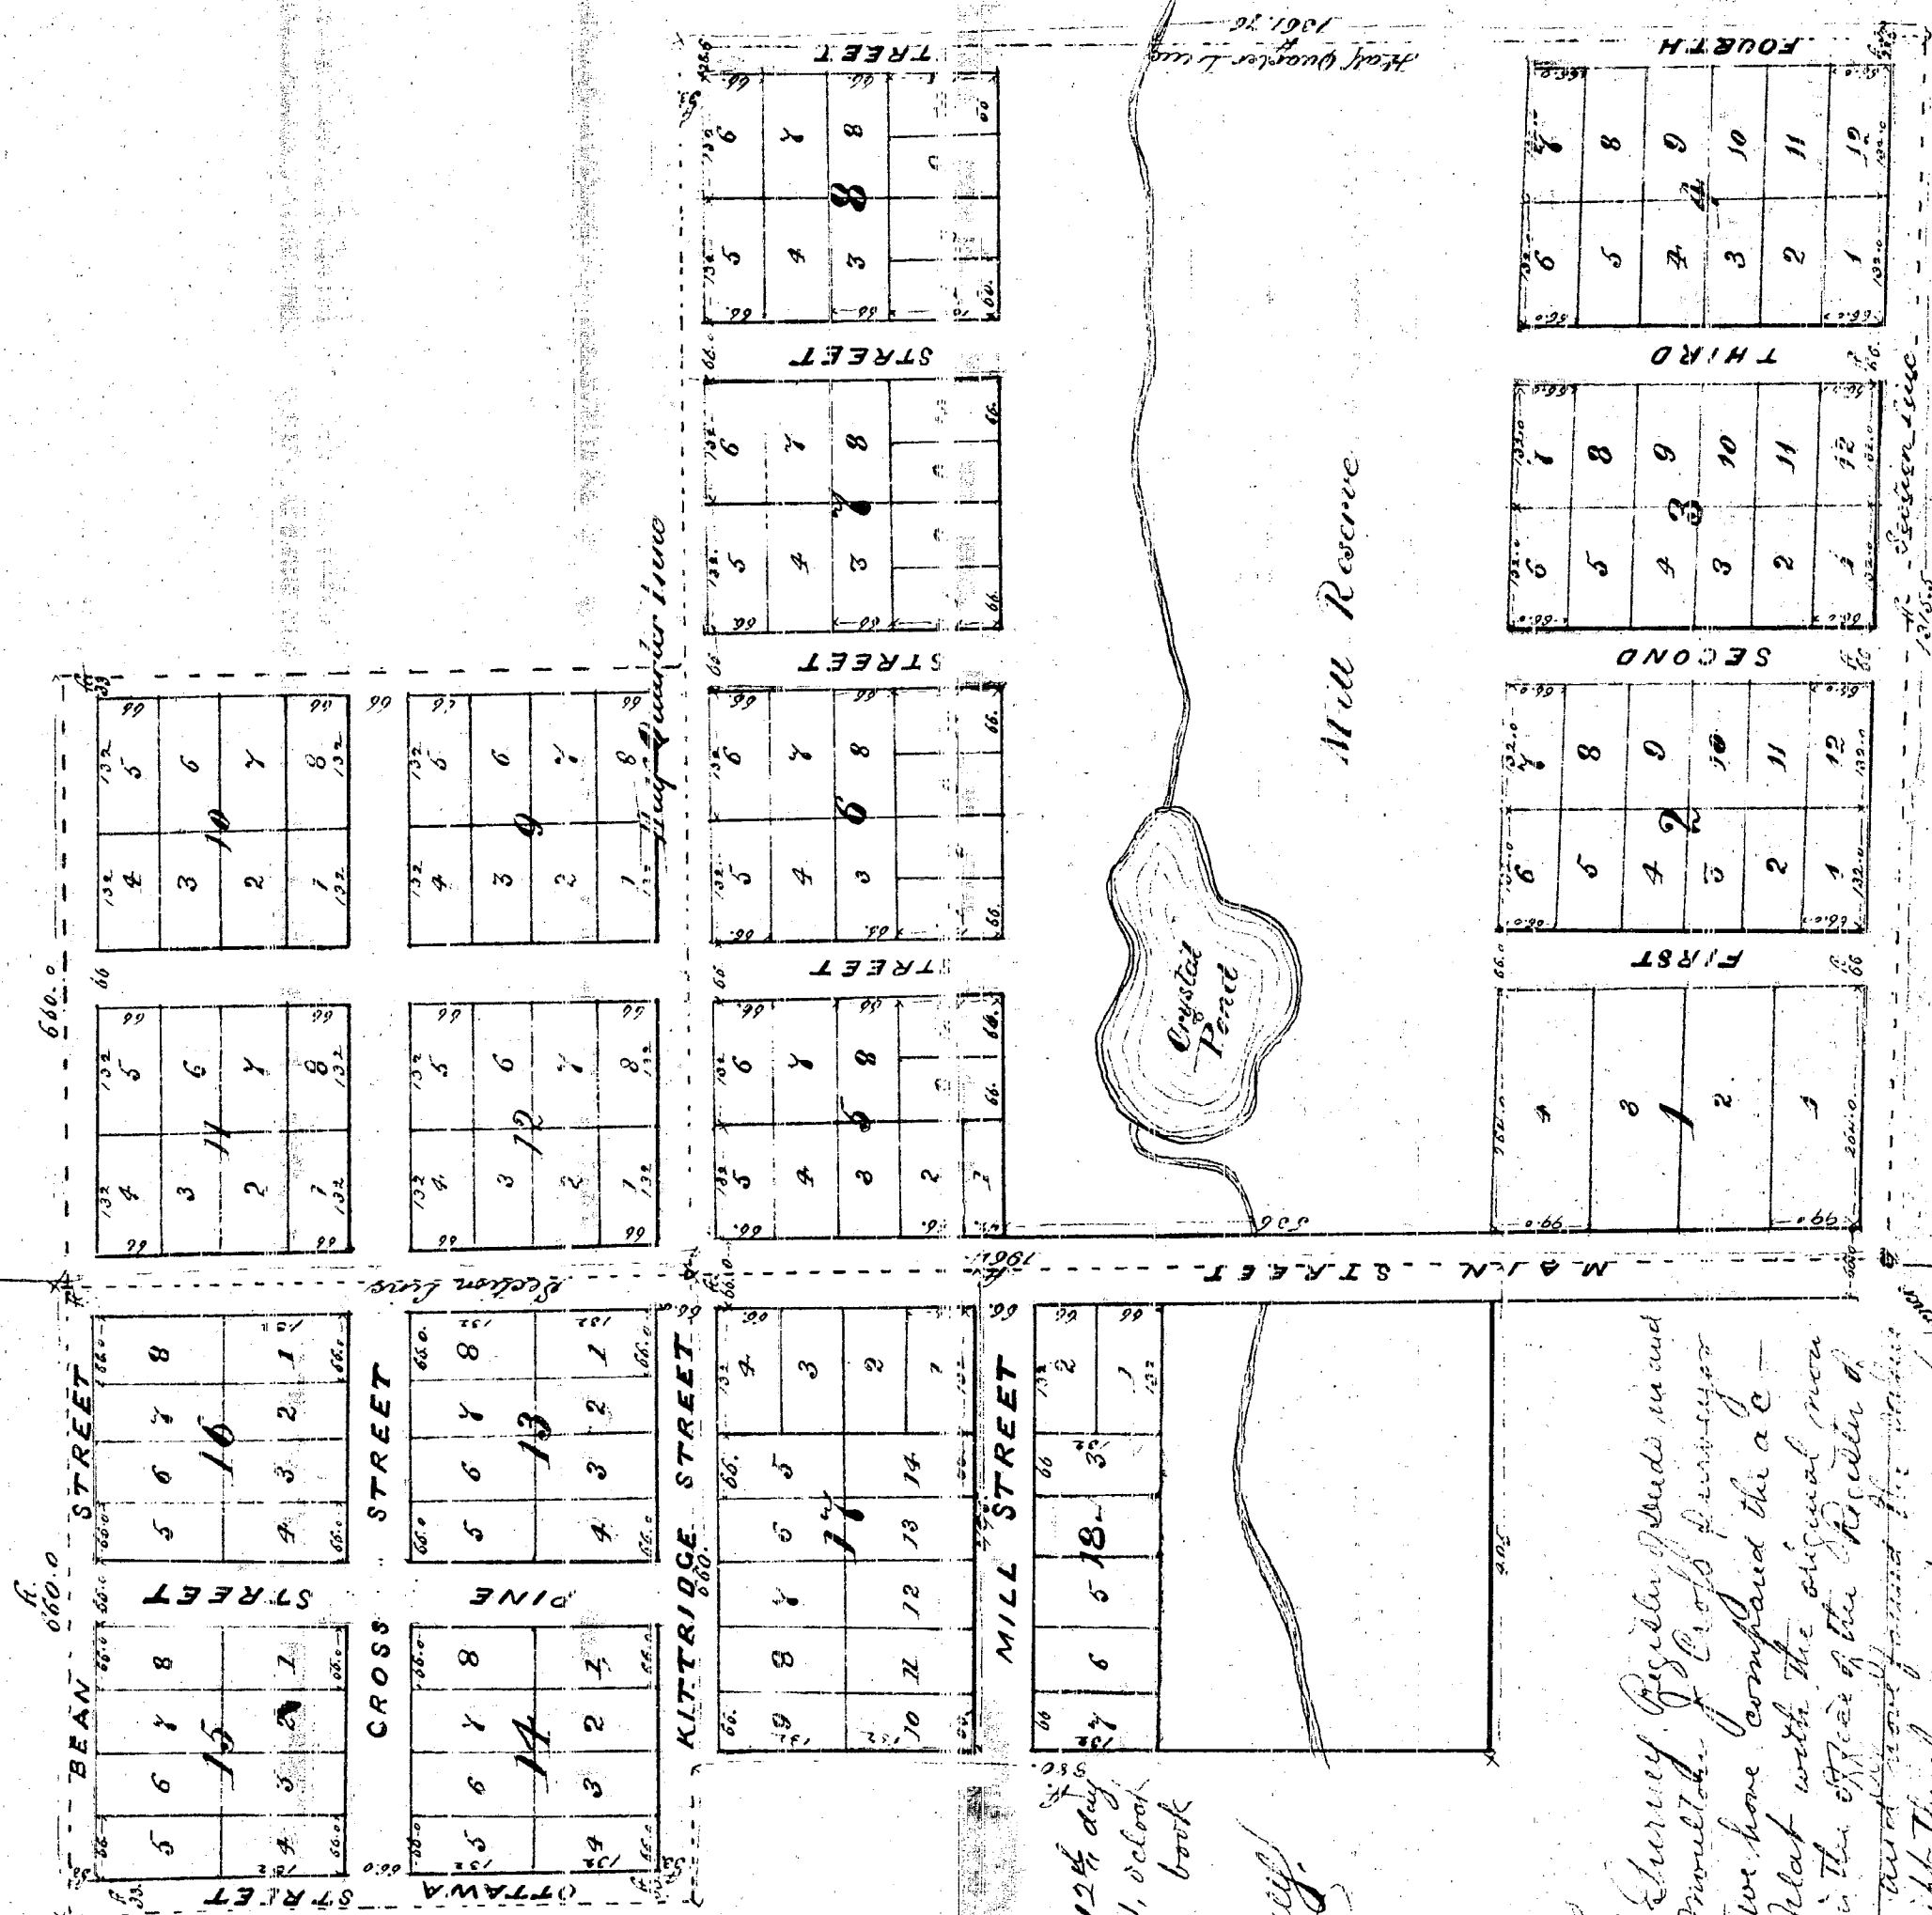

Received for record the 12th day
of March, A.D. 1875, at 1 o'clock
P.M. and recorded in book
of Plats on page 3.
J. M. Hall
Register

State of Michigan }
County of Oceana }
We Theron S. Cherry, Register of Deeds in and
for said County, and Auditor of said County,
do hereby certify that we have compared the ac-
companying map or plat with the original now
remaining of record in the office of the Register of
Deeds for said County and find that the same
is a correct transcript thereof and a correct
manifest of the whole of the original recorded
map or plat remaining of record as aforesaid.
In testimony whereof, we have hereunto set our
hands and seals at Mich., this 17th day of
March, 1875.

Theron S. Cherry,
Register.
M. S. Cherry,
Auditor.