


Sec. 17, T. 14 N., R. 17 W.
Oceana County, Mich.
1875.


Received and filed in
at New York
September 17 - 1870
J. N. P. H. L.
J. N. P. H. L.

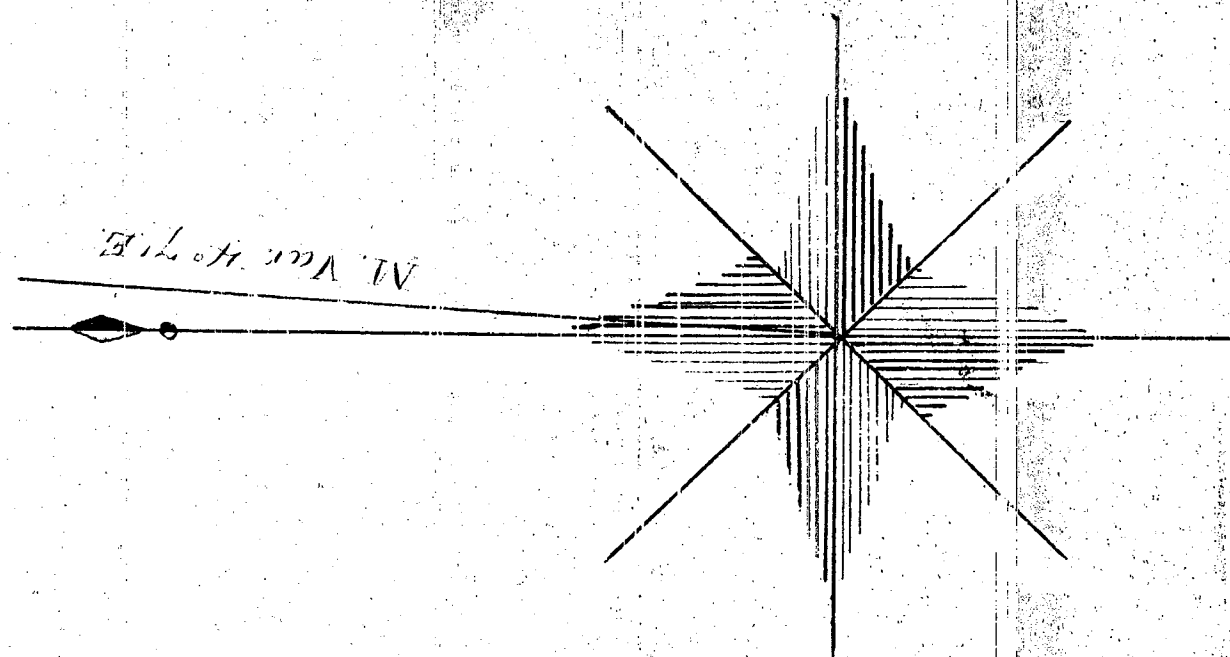

valley 200 ft. to north

State of Michigan }
Registries Office }
Macoma County }

State of Michigan }
 Cassara County }
 vs.
 J. H. Thompson & Son, Surveyors, &c., Being Claimants that
 they have a Survey Registered and paid for
 said County and Mon'ty of Cassara Co., Being Claimants that
 we have compared the two accompanying maps or plat with the
 original now remaining on record in the office of the Register of
 Deeds for said County, and have found the same to be a
 Case of Double Entry, the same and a correct transcript of
 the whole of the original recorded map or plat were made of
 record as before. Done this 4th day of Feb. 28, 1875.
 J. H. Thompson & Son, Surveyors, &c.
 J. H. Thompson & Son, Surveyors, &c.
 J. H. Thompson & Son, Surveyors, &c.

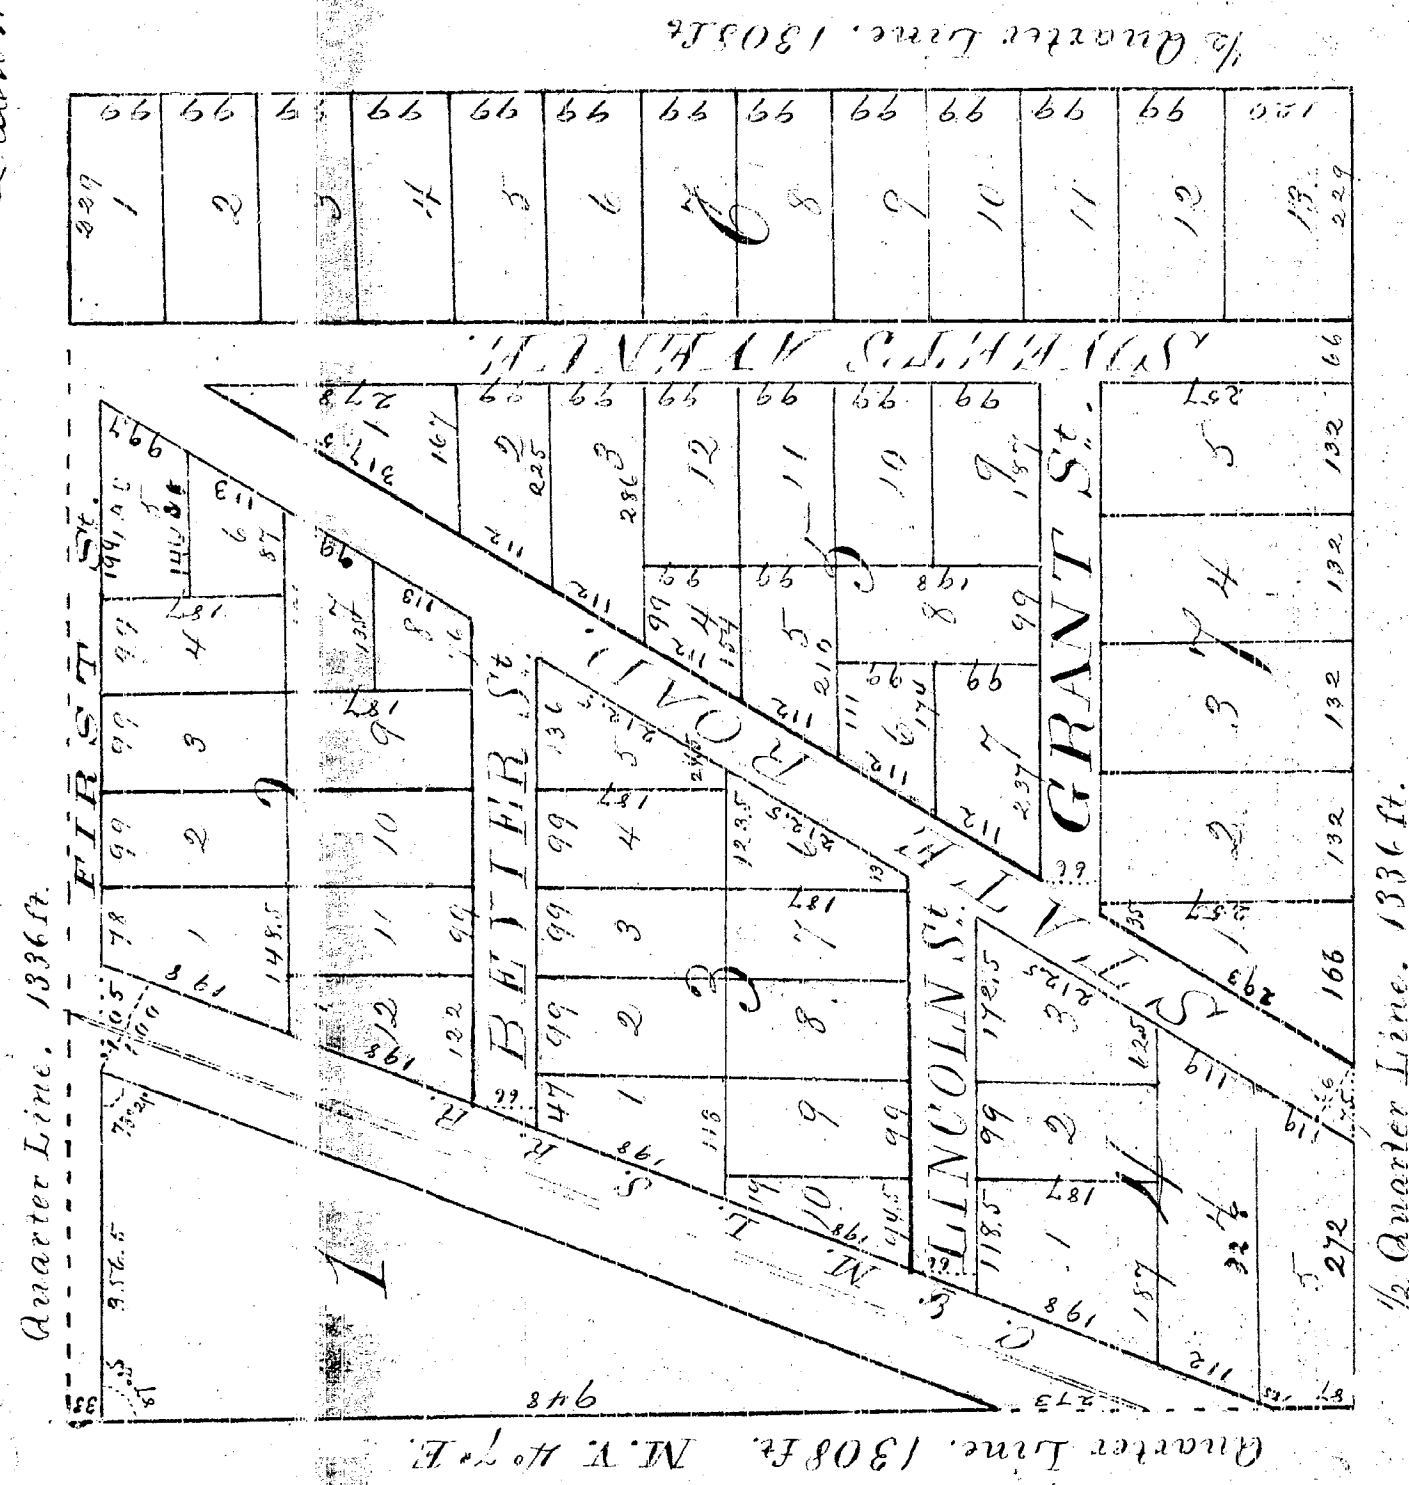

Surveyed and Drawn by H. T. Cross.

State of Michigan } S. S.
COUNTY OF OCEANA.

BE IT REMEMBERED, That the Plat or Drawing on the reverse of this sheet, is a Plat of the Village of Crystal Valley, in the County of Oceana, and State of Michigan: That the said Village is situated on and occupies the South West quarter of the South West quarter, | S. W. $\frac{1}{4}$ of the S. W. $\frac{1}{4}$ | and the South West quarter of the North West quarter of the South West quarter | S. W. $\frac{1}{4}$ of the N. W. $\frac{1}{4}$ of the S. W. $\frac{1}{4}$ | of Section Sixteen, | 16 |; and the South East quarter of the North East quarter of the South East quarter | S. E. $\frac{1}{4}$ of the N. E. $\frac{1}{4}$ of the S. E. $\frac{1}{4}$ | of Section Seventeen, | 17 |; and a piece of land in the South East quarter of the South East quarter | S. E. $\frac{1}{4}$ of the S. E. $\frac{1}{4}$ | of Section Seventeen | 17 |, described as follows: Beginning at the North East corner of the South East quarter of the South East quarter | S. E. $\frac{1}{4}$ of the S. E. $\frac{1}{4}$ | of Section Seventeen | 17 |, thence West thirty | 30 | rods, thence South Fifty Three and one third | $53\frac{1}{3}$ | rods, thence East Thirty | 30 | rods, thence North Fifty Three and one Third | $53\frac{1}{3}$ | rods, to the place of beginning; all in Town Sixteen | 16 | North, Range Sixteen | 16 | West, which is divided into Streets, Blocks and Lots according to the accompanying Drawing. All measurements of land are given in feet and fractional parts of a foot. For further and more particular description of said platted premises, reference may be had to the accompanying plat or drawing, of which this memorandum is a part and parcel.

Now, Therefore, Be it Known, That we, WILLIAM B. O. SANDS, GEORGE W. MAXWELL AND JARED H. GAY, owners and proprietors of the said platted premises, do hereby severally dedicate to public use the streets as herein mentioned, for public highways, and do also severally ratify the sub-division of said platted premises.

And we, CAROLINE R. SANDS, wife of the above named William B. O. Sands, MELINDA A. MAXWELL, wife of the said George W. Maxwell, and CATHARINE A. GAY, wife of said Jared H. Gay, do hereby relinquish all our right or dower in and to all the streets designated in this plat.

And I, MOULTON J. CROSS, do declare and certify that I am a Surveyor, and that I have surveyed said premises, and laid out the same into streets, blocks and lots; and that the accompanying drawing by me made, is a true and correct representation of the said premises, as surveyed by me into streets, blocks and lots.

In Witness Whereof, We have hereunto set our hands and seals this 25th day of January Anno Domini One Thousand Eight Hundred and Seventy Five | A. D. 1875 |

In Presence of

George W. Maxwell [L.S.]
Melinda A. Maxwell [L.S.]
Jared H. Gay [L.S.]
William B. O. Sands [L.S.]
Caroline R. Sands [L.S.]
Catharine A. Gay [L.S.]
Moulton J. Cross [L.S.]

STATE OF MICHIGAN, }

County of Oceana.

S. S.

Personally Appeared, On this 25th day of January Anno Domini One Thousand Eight Hundred and Seventy Five, | A. D. 1875 | before me a Notary Public in and for Oceana County, in the State of Michigan, William B. O. Sands, Caroline R. Sands his wife, George W. Maxwell, Melinda A. Maxwell his wife, Jared H. Gay, Catharine A. Gay his wife, and Moulton J. Cross, known to me to be the persons named herein as owners and surveyor of said platted premises, and who executed the above instrument, and acknowledged that they executed the same for the intents and purposes therein mentioned.

And the said Caroline R. Sands, Melinda A. Maxwell and Catharine A. Gay, on an examination by me separate and apart from their husbands, acknowledged that they freely and without fear or compulsion from any one, executed the same for the intents and purposes therein mentioned.

J. M. Rice
Notary Public in and for the County of Oceana in the State of Michigan.