Auditor Gen'l

1173

4635

MURRAY and SERVISS'

Subdivision of the SOUTHERLY part of LOTS 12 & 13

of the Commissioners PLAT of O.L^s 15 & 16

Sub^n of P.C. 729 SOUTH of Grand River Ave.

DETROIT, MICH.

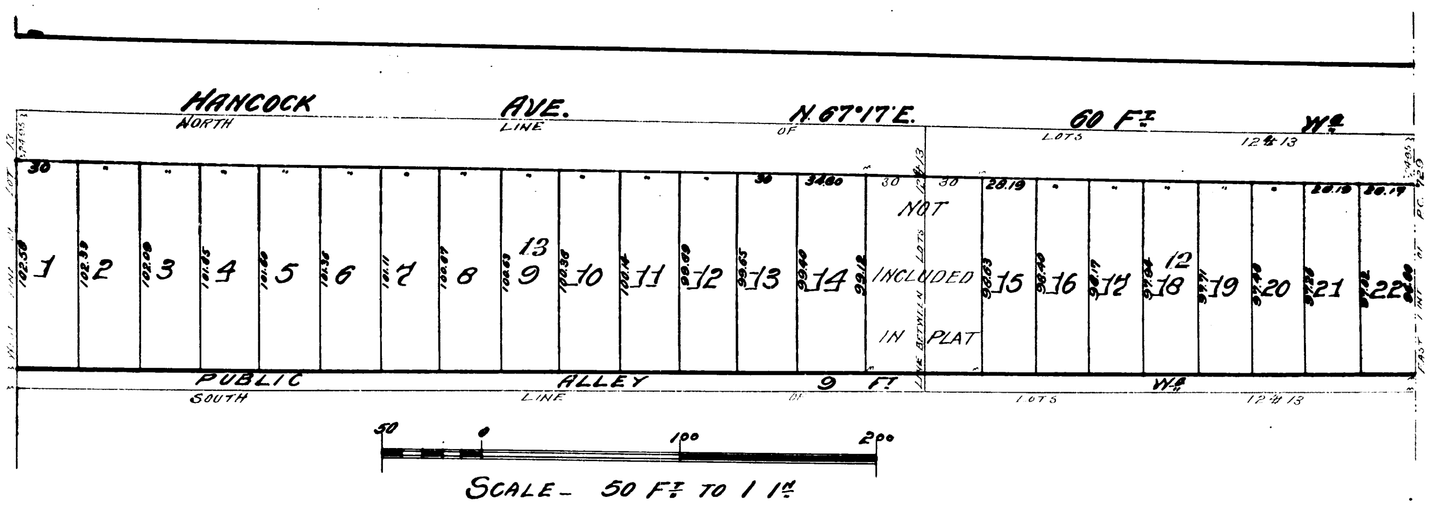

[illegible] Auditor General's Office [illegible] Lansing [illegible] 1898 [illegible] Thomas Hilligan & Son [illegible]

I hereby certify that the within [illegible] is a true and correct copy of the original [illegible] as the same remains of record in this office.

In witness whereof I have hereunto set my hand and affixed the seal of the Auditor General's Office, at Lansing, this 12th day of January A.D. 1898.

John McCreer
Deputy Auditor General

Thomas Hilligan & Son
Surveyors.

Know all men by these presents that we, John Murray, Rebecca Murray, George B. Foster and Emma Foster (married women), Marcus Foster (married), Elizabeth Gallagher, Alta E. Metz, Jane Johnson, Charlotte Merrill, Rose Barney (married women), Clark H. Serviss and Alice M. Serviss (his wife), have caused the within map of Murray and Serviss' Subdivision of the Southerly part of Lots 12 and 13 of the Commissioners' Plat of Lots 15 and 16 of Sub. P.C. 729, South of Grand River Avenue, Detroit, Michigan, to be made, and do hereby dedicate to the use of the public forever the streets, alleys and public grounds as shown on said plat.

In witness whereof we have hereunto set our hands and seals this 8th day of March A.D. 1898.

In presence of
Bryant Walker
Kelly A. O'Mara

John Murray by Geo. K. Murray Marshall M. Johnson his Attys in fact (L.S.)
Rebecca Murray by Geo. K. Murray Marshall M. Johnson her Attys in fact (L.S.)
George B. Foster by Geo. K. Murray Marshall M. Johnson his Attys in fact (L.S.)
Emma Foster by Geo. K. Murray Marshall M. Johnson her Attys in fact (L.S.)
Marcus Foster by Geo. K. Murray Marshall M. Johnson his Attys in fact (L.S.)
Elizabeth Gallagher by Geo. K. Murray Marshall M. Johnson her Attys in fact (L.S.)
Alta E. Metz by Geo. K. Murray Marshall M. Johnson her Attys in fact (L.S.)
Jane Johnson by Geo. K. Murray Marshall M. Johnson her Attys in fact (L.S.)
Charlotte Merrill by Geo. K. Murray Marshall M. Johnson her Attys in fact (L.S.)
Rose Barney by Geo. K. Murray Marshall M. Johnson her Attys in fact (L.S.)
Clark H. Serviss (L.S.)
Alice M. Serviss (L.S.)

State of Michigan } ss
County of [illegible] }

We, Thomas Hilligan and Son, Surveyors of the City of Detroit in said County, do hereby certify that we have carefully surveyed the above described premises and have correctly laid out and platted the same as shown on the above plat, and that the same is a true and correct plat of said Subdivision of Murray and Serviss' Subdivision of the Southerly part of Lots 12 and 13 of the Commissioners' Plat of Lots 15 and 16 of Sub. P.C. 729, South of Grand River Avenue, and that the monuments and lot corners will be correctly placed in the ground as shown on said plat within 90 days from the date of the recording of said plat.

Thomas Hilligan & Son
Surveyors.

State of Michigan } ss
County of Wayne }

On this 8th day of March A.D. 1898 before me, a Notary Public in and for said County, personally appeared the above named John Murray, Rebecca Murray, George B. Foster and Emma Foster (his wife), Marcus Foster, Elizabeth Gallagher, Alta E. Metz, Jane Johnson, Charlotte Merrill, Rose Barney (married women), Clark H. Serviss and Alice M. Serviss (his wife), to me known to be the same persons who executed the above instrument and who acknowledged the same to be their free act and deed.

Bryant Walker
Notary Public Wayne Co Mich

March 8 10 25
21
26th
18

C. H. Pierce
Dfs

Examined and approved
Jany 10th 1898
John F. Wilkinson
Deputy Auditor General

RECEIVED AND FILED
IN AUDITOR GENERAL'S OFFICE
January 12 1898
John F. Wilkinson
Deputy Auditor General

Approved January 12th 1898
John McCreer
Dan'l H. Maitland
Board of Public Works
City of Detroit

7010-1899

Audit's Gen'l

1173

MURRAY and SERVISS'

Subdivision of the SOUTHERLY part of LOTS 12 & 13

of the Commissioners PLAT of O.L.S. 15 & 16

Sub's of P.C. 729 SOUTH of Grand River Ave.

DETROIT, MICH.

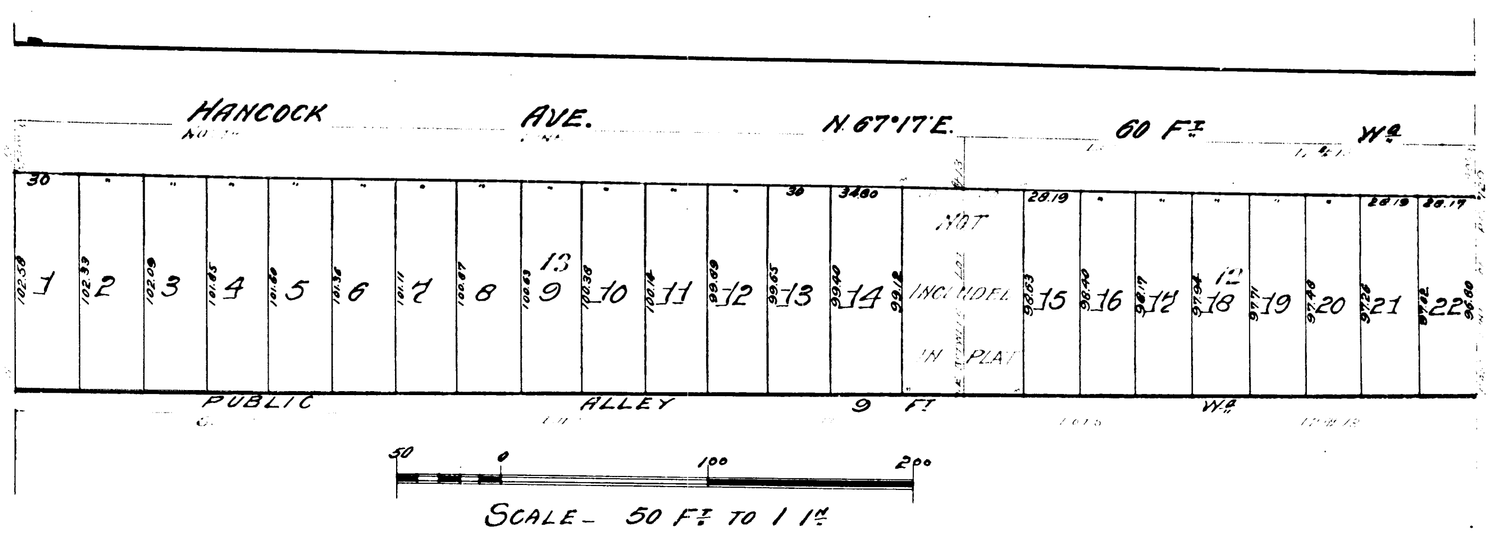

Witness Allman & Son

Witness

Witness Allman & Son

Witness

Witness Allman & Son

Witness

Sergeant Walker

Kirk McClara

John Wallace by Eyre L. Murray Marshall M. Johnson his Attys in fact

Ida Clark by Eyre L. Murray Marshall M. Johnson her Attys in fact

Rebecca Murray by Eyre L. Murray Marshall M. Johnson her Attys in fact

Jane Johnson by Eyre L. Murray Marshall M. Johnson her Attys in fact

George B. Foster by Eyre L. Murray Marshall M. Johnson his Attys in fact

Charlotte Aspell by Eyre L. Murray Marshall M. Johnson her Attys in fact

Emma Foster by Eyre L. Murray Marshall M. Johnson her Attys in fact

Rose Barney by Eyre L. Murray Marshall M. Johnson her Attys in fact

Marcus Foster by Eyre L. Murray Marshall M. Johnson his Attys in fact

Clark H. Serviss

Elizabeth Gallagan by Eyre L. Murray Marshall M. Johnson her Attys in fact

Alice M. Serviss

Witness Allman & Son

Witness

Witness Allman & Son

Witness

Sergeant Walker
Notary Public Wayne Co Mich

March 8 1025
21
26th
18

Examined and approved
January 10th 1878
John F. Williams
Deputy Auditor General

RECEIVED AND FILED
IN AUDITOR GENERAL'S OFFICE
January 12 1878
John F. Williams

Liber January 12th 1878
John McClear
D. H. Maryland
Wm. Backus

Deputies of Public Works City of Detroit

7010-1194