


RECEIVED AND FILED
IN THE CLERK'S OFFICE

April 27 - 90
Deputy Auditor General

M A D of Joseph Hamen's Addition to Walkerville Leavitt Oceana County Michigan

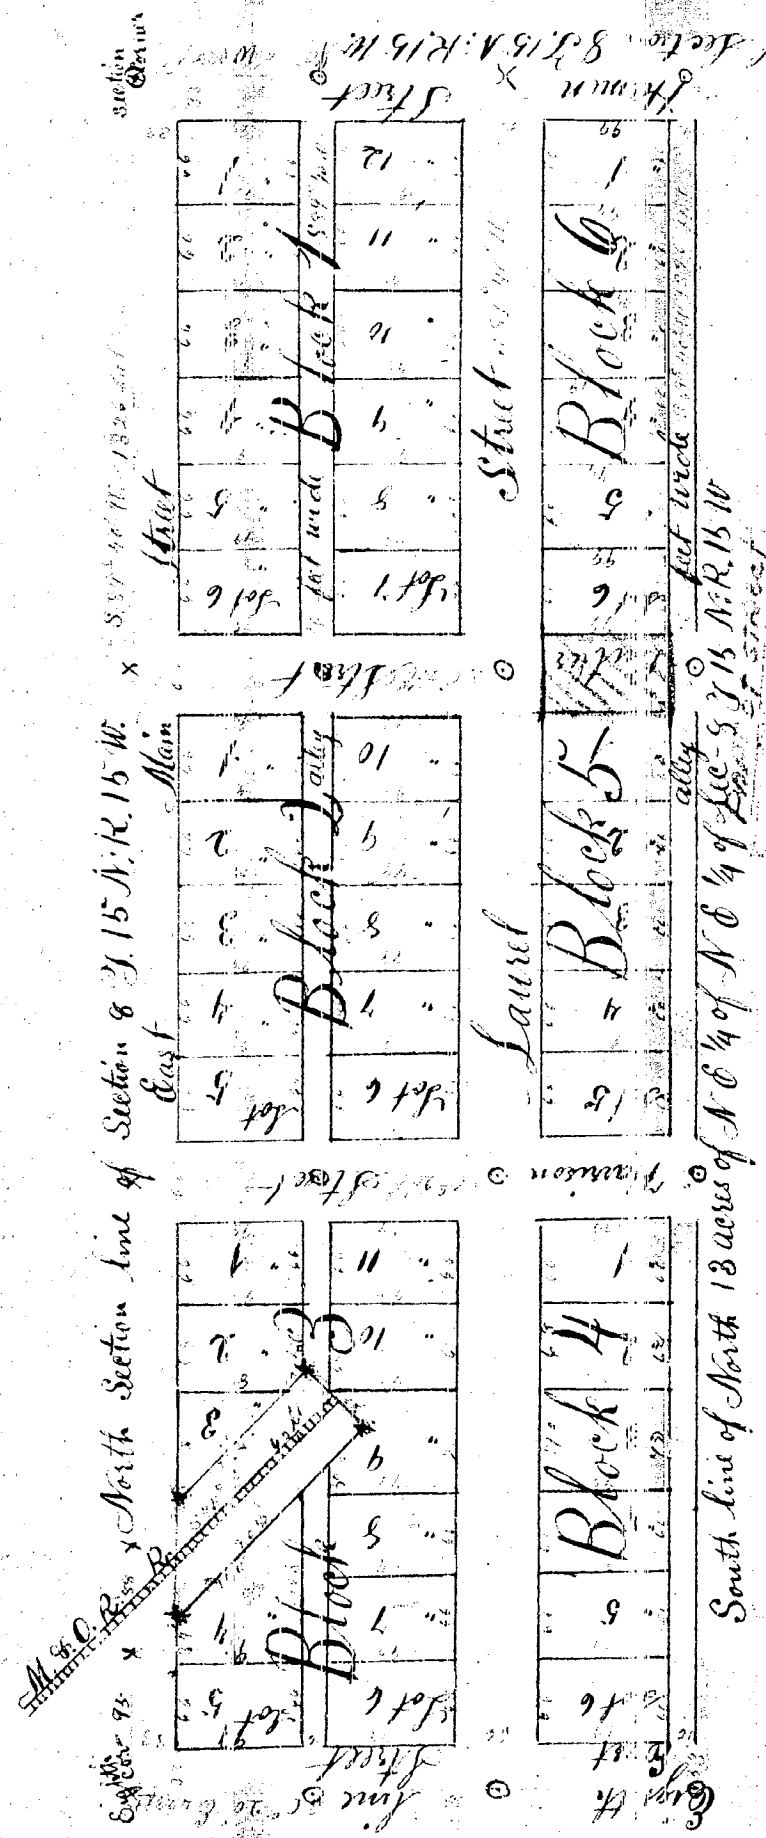

South line of North 13 acres of N 8 1/4 of Sec 15 N 15 W
Village Council II
December 1901

State of Michigan } We D. C. Wickham Register of Deeds and
County of Oceana }
Edgar M Hyde Surveyor
do hereby certify that we have each
carefully compared this copy with the original plat of
Joseph Hamen's addition to Walkerville and that it is an exact
copy thereof and of the whole of such original map or plat
D. C. Wickham Register of Deeds
Edgar M Hyde Surveyor

State of Michigan }
County of Oceana }
We D. C. Wickham Register of Deeds for Oceana County State of Michigan
and Edgar M Hyde Surveyor do hereby certify that we
have each carefully compared this copy with the record of the plat
of Joseph Hamen's addition to Walkerville now remaining in the office
of the Register of Deeds for Oceana County State of Michigan and that
it is an exact copy thereof and of the whole of such original map or plat
D. C. Wickham Register of Deeds
Edgar M Hyde Surveyor

December 4 1899
D. C. Wickham

17th
D. C. Wickham

Edgar M Hyde

Surveyor

State of Michigan }
County of Oceana }

Be it remembered that this plat or diagram is a plat of
Joseph Hamen's addition to the village of Walkerville in the
Township of Leavitt County of Oceana and State of Michigan
All measurements are given in feet and fractional parts of feet. For further and more
particular descriptions of said plat of premises reference is hereby made to the accompanying
plat or diagram of which this memorandum is a part.

That the said addition is situated upon and occupies the North Thirteen (13)
acres of the North East quarter of the North East quarter of section eight (8) in town
fifteen (15) North Range fifteen (15) West County of Oceana State of Michigan which is
divided into streets, alleys blocks and lots according to the accompanying plat or diagram.
Now, therefore be it known that we Joseph Hamen and Sarah M Hamen wife of said
Joseph Hamen owners and proprietors of said plotted premises do hereby severally declare
to public use the streets and alleys as herein mentioned for highways and do also severally
ratify the subdivisions of said plotted premises

And I Edgar M Hyde do declare and certify that I am a surveyor and that
I have surveyed the above described premises and laid out the same into streets
alleys blocks and lots

And I Sarah M Hamen wife of said Joseph Hamen hereby reding with all
right of conveyance to all of the streets and alleys designated in this plat
On witnessed where we have hereunto set our hands and seals this 12th day of
October in the year of our Lord one thousand eight hundred and eighty nine

In presence of
Joseph Hamen
Sarah M Hamen
Joseph Hamen

State of Michigan }
County of Oceana }

Personally appeared this 12th day of October in the year
of our Lord one thousand eight hundred and eighty
nine before me Josiah B Smith a Justice of the Peace
in and for the County of Oceana and State of Michigan Joseph Hamen, Sarah M
Edgar M Hyde known to me to be the persons named herein as owners and declarers
of said plotted premises and who executed the above instrument and acknowledged that
they executed the same for the intent and purpose therein mentioned.

Josiah B Smith
Justice of the Peace

I hereby certify that the plat herein delineated is a correct one and that permanent
monuments consisting of iron rods 4 inch in diameter and 20 inches long have been planted
at points marked thus x and stone surrounded with broken brick have been placed
at points marked thus o as shown shown at all angles in the boundaries of the land
platted and at all intersections of streets mentioned

Edgar M Hyde
Surveyor

17th

December 4 1899

D. C. Wickham

Edgar M Hyde

Surveyor