

RECEIVED AND FILED  
IN AUDITOR GENERAL'S OFFICE  
November 8 1891  
H. R. Pratt  
Deputy Auditor General.

# GAULT'S ADDITION TO WALKERVILLE

The land embraced in the annexed plat of Gault's Addition to Walkerville is described as follows, commencing on the South line of Sec 5 T15N R15W 677 ft West of the SE cor of said Sec, thence North 693 ft, thence West 627 ft, thence East 264 ft, thence South 264 ft, thence East 163 ft, thence South 99 ft, thence East 66 ft, thence South 165 ft, to Sec line, thence East 136 ft, to the place of beginning.

I hereby certify that the plat hereon delineated is a correct one, and that permanent monuments consisting of pieces of cast iron pipe 18 in. diam. have been planted at points marked thus (o) as thereon shown at all angles in the boundaries of the land platted at all the intersections of streets.

H. A. Grant.  
Surveyor.


State of Michigan } ss we Winfield Stitt Register of Deeds  
County of Oceana } and Hobart A Grant Surveyor  
herby certify that we have each carefully compared this copy with the original plat of Gault's Addition to Walkerville and that it is an exact copy, true and correct of the whole of such original map or plat.

Winfield Stitt  
Register of Deeds

Hobart A Grant

State of Michigan } ss  
County of Oceana } we Winfield Stitt Register of Deeds  
Hobart A Grant Surveyor  
have each carefully compared the annexed copy with the plat of Gault's Addition to Walkerville and certify that it is a true, correct and exact copy of such record.

Winfield Stitt Register of Deeds  
Hobart A Grant Surveyor

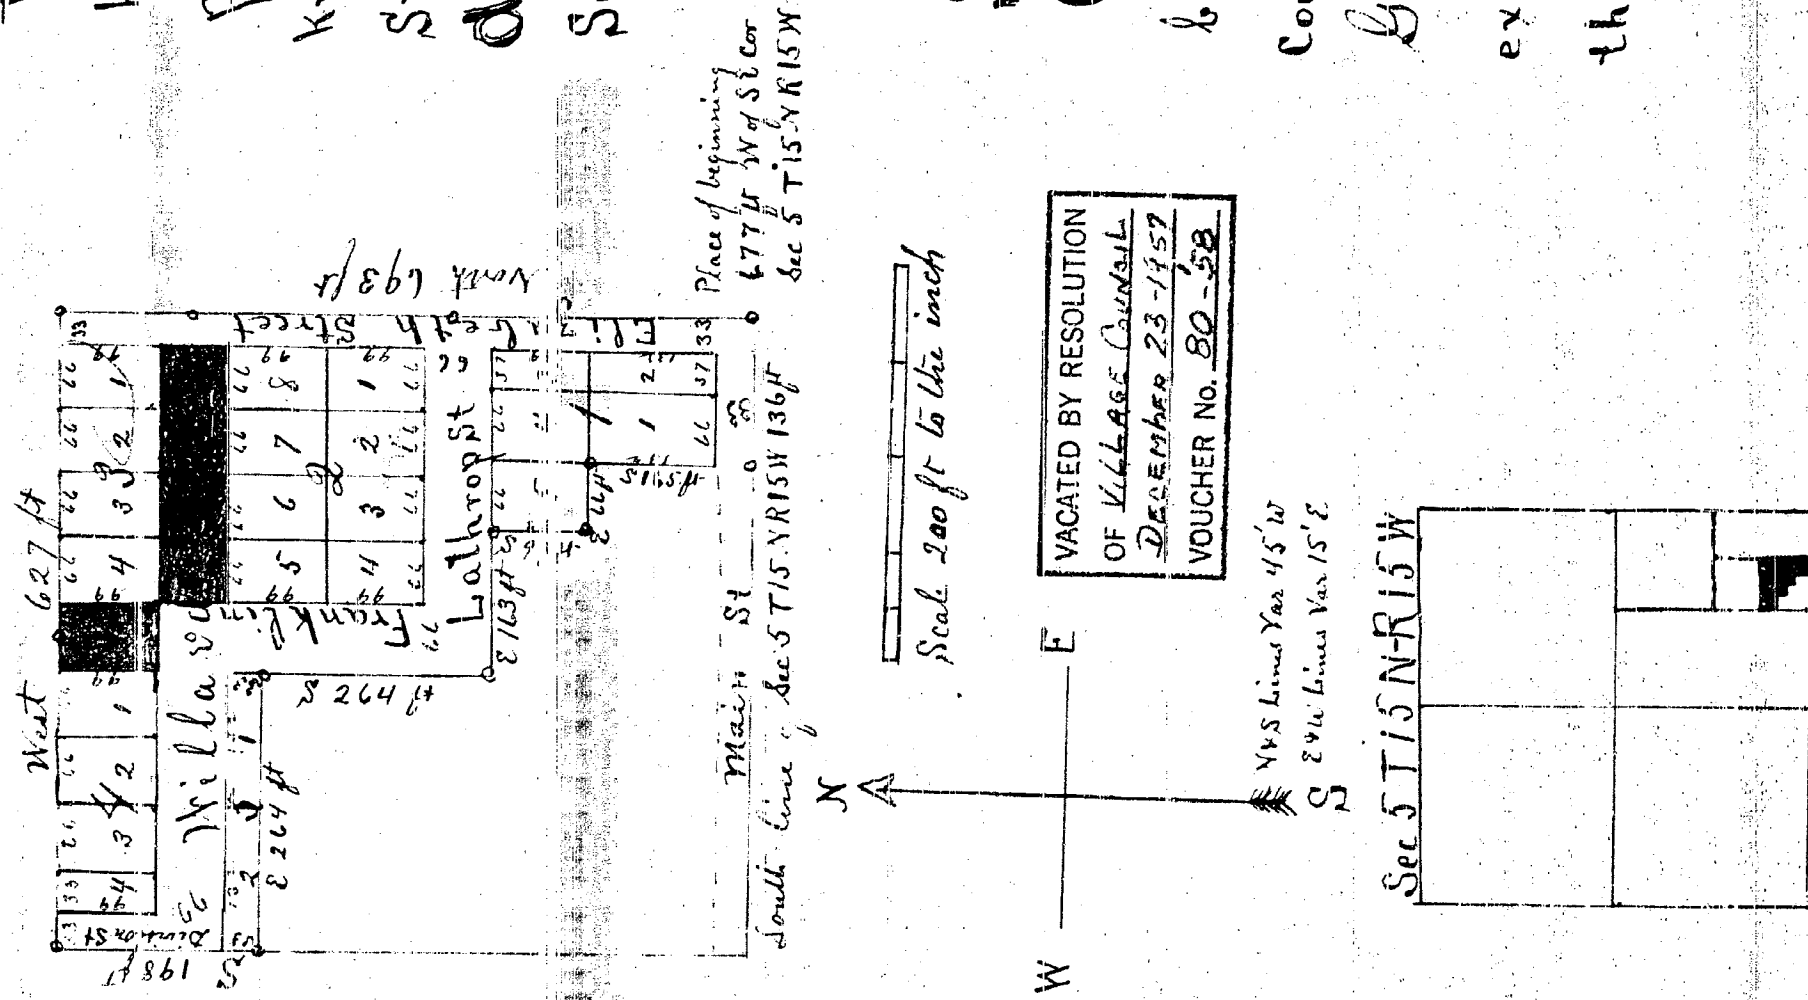

KNOW ALL MEN BY THESE PRESENTS  
That J. Bella Gault owner and proprietor  
have caused the land embraced in the annexed  
plat to be surveyed, laid out and platted to be  
known as Gault's Addition to Walkerville and that the  
streets as shown on said plat are hereby  
dedicated to the use of the public.

Signed and Sealed in Presence of }  
Oliver W. Bunting } Bella Gault.  
L. R. Bunting } [L.S.]

STATE OF MICHIGAN }  
County of Oceana } ss On this 22nd day of Aug 1891  
before me a NOTARY PUBLIC in and for said  
County personally came the above named Bella  
Gault known to me to be the person who  
executed the above dedication and acknowledged  
the same to be her free act and deed.  
Robert A. Bunting  
Notary Public, Oceana Co. Mich.

Examined and approved  
August 29 1891  
H. R. Pratt  
Deputy Auditor General

11733