V58x5

DAVIS SUBDIVISION

OF PART OF THE A. CAMPAU FARM P.C.78.

CITY OF DETROIT WAYNE CO.

MICHIGAN.

MASON L. BROWN.
Civil Engineer & Surveyor
820-1-2-3 Chamber of Commerce
Detroit Michigan.

Scale 80 feet = 1 Inch

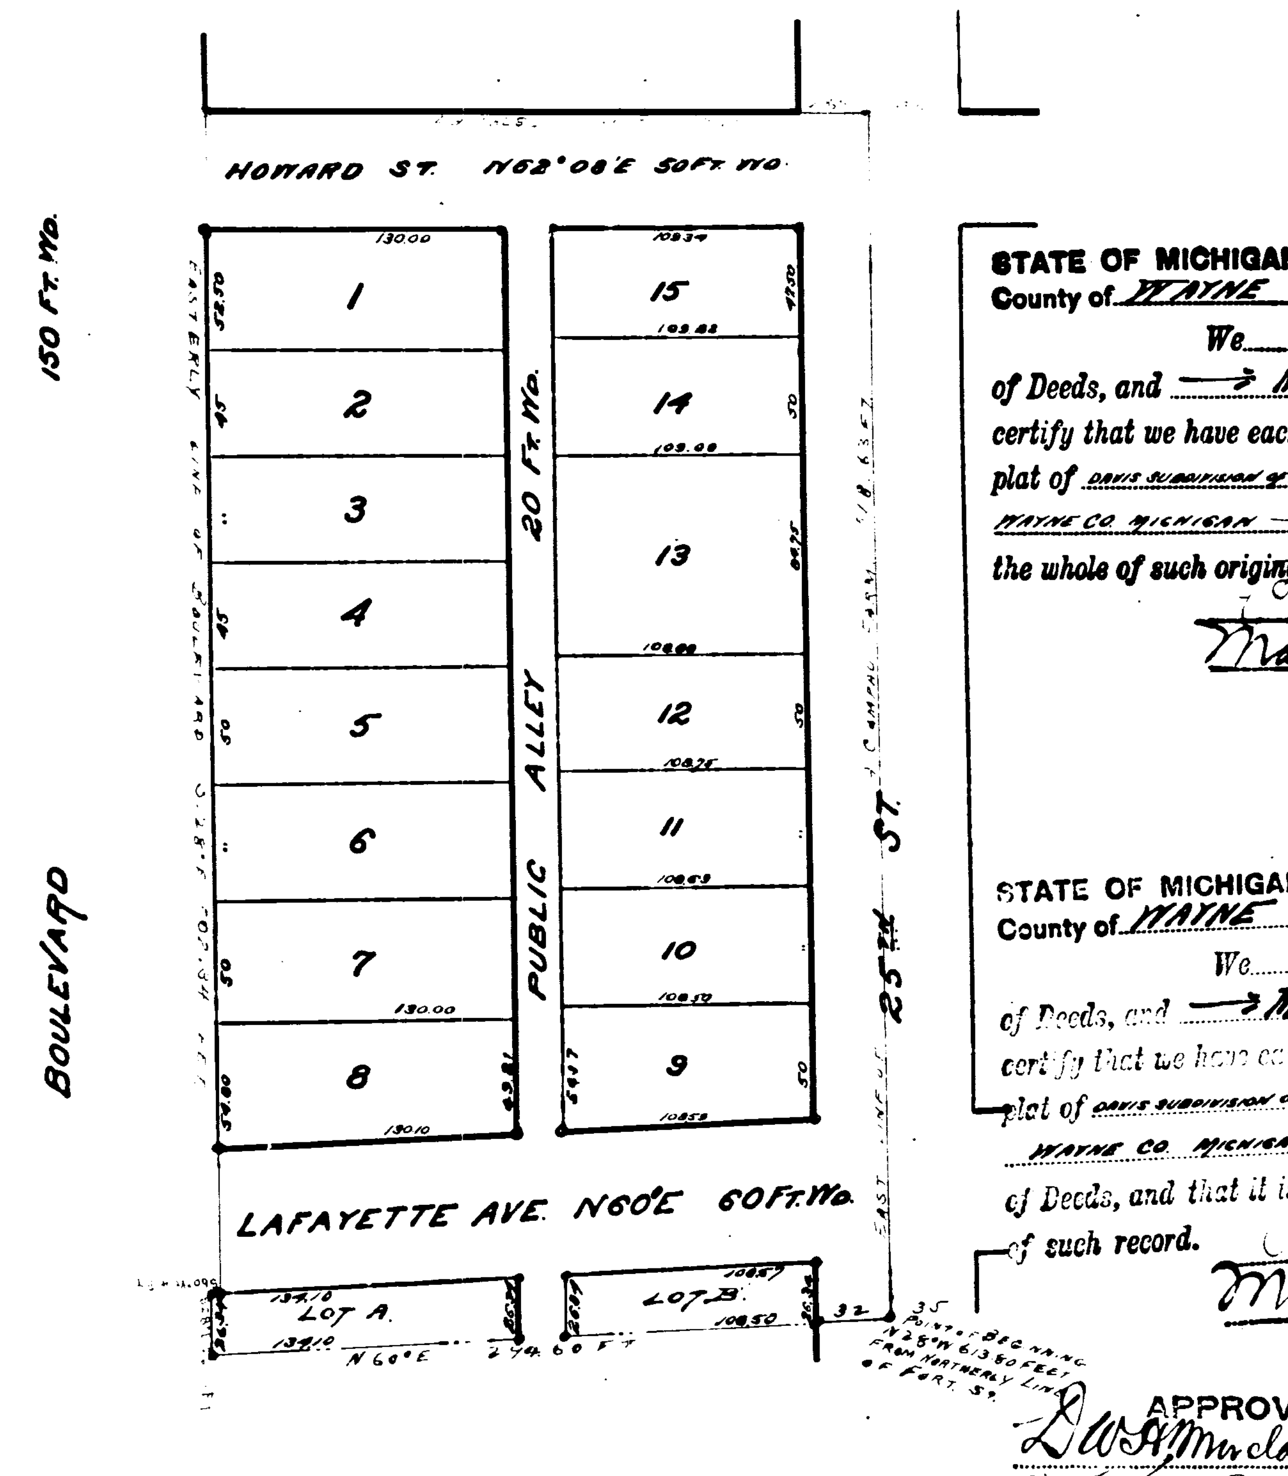

I hereby certify that the above Plat is correct, and that Monuments consisting of Oak Stakes 1¼ inches square and 15 inches long have been placed in the Ground at all angles in the Boundaries, and at the intersection of all Streets or Streets and Alleys, as shown on plat by ○.

Detroit January 25 1898.

Mason L. Brown
Engineer and Surveyor.

KNOW ALL MEN BY THESE PRESENTS, that WE KATHARINE H. ADAMS SUSAN S. STIMPSON AND CHARLOTTE B. LONG Have caused the land embraced in the above plat to be surveyed, laid out and platted, to be known as DAVIS SUBDIVISION OF PART OF THE A. CAMPAU FARM P.C.78 CITY OF DETROIT WAYNE Co., Michigan, and that the Streets and Alleys shown on said plat are hereby dedicated to the use of the public.

Witness our hands and seals this the 15 day of Feby A. D., Eighteen Hundred and Ninety Eight

In presence of:

Katharine H. Adams [L.S.]
Susan S. Stimpson [L.S.]
Charlotte B. Long

Geo. S. Adams } to K.H.A.
} to C.B.L.
Saml. T. Dana } to S.S.S.

STATE OF NEW YORK } ss.
COUNTY OF Kings

On this, the 15 *day of* Feby *1898, before me, a Notary Public in and for said county, personally appeared the above named* KATHARINE H. ADAMS *known to me to be the same person who executed the above dedication, and who acknowledged the same to be* HER *free act and deed.*

Notary Public.
Kings *County, New York.*

STATE OF MASSACHUSETTS } ss.
COUNTY OF SUFFOLK

On this, the 23 *day of* February *1898, before me, a Notary Public in and for said county, personally appeared the above named* SUSAN S. STIMPSON *known to me to be the same person who executed the above dedication, and who acknowledged the same to be* her *free act and deed.*

Saml. T. Dana *Notary Public.*
SUFFOLK *County Massachusetts*

STATE OF MICHIGAN, } ss.
County of WAYNE

We [illegible] *Register of Deeds, and* MASON L BROWN *Surveyor, hereby certify that we have each carefully compared this copy with the original plat of* DAVIS SUBDIVISION OF PART OF THE A. CAMPAU FARM P.C.78 CITY OF DETROIT WAYNE CO. MICHIGAN *and that it is an exact copy thereof and of the whole of such original map or plat.*

Register of Deeds.
Mason L. Brown *Surveyor.*

STATE OF MICHIGAN, } ss.
County of WAYNE

We [illegible] *Register of Deeds, and* MASON L BROWN *Surveyor, hereby certify that we have each carefully compared the annexed copy with the plat of* DAVIS SUBDIVISION OF PART OF THE A. CAMPAU FARM P.C.78 CITY OF DETROIT WAYNE CO. MICHIGAN *now of record in the office of said Register of Deeds, and that it is a true transcript therefrom, and of the whole of such record.*

Register of Deeds.
Mason L. Brown *Surveyor.*

APPROVED. April 7th 1898

D. W. H. Moreland
} BOARD OF PUBLIC WORKS, CITY OF DETROIT, WAYNE CO., MICHIGAN.

STATE OF NEW HAMPSHIRE } ss.
COUNTY OF Sullivan

On this, the 22nd *day of* February *1898, before me, a Notary Public in and for said county, personally appeared the above named* CHARLOTTE B. LONG *known to me to be the same person who executed the above dedication, and who acknowledged the same to be* HER *free act and deed.*

Verma Holt *Notary Public.*
Sullivan *County, New Hampshire*

Examined and approved
March 14-1898
John F. Wilkinson
Deputy Auditor General

RECEIVED AND FILED
IN AUDITOR GENERAL'S OFFICE
May 24th 1898
John F. Wilkinson
Deputy Auditor General.

The Property herein platted is described as: Beginning at a point on the easterly line of the A. Campau Farm. P.C.78 distant N.28°W 613.80 feet from the intersection of said farm line with the northerly line of Fort Street as heretofore laid out thence continuing on said farm line northerly 518.63 feet thence S. 62°08'W 287.82 feet to the easterly line of the Boulevard thence S.28°E along the easterly line of the Boulevard thence 502.34 feet S 60°W 4 feet thence S 28°E 26.34 feet thence N 60°E. parallel with Fort Street 294.60 feet to the point of beginning

April 8 9 20
Plats 19 21

DAVIS SUBDIVISION

OF PART OF THE A. CAMPAU FARM P.C. 78

CITY OF DETROIT WAYNE CO.

MICHIGAN.

→ MASON L. BROWN. ←
Civil Engineer & Surveyor
820-1-2-3 Chamber of Commerce
Detroit Michigan. ←

→ Scale: 80 feet = 1 Inch ←

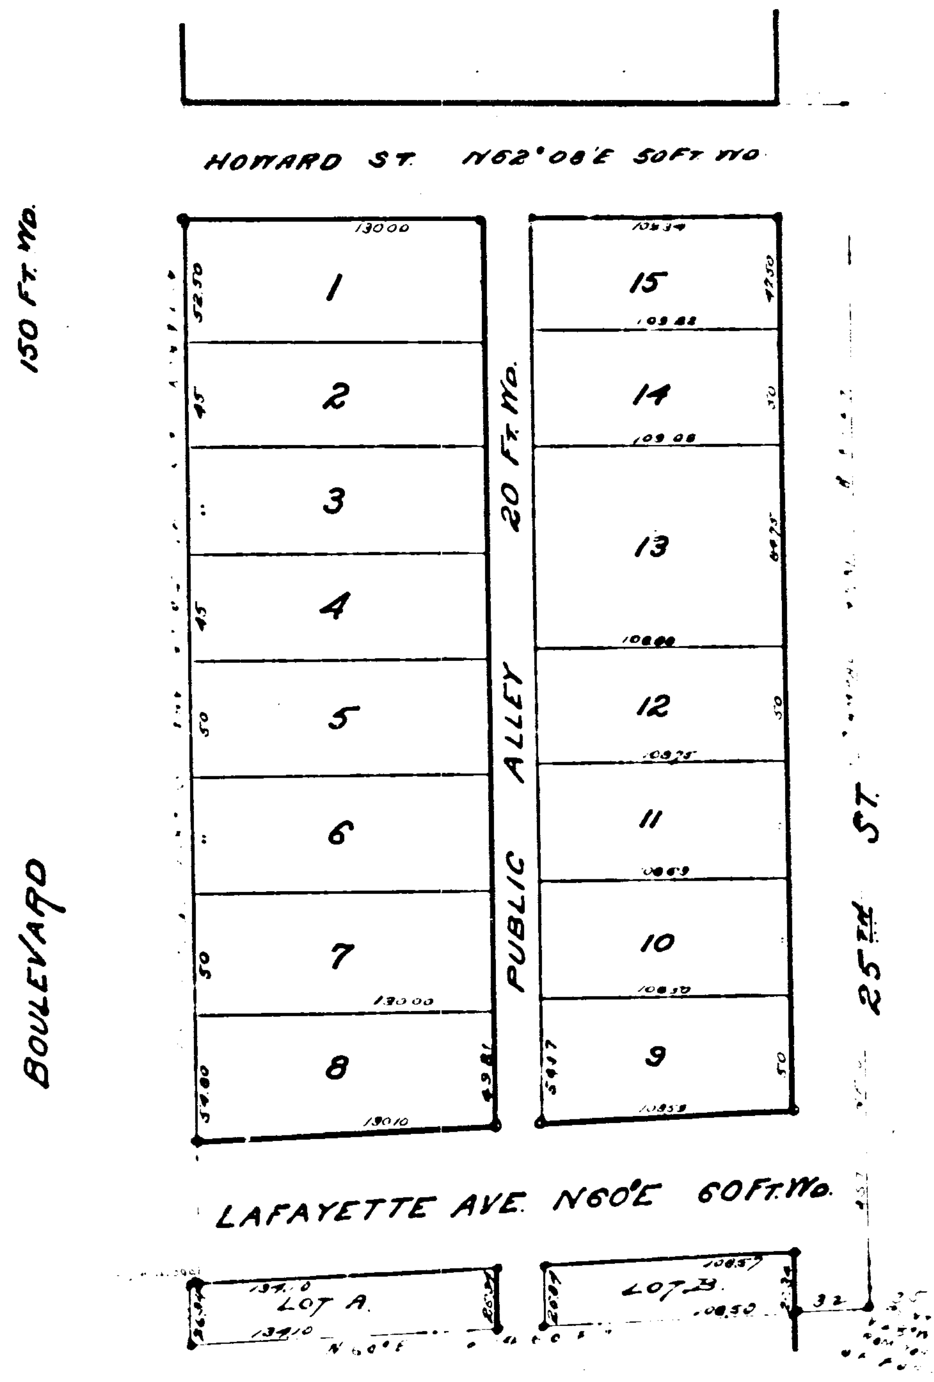

I hereby certify that the above Plat is correct, and that Monuments consisting of Oak Stakes 1¼ inches square and 15 inches long have been placed in the Ground at all angles in the Boundaries, and at the intersection of all Streets or Streets and Alleys, as shown on plat by O.

Detroit, January 25 1898.
Mason L. Brown
Engineer and Surveyor.

KNOW ALL MEN BY THESE PRESENTS, that WE KATHARINE H. ADAMS SUSAN S. STIMPSON AND CHARLOTTE B. LONG Have caused the land embraced in the above plat to be surveyed, laid out and platted, to be known as DAVIS SUBDIVISION OF PART OF THE A. CAMPAU FARM PC 78 CITY OF DETROIT WAYNE Co., Michigan, and that the Streets and Alleys shown on said plat are hereby dedicated to the use of the public.

Witness our hands and seals this the 15 day of Feby A. D., Eighteen Hundred and Ninety Eight

In presence of:

Katharine H. Adams [L.S.]

[L.S.]

STATE OF MICHIGAN, } ss.
County of WAYNE

We ______ Register of Deeds, and → MASON L. BROWN ← Surveyor, hereby certify that we have each carefully compared this copy with the original plat of DAVIS SUBDIVISION OF PART OF THE A CAMPAU FARM PC 78 CITY OF DETROIT WAYNE CO MICHIGAN ← and that it is an exact copy thereof and of the whole of such original map or plat.

______ Register of Deeds.
Mason L. Brown Surveyor.

STATE OF MICHIGAN, } ss.
County of WAYNE

We ______ Register of Deeds, and → MASON L. BROWN ← Surveyor, hereby certify that we have carefully compared the annexed copy with the plat of DAVIS SUBDIVISION OF PART OF THE A CAMPAU FARM PC 78 CITY OF DETROIT WAYNE CO MICHIGAN now of record in the office of said Register of Deeds, and that it is a true transcript therefrom, and of the whole of such record.

______ Register of Deeds.
Mason L. Brown Surveyor.

APPROVED. April 7th 1898

BOARD OF PUBLIC WORKS,
CITY OF DETROIT,
WAYNE CO., MICHIGAN.

STATE OF NEW YORK } ss.
COUNTY OF ______

On this, the 15 day of Febry 1898, before me, a Notary Public in and for said county, personally appeared the above named → KATHARINE H. ADAMS ← known to me to be the same person who executed the above dedication, and who acknowledged the same to be HER free act and deed.

______ Notary Public.
Kings County, New York.

STATE OF MASSACHUSETTS } ss.
COUNTY OF SUFFOLK

On this, the 23 day of February 1898, before me, a Notary Public in and for said county, personally appeared the above named → SUSAN S. STIMPSON ← known to me to be the same person who executed the above dedication, and who acknowledged the same to be her free act and deed.

______ Notary Public.
SUFFOLK County Massachusetts

STATE OF NEW HAMPSHIRE } ss.
COUNTY OF Sullivan

On this, the 22nd day of February 1898, before me, a Notary Public in and for said county, personally appeared the above named → CHARLOTTE B. LONG ← known to me to be the same person who executed the above dedication, and who acknowledged the same to be HER free act and deed.

______ Notary Public.
Sullivan County, New Hampshire

Examined and Approved
March 14-1898
John F. Wilkinson
Deputy Auditor General

RECEIVED AND FILED
IN AUDITOR GENERAL'S OFFICE
May 24th 1898
John F. Wilkinson
Deputy Auditor General

The Property herein platted is described as. Beginning at a point on the easterly line of the A. Campau Farm. P.C. 78 distant N. 28° W 613.80 feet from the intersection of said farm line with the northerly line of Fort Street as heretofore laid out thence continuing on said farm line northerly 518.63 feet thence S. 62°08' W 287.82 feet to the easterly line of the Boulevard thence S. 28° E along the easterly line of the Boulevard thence S 60° W 4 feet thence S 28° E 26.34 feet thence N 60° E. parallel with Fort Street 294.60 feet to the point of beginning

April 8 9 8/21
19