

**OFFICIAL
Map of
Lots 1 and 2**

And
East $\frac{1}{2}$ of NW $\frac{1}{4}$

Section 24

T16NR18W

Oceana Co

MICH.

Aug 1895

Scale 3chs 199 to one inch

Standard Atlas Co.
J.B. Smyer
Surveyor
1895

Now well known by these presents
that J. E. A. Wright Supervisor
of the township of Pentwater Oceana
County and a Stat. of Michigan, by virtue of
the authority in me given by Section
1473, Vol. 3, Howell's Statutes State of
Michigan having been duly authorized
by resolution adopted July 2, AD 1895
by the Town Board of said Township of Pentwater
Mich. have caused the following "Map or Plat" to
be made of the land described as follows:
Lots No One (1) and Two (2) and the East one half (1/2)
of the Northwest quarter (1/4) of Section 24, T16NR
18W, and have designated such parcels of land
heretofore described by metes and bounds and
courses, as blocks and to be known hereafter as such.
In witness whereof I have hereunto set my hand and
fixed my seal as Supervisor of the Township of
Pentwater Mich. this 14th Sept. day of AD 1895

In presence of
E. B. Clark.
G. W. Moore.

Edward A. Wright (Seal) Supervisor of the
Township of Pentwater, Mich.

State of Michigan }
County of Oceana } On this 14th day of Sept. AD 1895 before me a
Notary Public in and for said County, personally, came the above named
E. A. Wright known to me to be the person who executed the above dedication
and acknowledged the same to be his free act and deed as such Supervisor.
Eugene B. Clark. Notary Public
Oceana Co Mich.

Description of Land Platted.

The land embraced in the annexed Official Map of Lots
No One (1) and Two (2) and the East one half (1/2) of the Northwest
(1/4) of Section 24, T16NR18W is described as all of Section
24, lying west of the N & S 1/4 line of said Sec 24, T16NR18W.

Surveyors Certificate

I hereby certify that the plat herein delineated is a correct
one, and that permanent monuments consisting of iron and
stones have been planted at points designated as * as
thereon shown, at all angles in the boundaries of the land
platted and at all intersections of roads or highways.


John D. Smalley,
Surveyor.

Examined and
Approved
Sept 30 1895
J.B. Smyer
Deputy
County Auditor

RECORDED AND FILED
IN THE REGISTER GENERAL'S OFFICE
Oct 12 1895
J.B. Smyer
Deputy

State of Michigan }
County of Oceana } We George E. Dewey
Register of Deeds and John B. Smalley, Surveyor
hereby certify that we have each carefully
compared this copy with the original Official Map
of Lots 1 & 2, and E 1/2 of NW 1/4 of Section 24, T16NR18W, and
that it is an exact copy thereof and of the whole of such original
Map or Plat.
George E. Dewey, Register of Deeds
John B. Smalley, Surveyor.

State of Michigan }
County of Oceana } We George E. Dewey Register of Deeds and John B. Smalley
Surveyor hereby certify that we have each carefully compared the annexed
copy with the plat of Official Map of Lots 1 & 2 and E 1/2 of NW 1/4 of
Sec 24, T16NR18W, Oceana Co Mich. now of record in the Office of
said Register of Deeds and that it is a true and correct copy thereof and
of the whole of such record.
George E. Dewey, Register of Deeds
John B. Smalley, Surveyor.

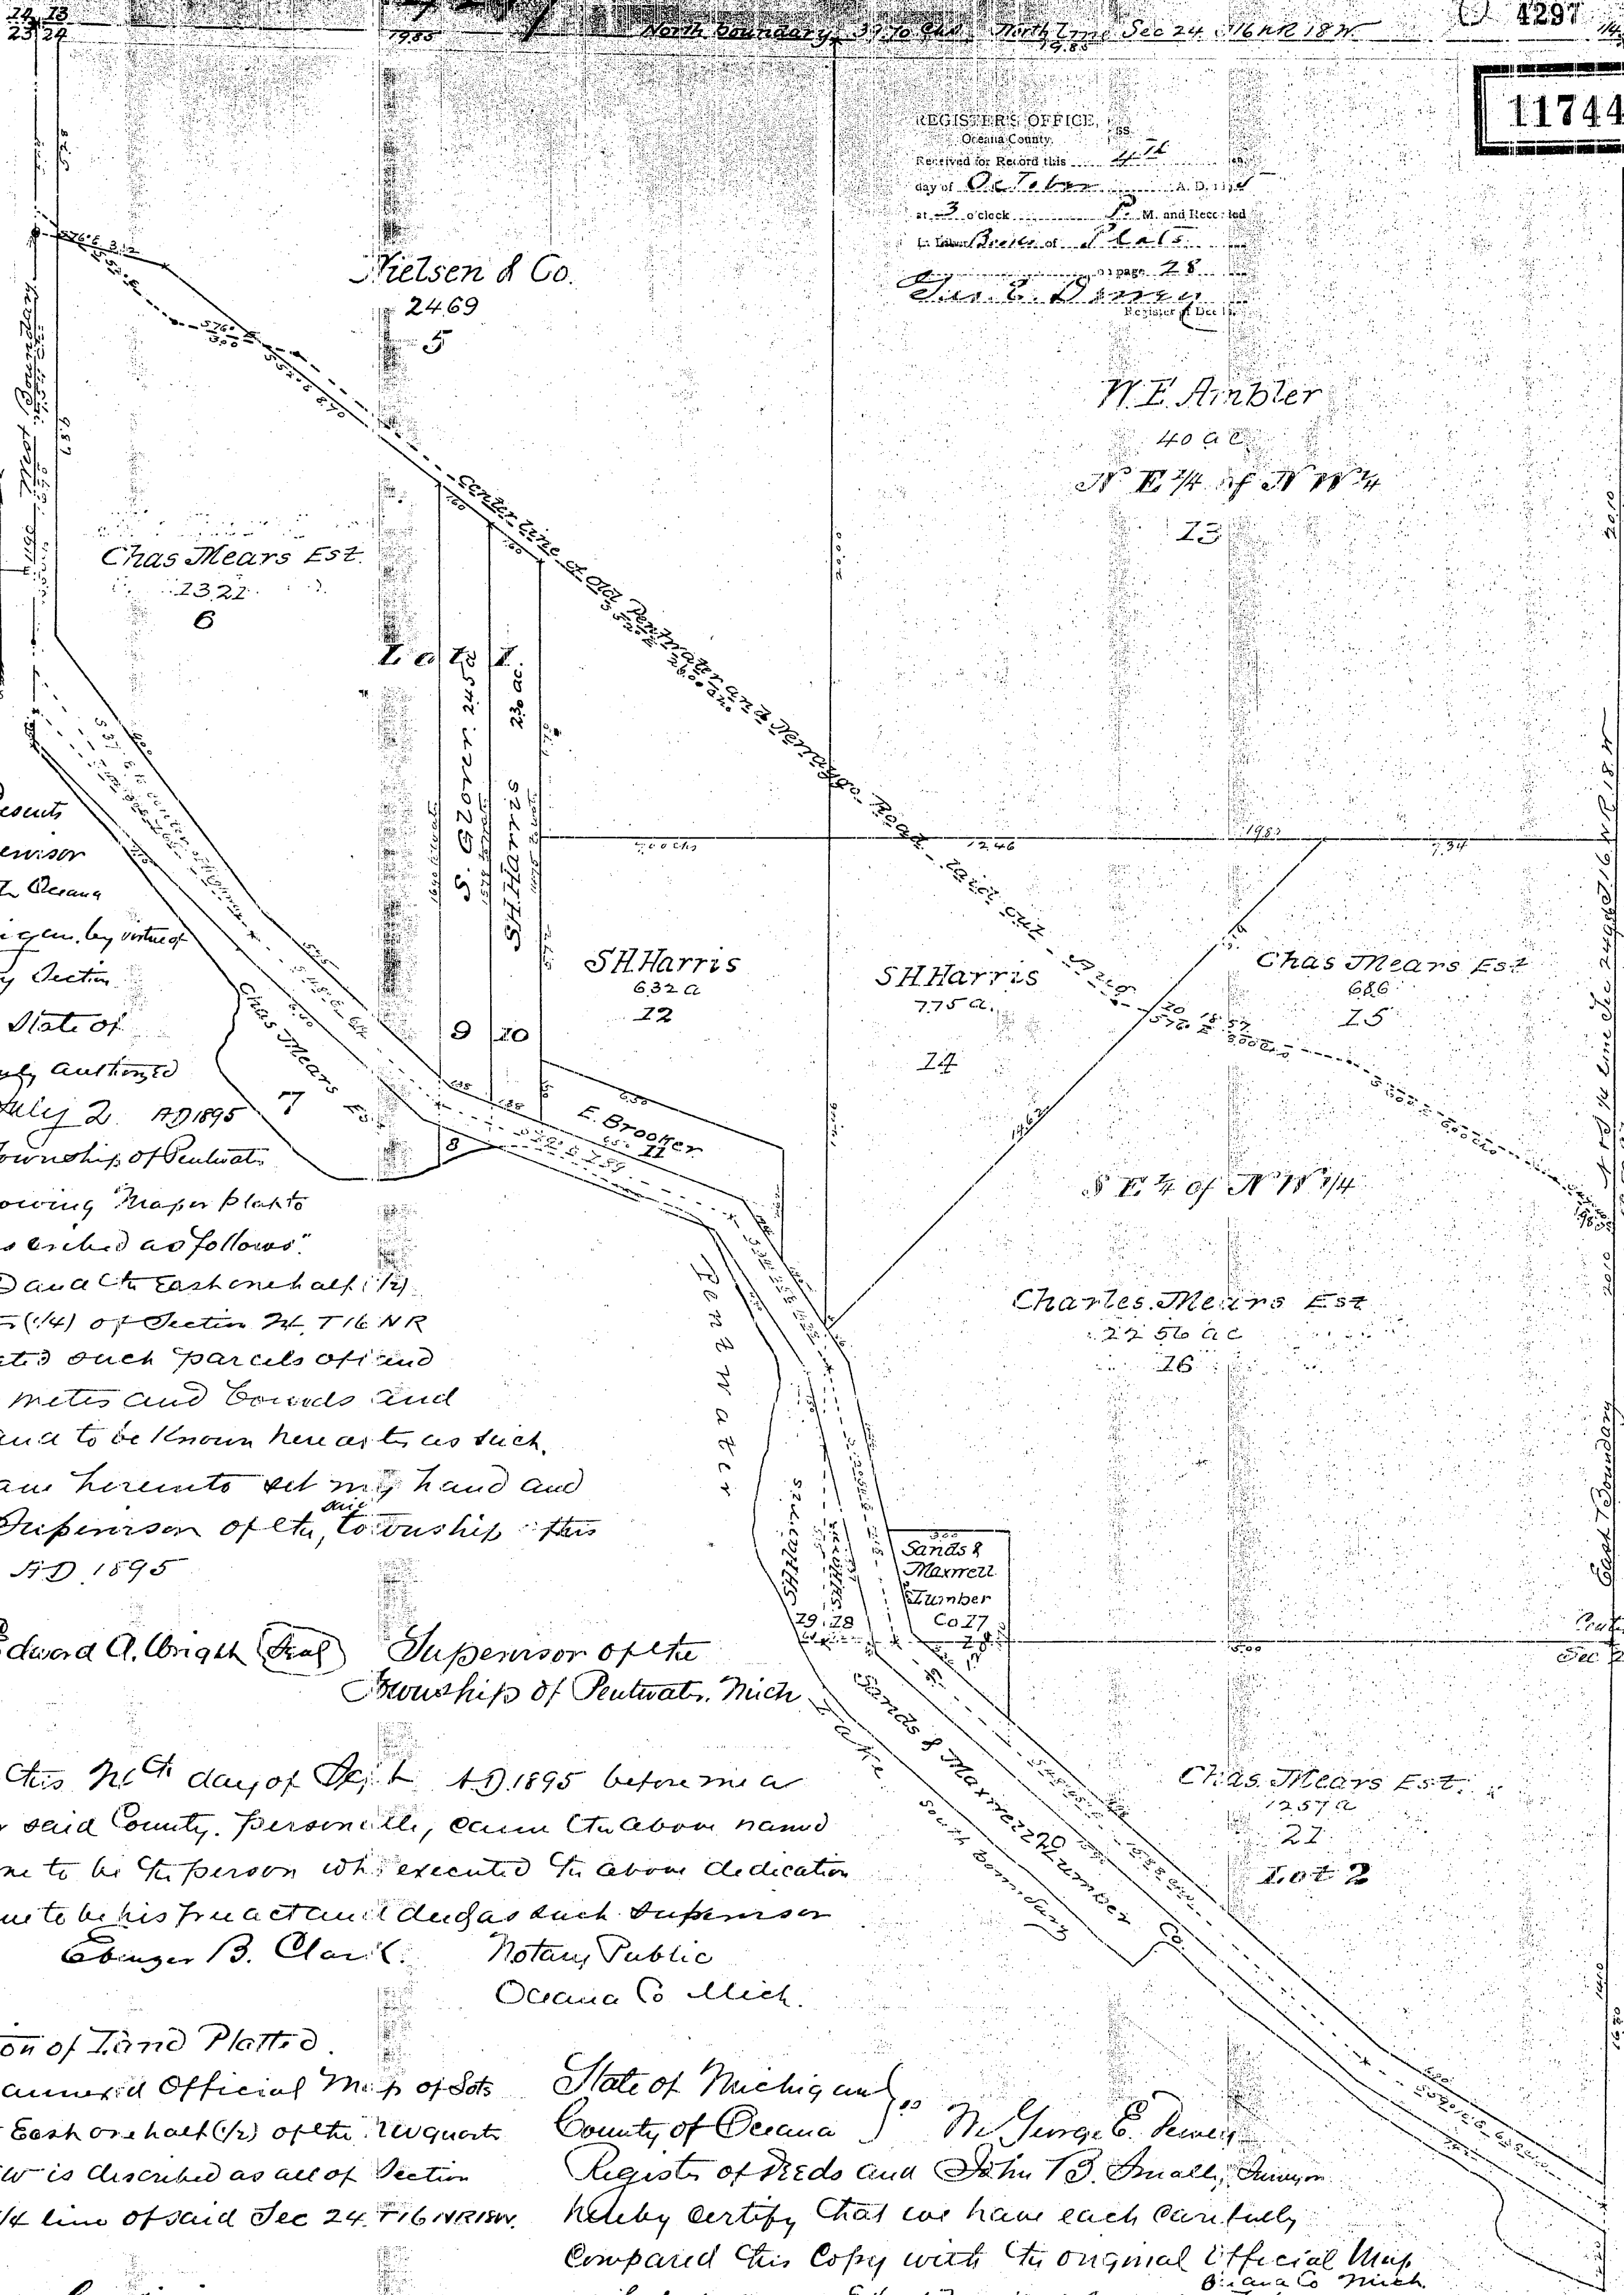

REGISTERS OFFICE
Oceana County
Received for Record this 14th
day of Sept. A.D. 1895
at 3 o'clock P.M. and recorded
in Volume 18 of Plats
Page 28
Geo. E. Dewey
Register

11744

4297