Plat B

4298

OFFICIAL

Map of Lots 3 and 4

SECTION 24

T16N R18W

Oceana Co

MICH

Aug 1895

Examined and Approved Sept 30 1895 F B Stinger Deputy Auditor General.

Standard Atlas Co. F B Smalley Surveyor 1895.

Scale 30 chs 198 to one Inch.

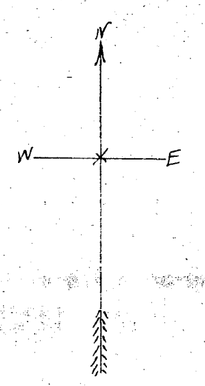

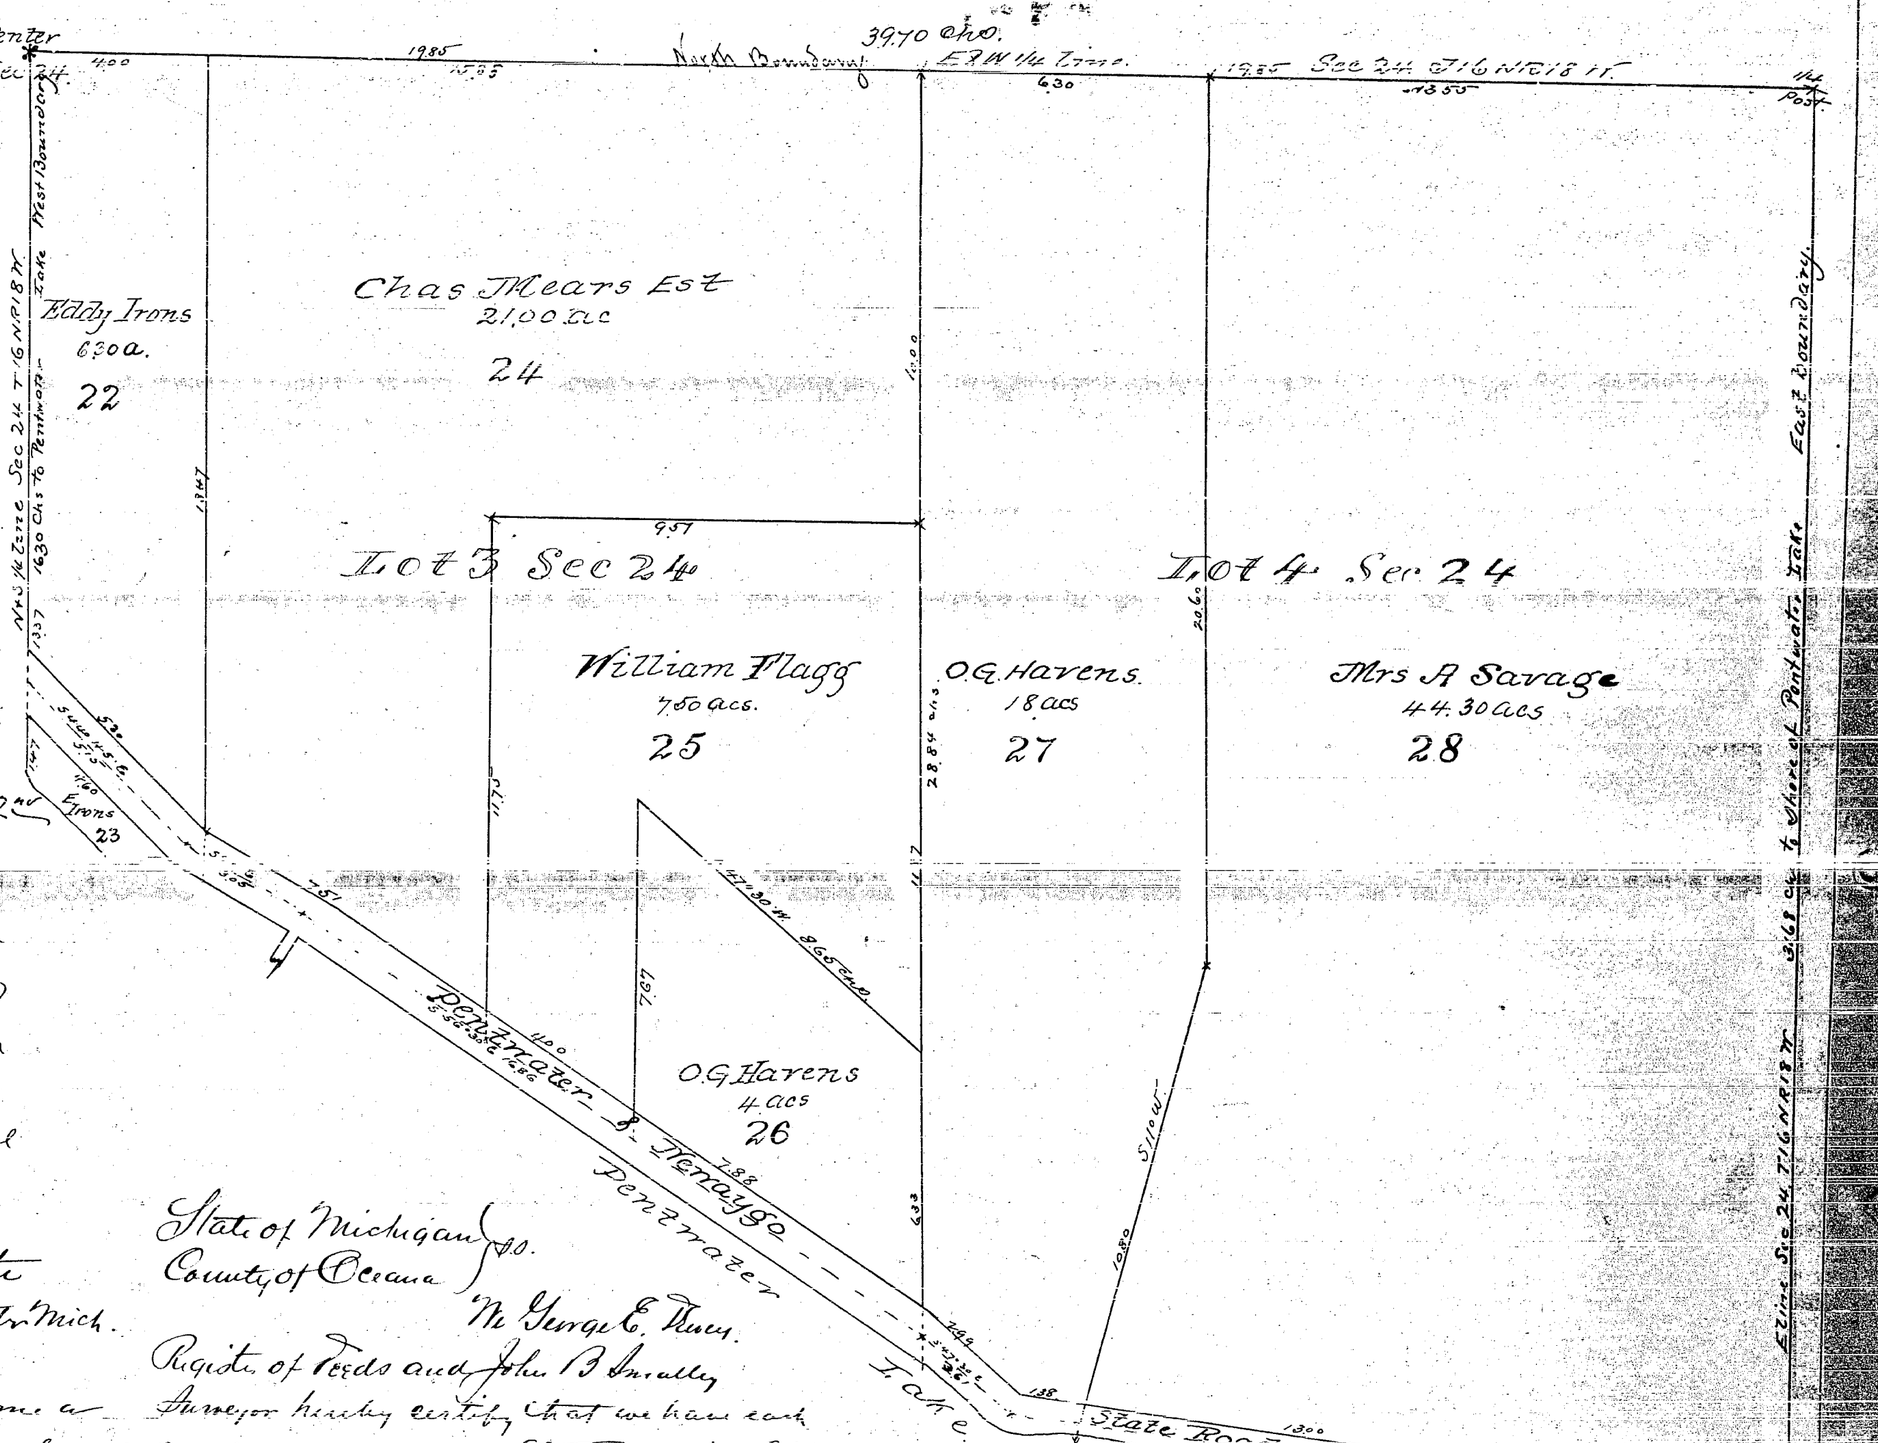

Know all men by these Presents. That I. E. A. Wright Supervisor of the township of Pentwater County of Oceana and State of Michigan by virtue of the authority in me given by Section 1149 Vol 3. Howells Statutes. State of Michigan. having been duly authorized by resolution adopted July 2nd AD 1895 by the Town Board of said Township of Pentwater Mich have caused the following Map or plat to be made of the land described as follows. Lots No Three (3) and Four (4) of Section 24. T16 N R 18 W and have designated such parcels of land heretofore described by metes and bounds and courses as Blocks. and to be known hereafter as such.

In Witness Whereof I have hereunto set my hand and fixed my seal as Supervisor of said township this day Sept 24th AD 1895

In presence of
E B Clark
G W Moore

Edward Albright (Seal) Supervisor of the Township of Pentwater Mich.

State of Michigan } ss.
County of Oceana }

On this 24th day of Sept AD 1895 before me a Notary Public in and for said County. personally came the above named E. A. Wright known to me to be the person who executed the above dedication and acknowledged the same to be his free act and deed as such Supervisor

Ebenezer B. Clark Notary Public
Oceana Co Mich.

Description of Land Platted

The land embraced in the annexed Official Map of Lots 3 and 4 of Section 24 T16 N R 18 W and described as the Southeast fractional quarter 1/4 of Section 24. T16 N R 18 W Oceana Co. Michigan.

Surveyors Certificate

I hereby certify that the plat hereon delineated is a correct one and that permanent monuments consisting of iron and stones have been planted at points designated * as hereon shown. at all angles in the boundaries of the land platted and at all intersections of roads and highways

John B. Smalley Surveyor.

FILED AND FILED
IN AUDITOR GENERAL'S OFFICE
Oct 12 1895
D Stinger
Examiner & C.

State of Michigan } ss.
County of Oceana }

We George E. Dewey.
Register of Deeds and John B. Smalley Surveyor
hereby certify that we have each carefully compared this Copy with the original Official Map of Lots 3 & 4 Section 24. T16 N R 18 W. and that it is an exact Copy thereof and of the whole of such original Map or Plat.

Geo E Dewey Register of Deeds
John B. Smalley Surveyor.

State of Michigan } ss.
County of Oceana }

We George E. Dewey.
Register of Deeds and John B. Smalley Surveyor
hereby certify that we have each carefully compared the annexed Copy with the plat of Original Map of Lots 3 and 4. Section 24 T16 N R 18 W. now of record in the office of said Register of Deeds and that it is a true transcript thereof and of the whole of such record

Geo E Dewey Register of Deeds
John B. Smalley Surveyor

REGISTER'S OFFICE
Oceana County. } ss.
Received for Record this 14 day of Oct A.D. 1895
at 3 o'clock P. M. and Recorded
in Liber B of Plats
on page 29
Geo. E. Dewey
Deputy.

4298

1745