(Surveys)



Know all Men by these Presents That we Eli O. Ellis and Mary E. Ellis his wife as proprietors have caused the land embraced in the annexed Plat to be surveyed, laid out and platted, to be known as "Ellis Subdivision of Block 85 of the Standard Map of the Village of Shelby Oceana County and State of Michigan, and that the Streets and alleys as shown on said plat are hereby dedicated to the use of the public.

Signed and Sealed in presence of
F. E. Reamer
Nellie Scouck

Eli O. Ellis L.S.
Mary E. Ellis L.S.

State of Michigan } ss.
County of Oceana }

On this 7th day of December A.D. 1896 before me a Notary Public in and for said County, personally came the above named Eli O. Ellis and Mary E. Ellis his wife, known to me to be the persons who executed the above Subdivision and dedication and acknowledged the same to be their free act and deed.

Alfred E. Soule
Notary Public Oceana Co. Mich

RECORDED AND FILED
IN AUDITOR GENERAL'S OFFICE
March 6th 1897
John F. Hutchinson
Deputy Auditor General

REGISTER'S OFFICE, } ss.
Oceana County.
Received for Record this 20th
day of February A.D. 1897
at 10 o'clock A.M. and Recorded
in Liber of Plats of
on page 31
Geo. E. Dewey
Register of Deeds.

Examined and Approved
12/31/1896
Harry O. Turner
Deputy
Auditor General

## Description of Land Platted

The land embraced in the annexed plat of Ellis Subdivision of Block 85 Village of Shelby, Oceana County, Michigan is described as all of Block 85 of the Standard Map of the Village of Shelby, Oceana County Michigan, made and recorded in the year 1895.

## Surveyors Certificate

I hereby certify that the plat hereon delineated is a correct one, and that permanent monuments consisting of round iron bars, have been placed at points marked * as shown thereon, at all angles in the boundaries of the land platted and at all intersections of streets or streets and alleys.

John B. Smalley
Surveyor

State of Michigan } ss.
County of Oceana }

We George E. Dewey Register of Deeds and John B. Smalley Surveyor hereby certify that we have each carefully compared the annexed copy with the original Map of Ellis Subdivision of Block 85 Standard Map of the Village of Shelby Oceana County Michigan and that it is an exact copy thereof and of the whole of such original Map or plat.

Geo. E. Dewey Register of Deeds
John B. Smalley Surveyor.

State of Michigan } ss.
County of Oceana }

We Geo. E. Dewey Register of Deeds and John B. Smalley Surveyor hereby certify that we have each carefully compared the annexed copy with the plat of Ellis Subdivision of Block 85 Standard Map of the Village of Shelby Oceana County Michigan now of record in the Office of said Register of Deeds and that it is a true transcript therefrom and of the whole of such record

Geo. E. Dewey Register of Deeds
John B. Smalley Surveyor

# ELLIS' SUBDIVISION
of
# BLOCK 85
STANDARD MAP
of the Village of
# SHELBY
Oceana Co.
Mich
1896

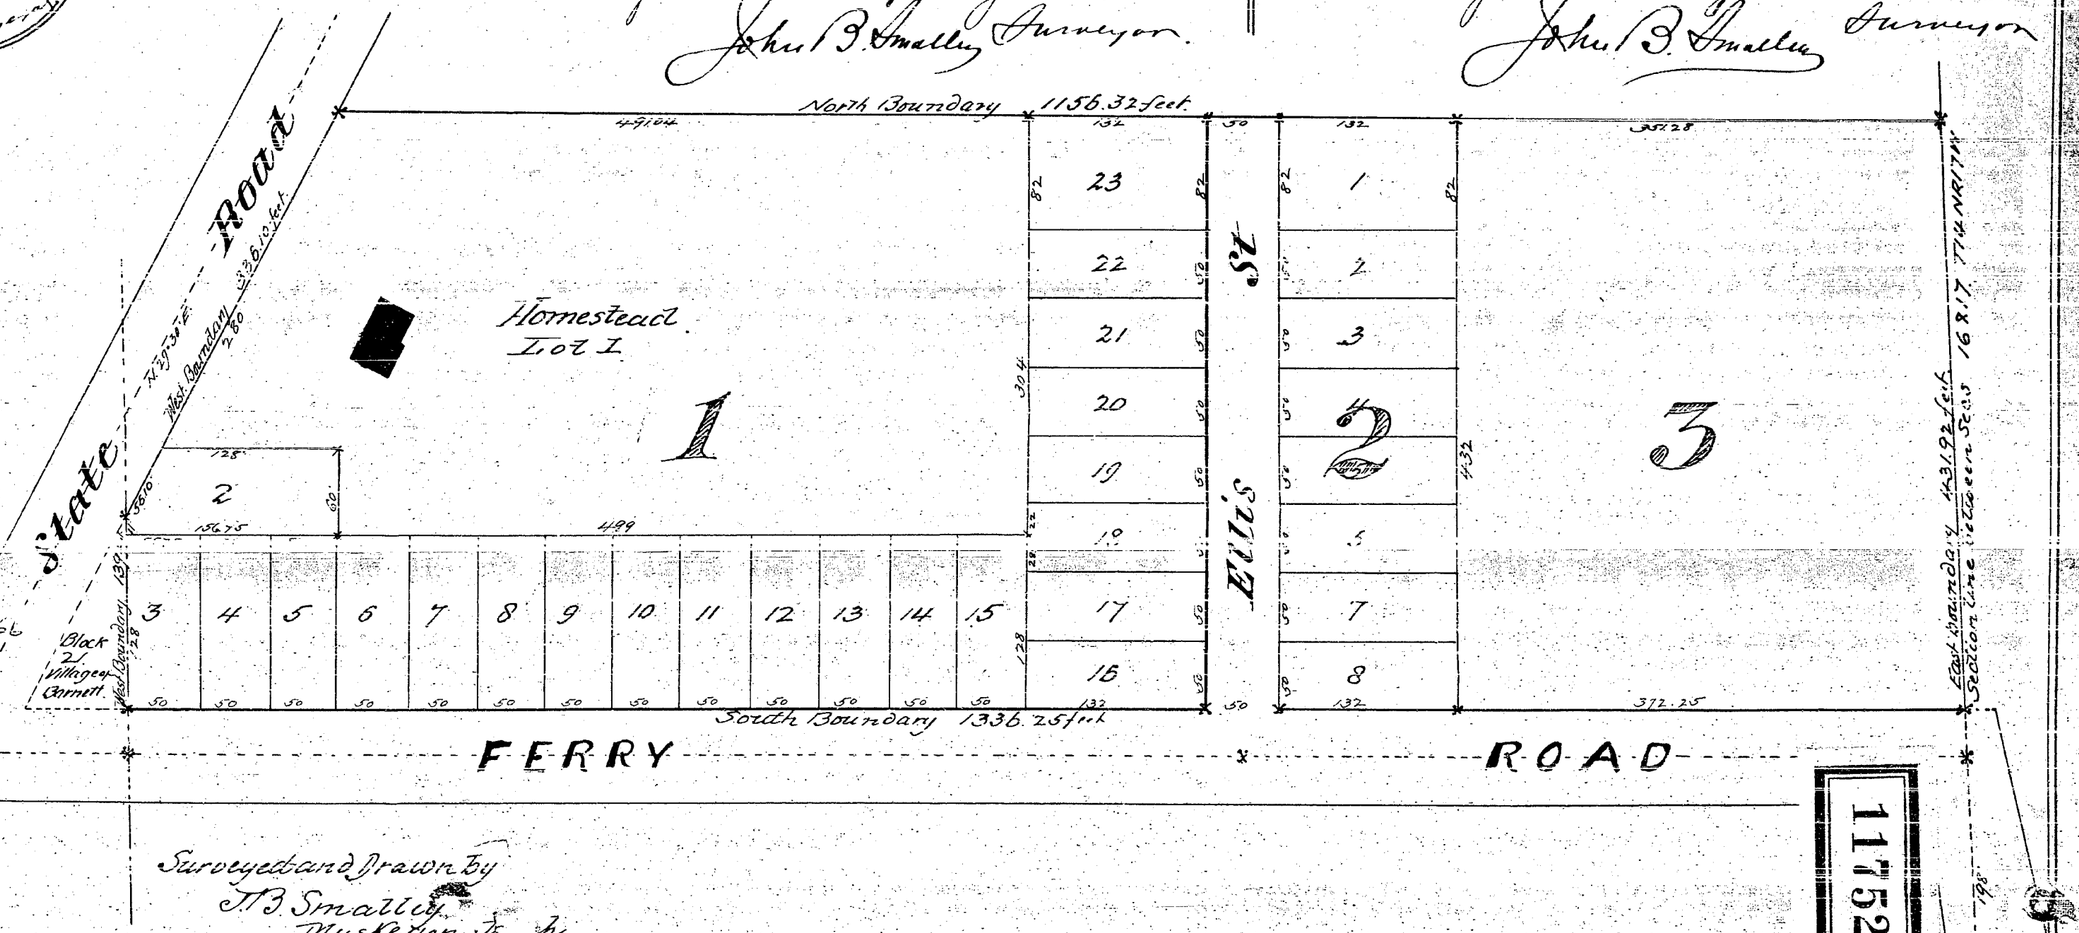


Surveyed and Drawn by
J. B. Smalley
Muskegon Co. Mich

11752

4426