

KNOW ALL MEN by THESE PRESENTS that we
Olive H. Ede, his wife and
Mate H. Topping, his wife
as proprietors have caused the land embraced in the
annexed plat to be surveyed, laid out, platted to be known as
PENTWATER BEACH ADDITION No. 2
dedicated to the use of the Public

Signed & Sealed in presence of
J. A. Murrell
Joseph H. Corey

Elphick R. Ede
Olive H. Ede
Wandell Topping
Mate H. Topping

[LS]
[LS]
[LS]
[LS]

STATE OF ILLINOIS

County of Cook } ss On this 26th day of April 1902
before me a Notary Public in & for said County, personally came the above named
Elphick R. Ede
Olive H. Ede
Wandell Topping
Mate H. Topping
known to me to be the persons who executed the above dedication
Acknowledged the same to be their free act & deed

Francis J. Casper
Notary Public Cook Co Illinois

The land embraced in the annexed Plat of PENTWATER BEACH ADDITION No. 2
begins as follows: Commencing at the Center of the S 34th of Sec 17, T 38 N, R 23 W
thence S 89° 30' E 1328 ft thence N 84° 15' E 1328 ft thence S 89° 30' W 2371 ft to Shore of
Lake Michigan thence S 89° 30' W 1324 ft thence S 9° 30' W 1324 ft thence S 89° 30' W 3012 ft
to place of beginning

I hereby certify that the plat hereon delineated is a correct one & that
Permanent Monuments consisting of Iron Rods have been planted at
Points marked X as shown at all angles in the boundaries of
the land platted & at all intersections of streets

Examined & Approved
May 31 1902
John J. Wilkinson
Deputy Auditor General


State of Michigan } ss We Jas E Philo Register of Deeds for
County of Oceana } each carefully Hobart A Grant Surveyor hereby certify
that we have compared this copy with the original Plat of
Pentwater Beach Addition No 2 Oceana Co Mich and that it is
an exact copy thereof of the whole of such original
map or Plat

Jas E Philo Register of Deeds
H A Grant Surveyor

State of Michigan } ss We Jas E Philo Register of Deeds for
County of Oceana } each carefully Hobart A Grant Surveyor hereby
certify that we have each carefully compared the annexed
copy with the plat of Pentwater Beach Addition No 2

of record in the office of said Register of Deeds of that it is
a true transcript therefrom of the whole of such record

Jas E Philo Register of Deeds
H A Grant Surveyor

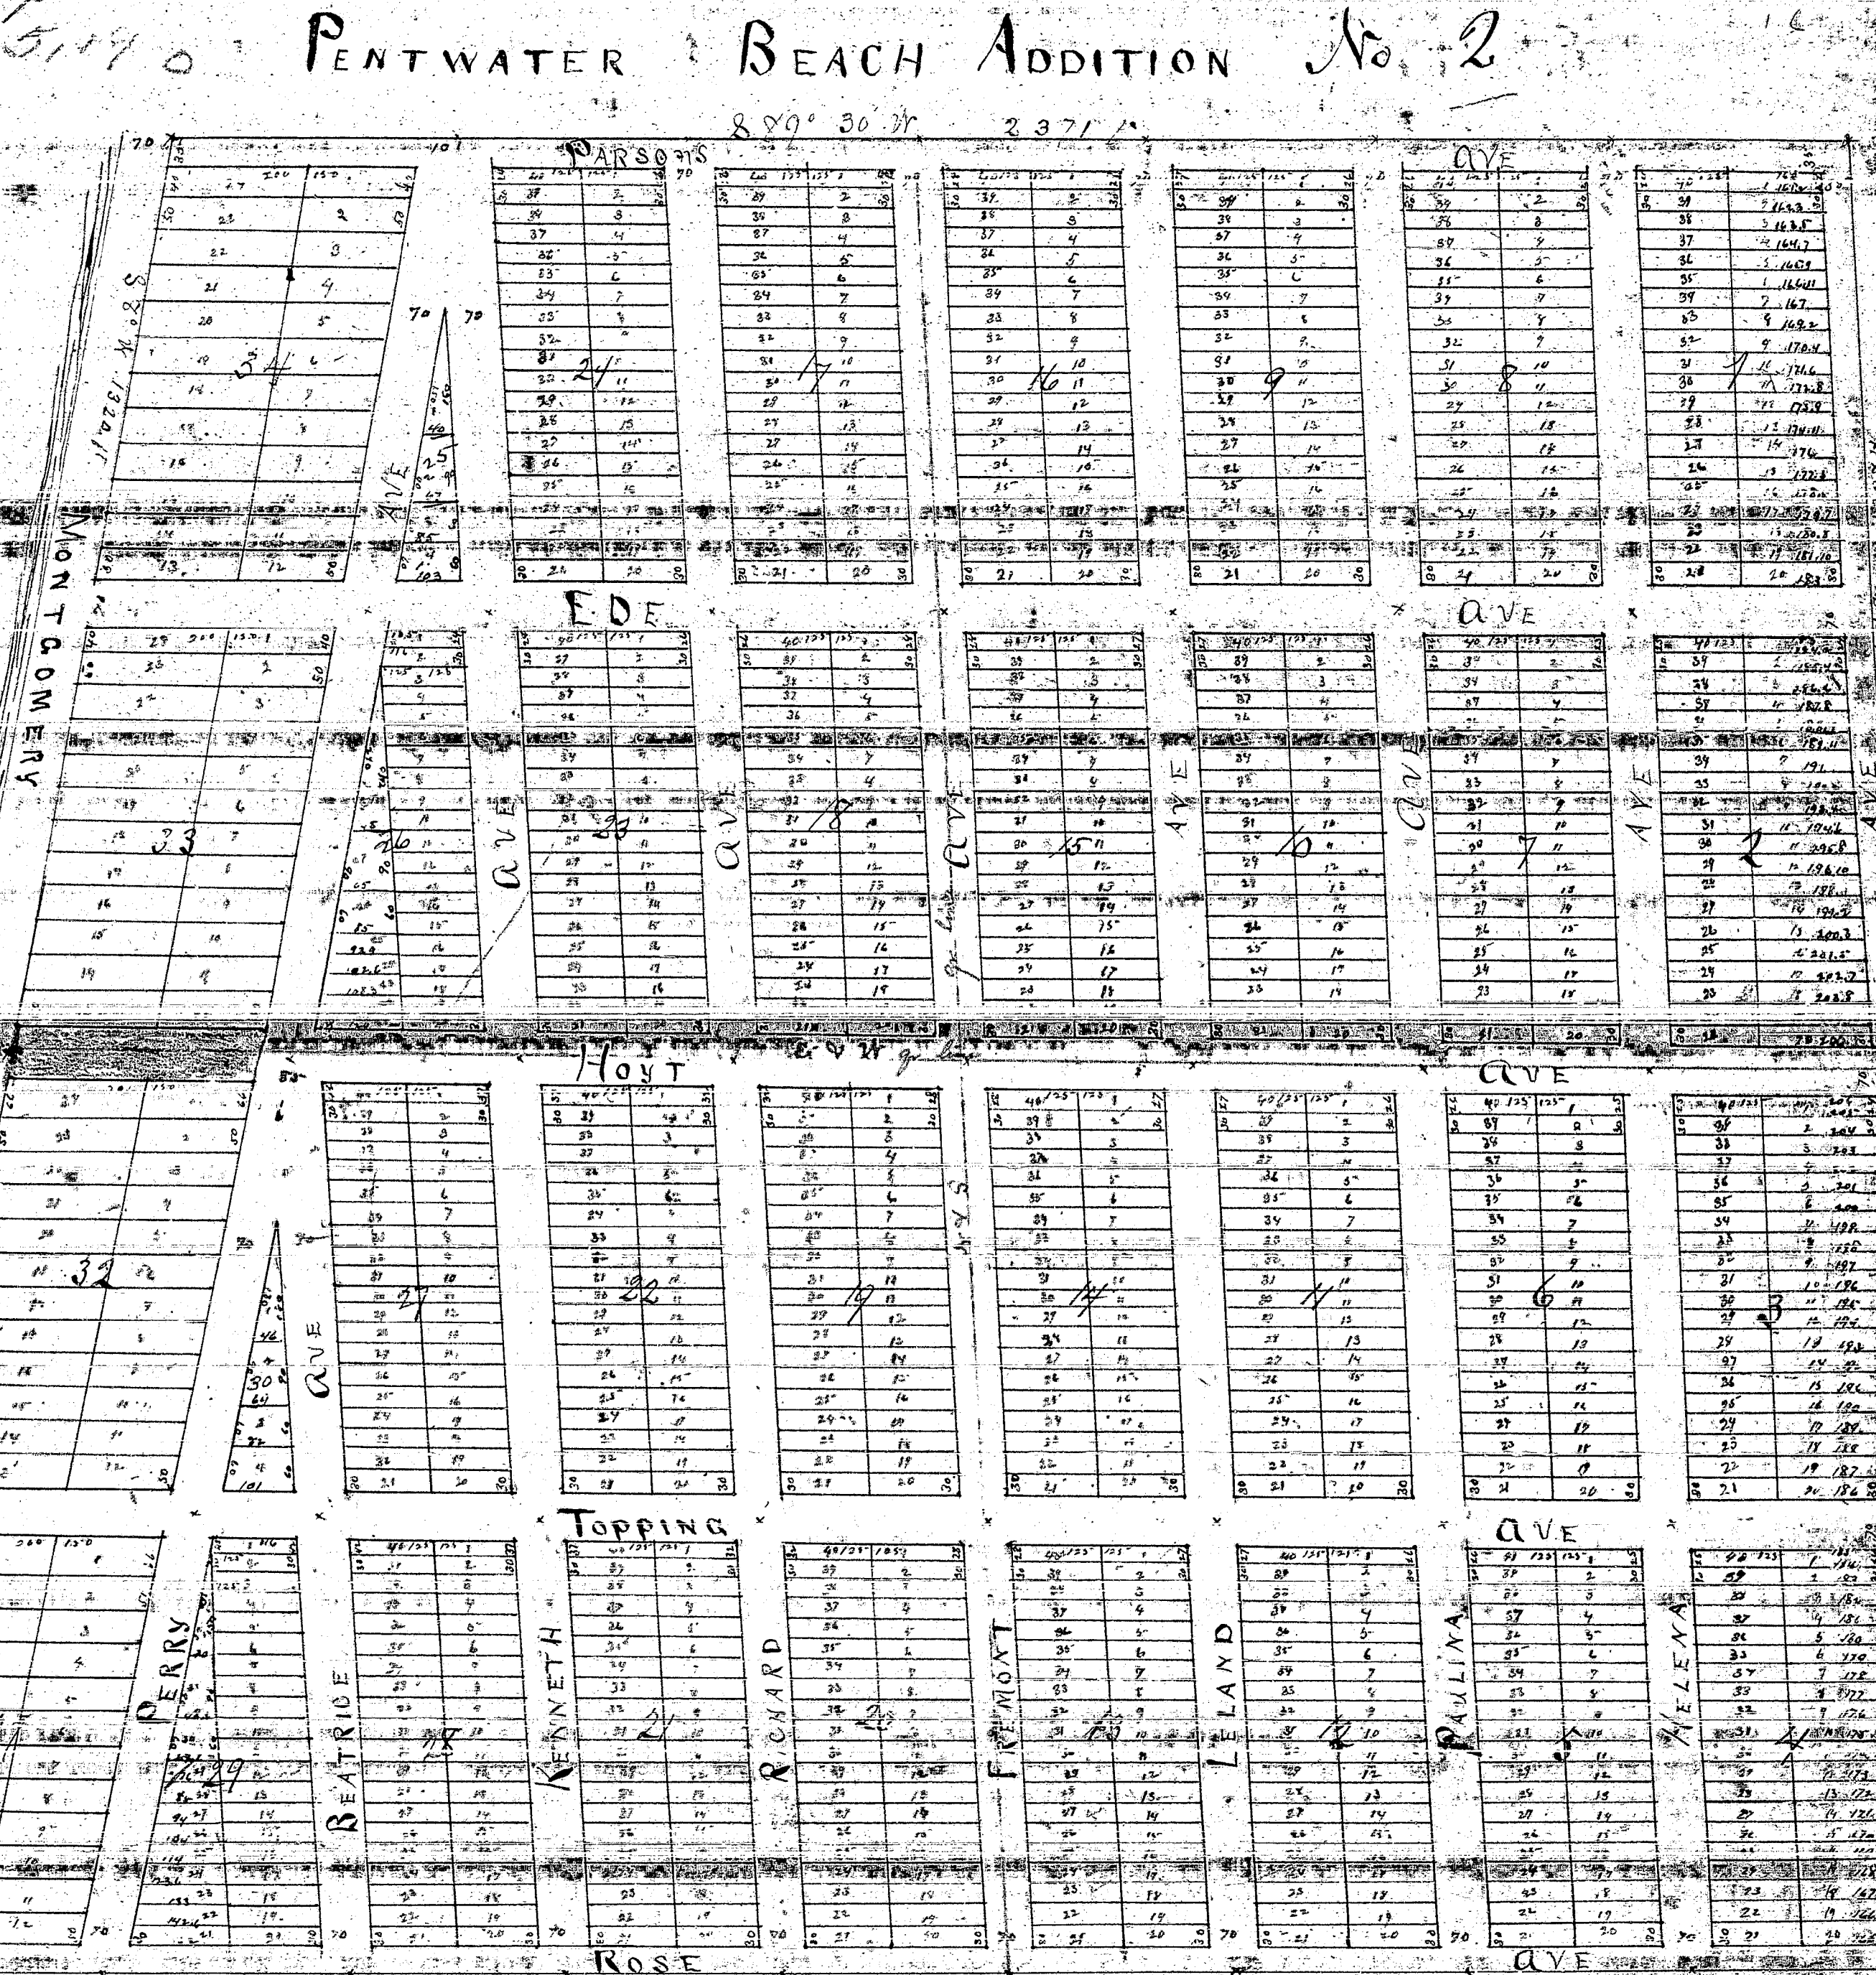

RECEIVED AND FILED

IN AUDITOR GENERAL'S OFFICE,

June 30 1902

J. A. Murrell

Deputy Auditor General

VACATED
ONCE MAY 22 1902
VOUCHER NO. 540-60

11755