

5282

KNOW ALL MEN by these PRESENTS That we Elbridge R. Edie & Oliver H. Edie, his wife, of Mandell, Topping & Malt & Topping as wife as proprietors have caused the land embraced in the foregoing plat to be surveyed, laid out & platted, to be known as Pentwater Beach Addition No. 3, that the streets as shown on said plat are dedicated to the use of the public.

SIGNED & SEALED IN PRESENCE OF
Elbridge R. Edie
Oliver H. Edie
Mandell Topping
Malt & Topping

STATE OF ILLINOIS

County of Cook } ss On this 19th day of December 1902 before me, a Notary Public in & for said County, personally came the above named Elbridge R. Edie & Oliver H. Edie his wife & Mandell Topping & Malt & Topping his wife, known to me to be the persons who executed the above dedication & acknowledged the same to be their free act & deed.

Notary Public Cook Co

The land embraced in the annexed plat of Pentwater Beach Addition No. 3 is described as follows, Commencing at the N.E. cor of Lot 3 Sec 11 T16.5 R18.5 Thence S88°30'W 2112 ft Thence N13°30'E 1373 ft Thence S88°40'E 1691 ft Thence S4°05'E 4336 ft to place of beginning.

I hereby certify, that the plat herein delineated, is a correct one, that permanent monuments, consisting of iron rods have been planted at points marked thus X as corners shown at all angles in the boundaries of the land platted, at all angles & intersection of streets


STATE OF MICHIGAN } ss
County of Oceana } ss
I, J. D. McCallum, Register of Deeds for County of Oceana, hereby certify that I have such carefully compared this copy with the original plat of Pentwater Beach Addition No. 3 & that it is an exact copy true to the whole of such original map or plat.

J. D. McCallum
Register of Deeds
Hobart A. Grant
Surveyor

STATE OF MICHIGAN } ss
County of Oceana } ss
I, J. D. McCallum, Register of Deeds for County of Oceana, hereby certify that we have each carefully compared the annexed plat with the plat of Pentwater Beach Addition No. 3 now of record in the office of said Register & Deeds, & that it is a true transcript thereof & of the whole of such record.

J. D. McCallum, Register of Deeds
Hobart A. Grant & Surveyor

Pentwater Beach Addition No. 3

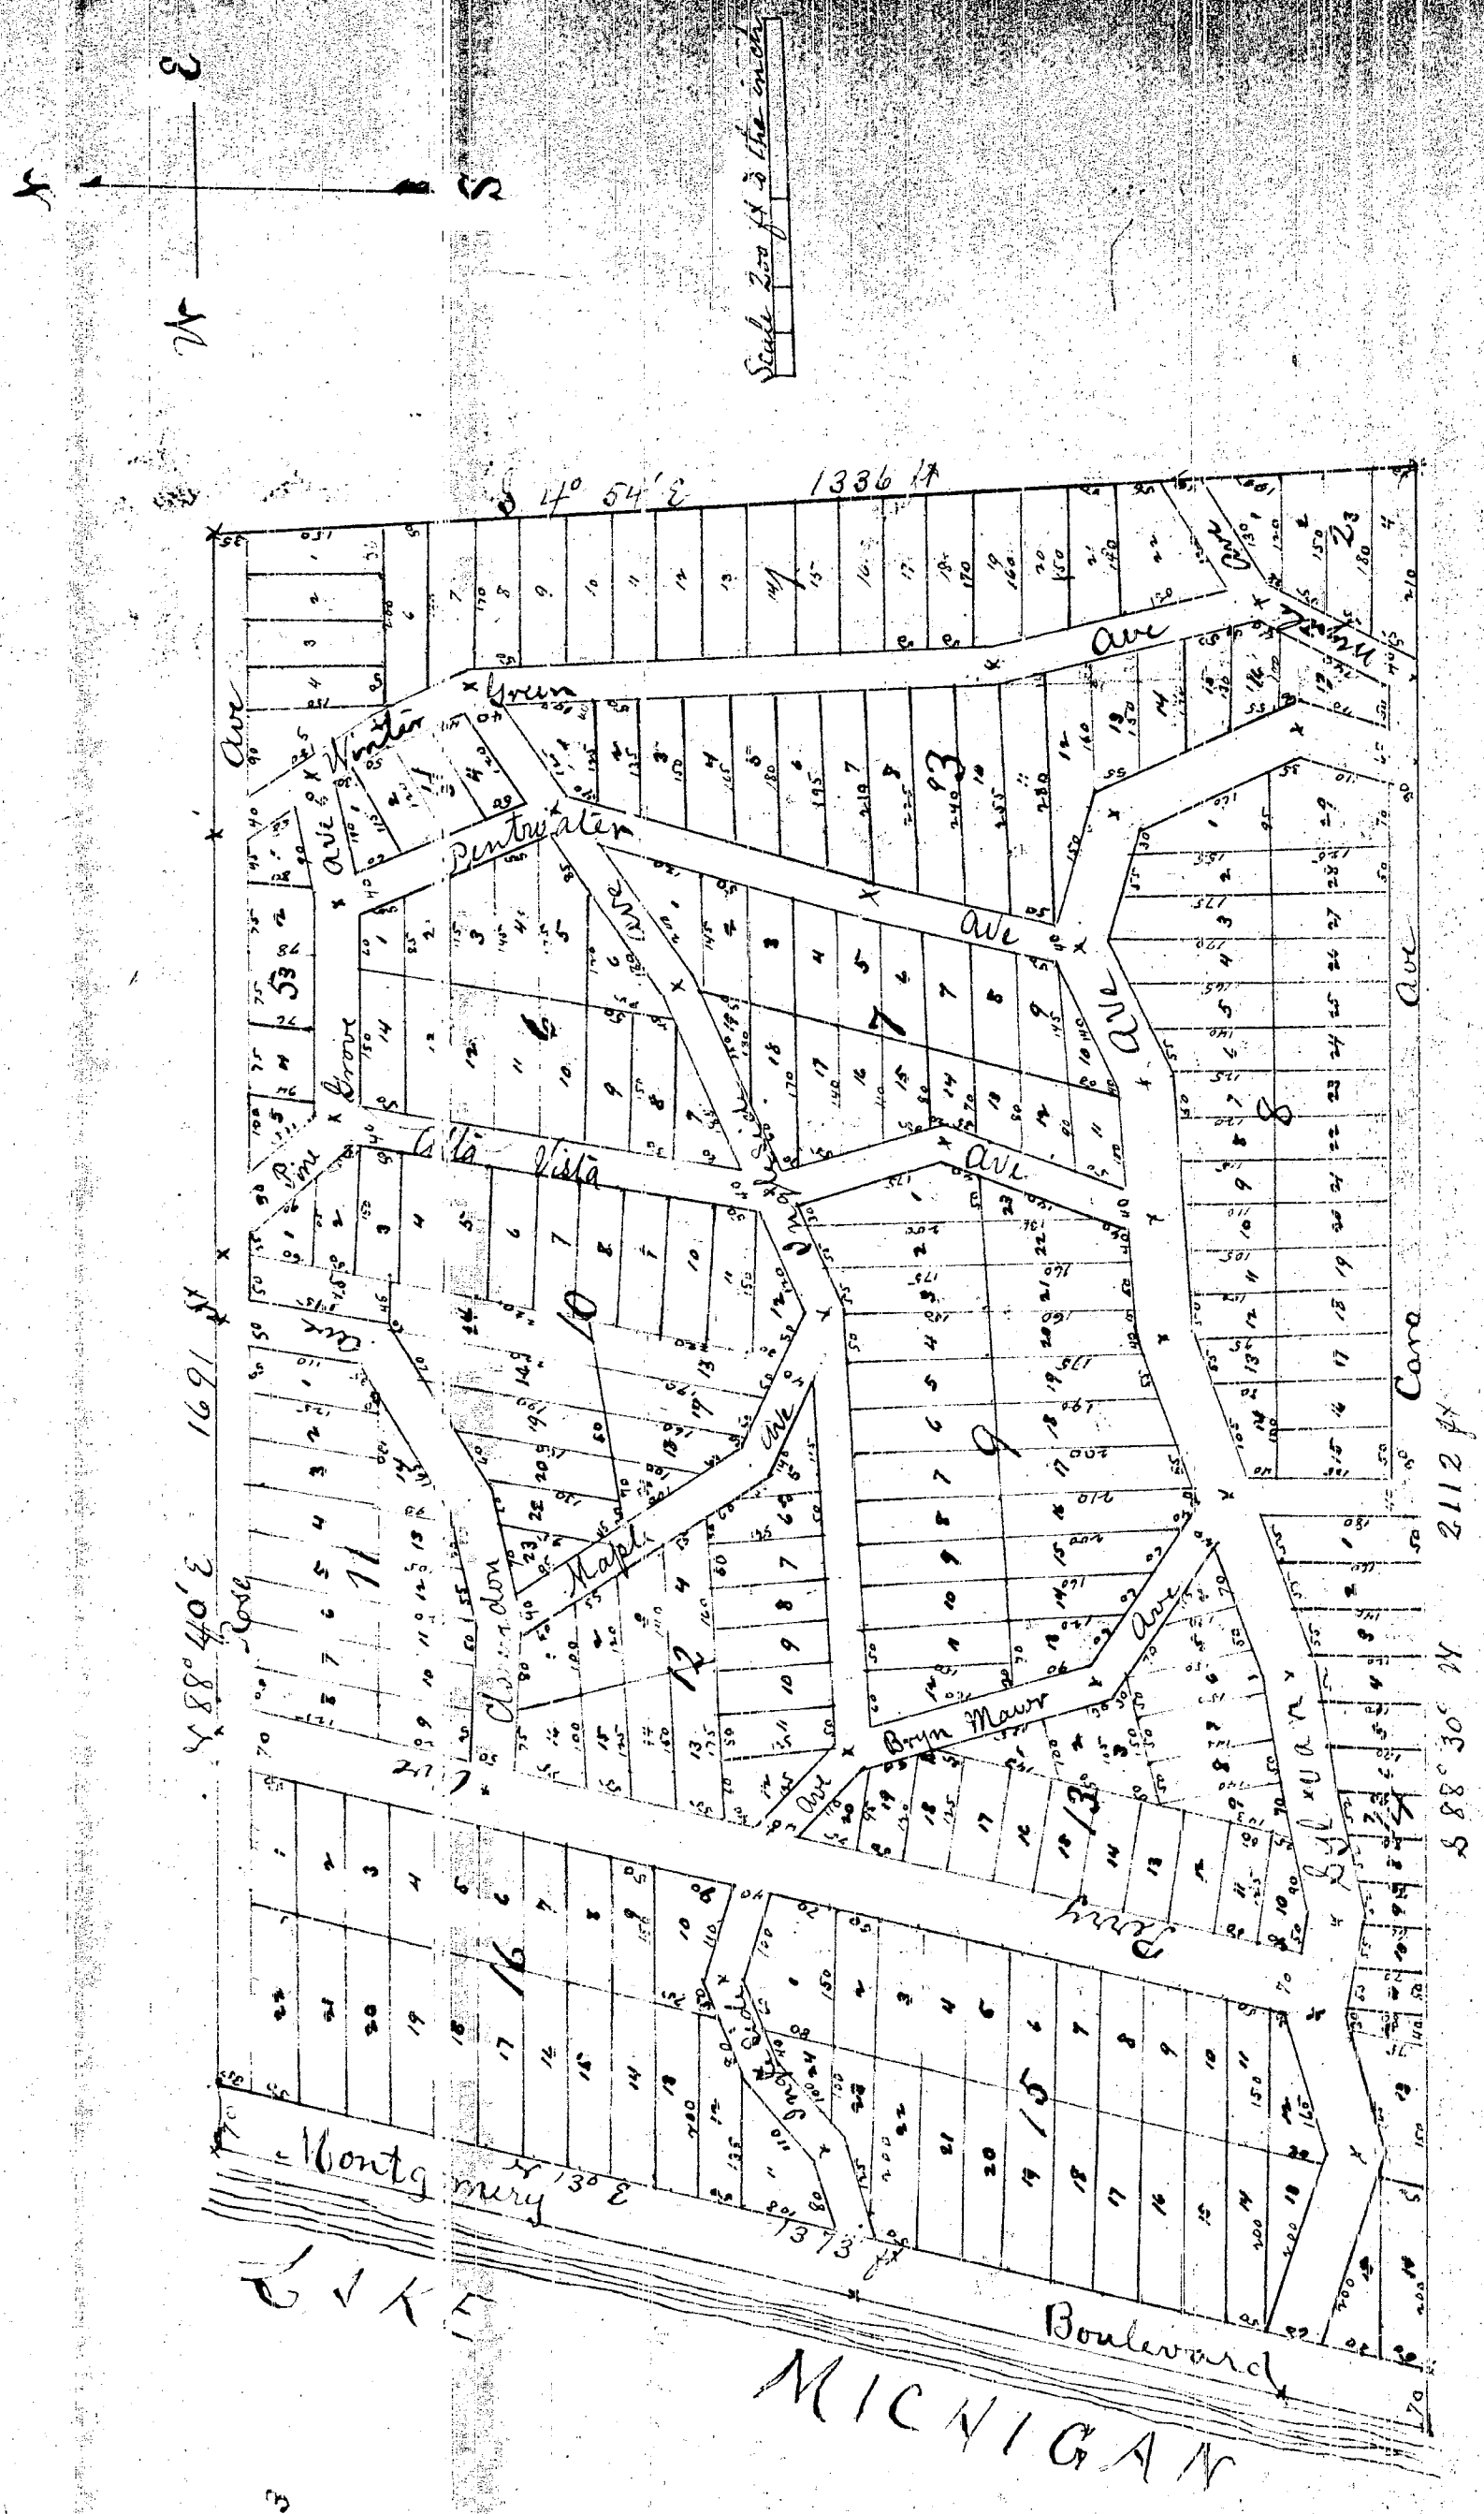

Examined & approved
January 13 1903
John T. Robinson
Deputy Auditor General

RECEIVED AND FILED
IN AUDITOR GENERAL'S OFFICE
January 17 1903
John T. Robinson
Deputy Auditor General

RECEIVED
JAN 21 1903
J. D. McCallum
Register of Deeds