


PLAT OF WALKER'S ADDITION TO WALKERVILLE

SITUATED ON
THE N 1-2 SW 1-4 OF SE 1-4, SEC. 5, T. 15N., R. 15W.
OCEANA COUNTY
MICHIGAN

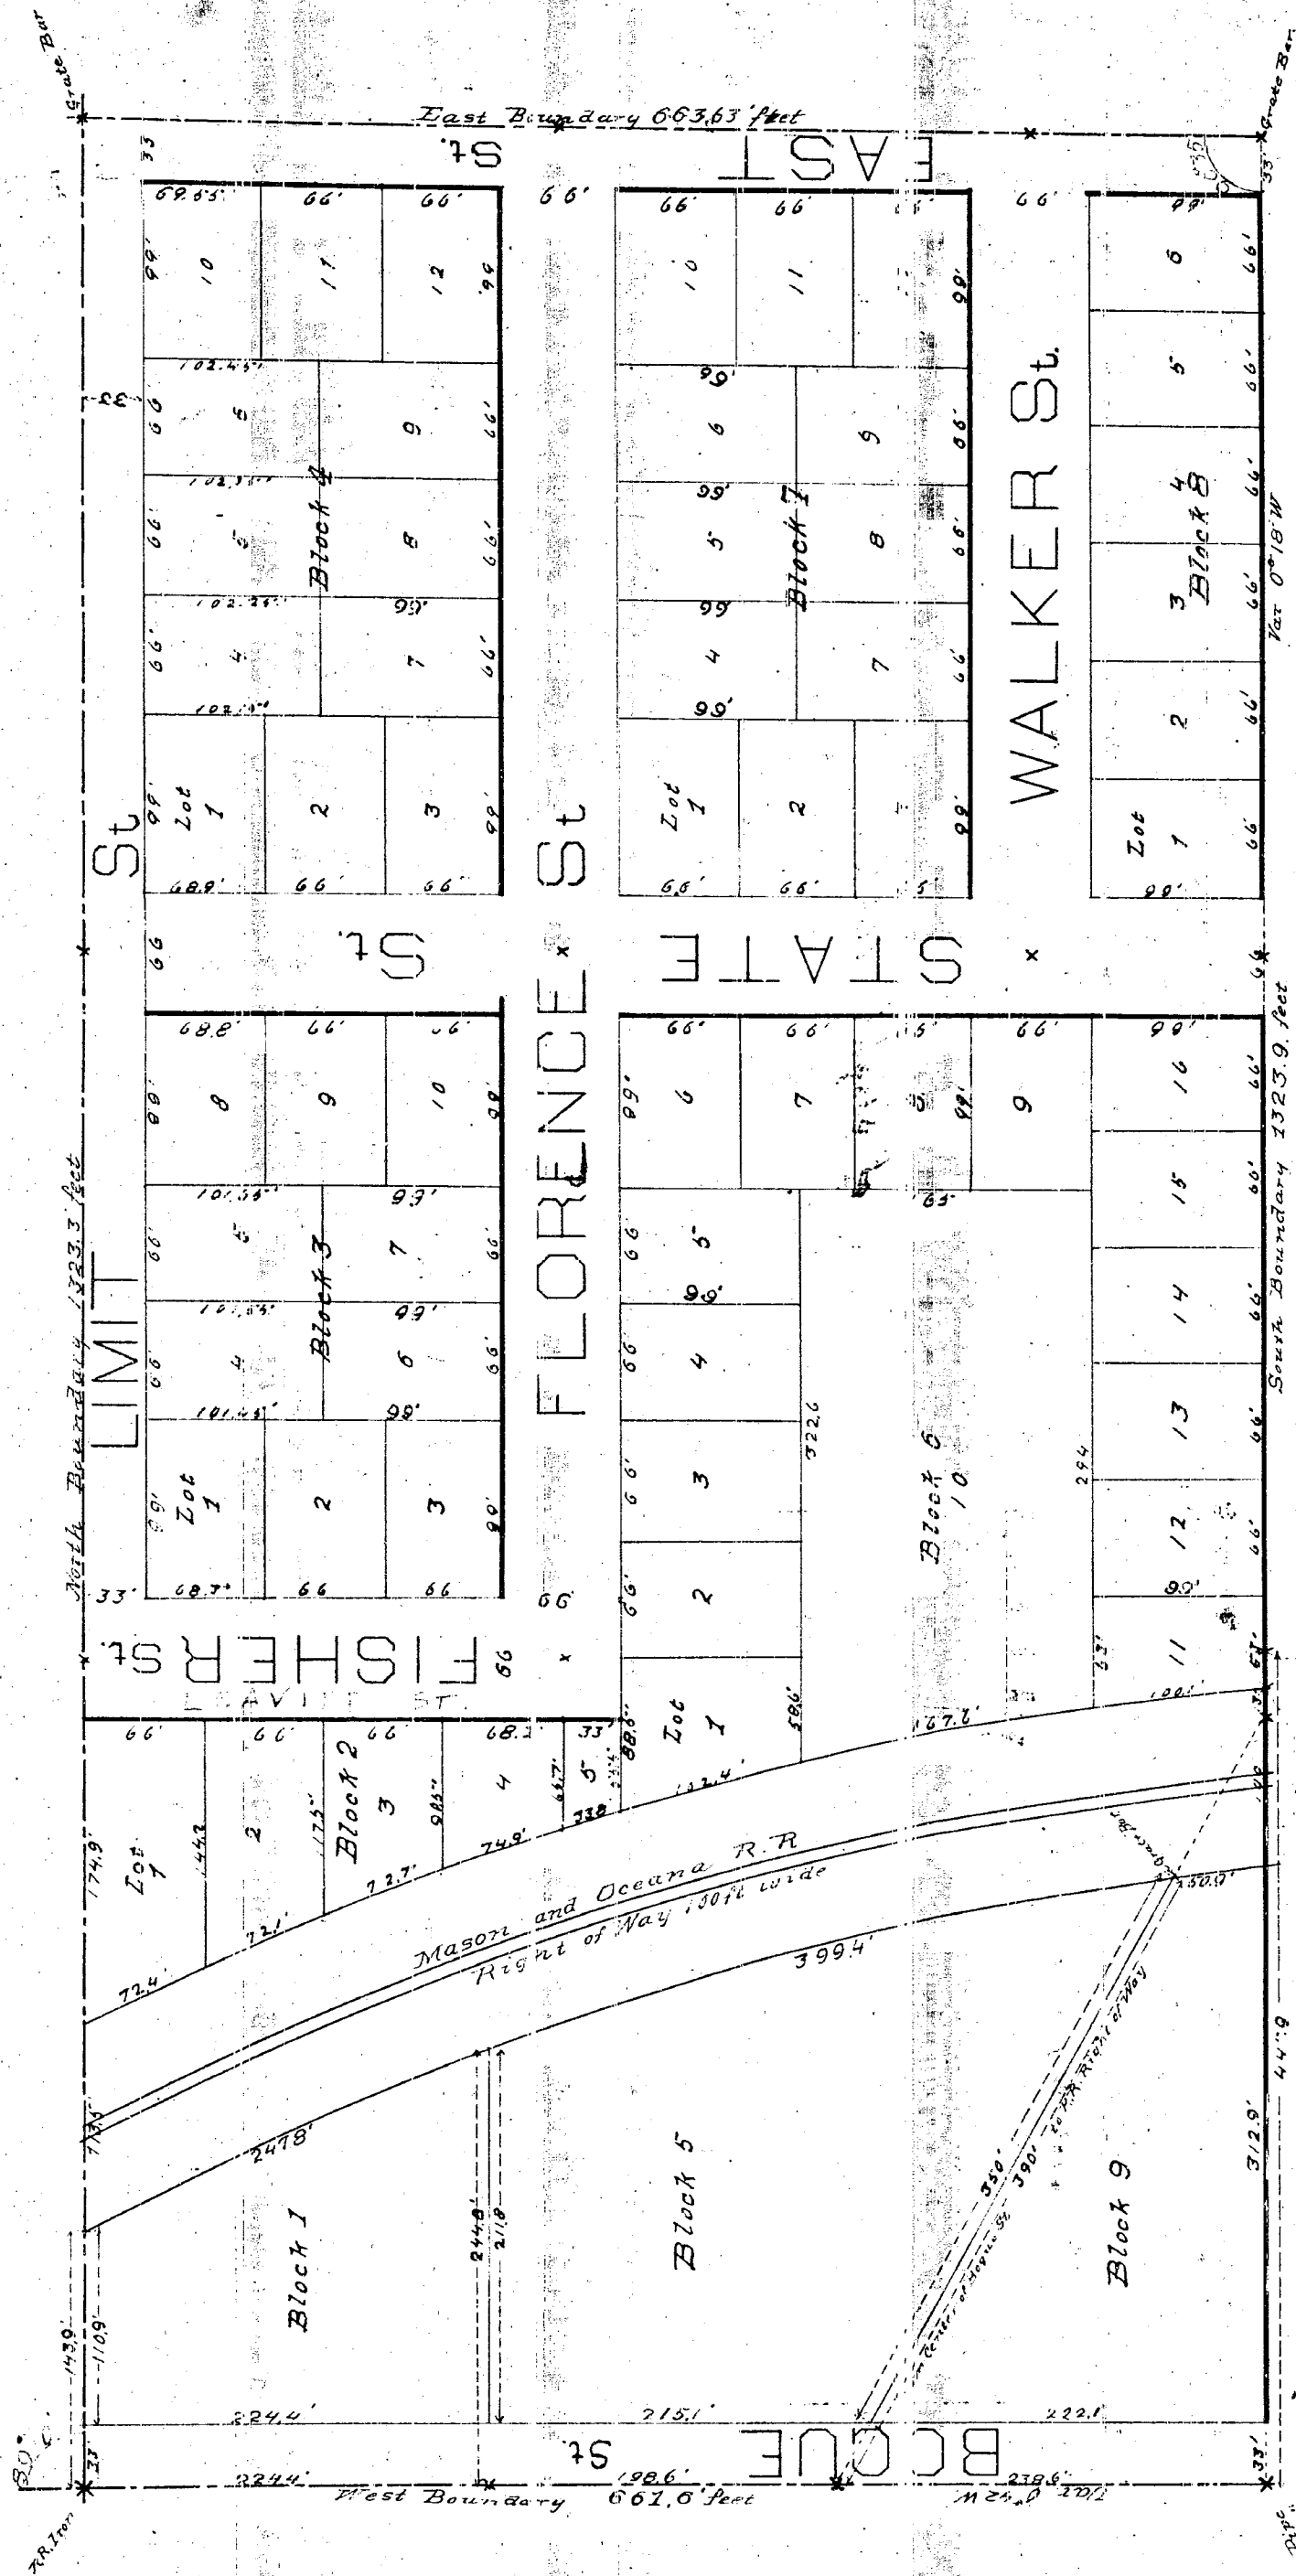

RECEIVED AND FILED
IN AUDITOR GENERAL'S OFFICE,
July 22, 1904.
Deputy Auditor General.

Surveyors Certificate.
I hereby certify, that the plat hereon delineated is a correct one, and that permanent monuments of iron (R.R. rails, pieces of old grate, or iron pipe) surrounded by stones, have been planted at all angles of the tract plat-
ted, and at the intersection of all streets, and at points marked X.
F. F. Wetmore, Surveyor.
State of Michigan) ss.
County of Oceana)
We J. B. McCallum, Register of Deeds, and F. F. Wetmore, Surveyor, hereby certify that we have each carefully compared this copy with the Plat of Walker's Addition to Walkerville now of record in the office of the said Register of Deeds, and that it is a true transcript therefrom and of the whole of such record.

State of Michigan) ss.
County of Oceana)
We J. B. McCallum, Register of Deeds, and F. F. Wetmore, Surveyor, hereby certify that we have each carefully compared this copy with the original plat of Walker's Addition to Walkerville, and that it is an exact copy thereof and of the whole of such Original map or plat.
J. B. McCallum, Register of Deeds.
F. F. Wetmore, Surveyor.

State of Michigan) ss.
County of Oceana)
Plat of Walker's Addition to the Village of Walkerville, in the County of Oceana, State of Michigan: That the said Walker's Addition to the Village of Walkerville is situated on and occupies the N. 1/2 of the S. W. 1/4 of the S. E. 1/4 of Section Five (5) Town 15 North, Range 15 West, Michigan. Which is divided into streets, Blocks and Lots, according to the accompanying drawing, and of dimensions shown thereon, and of which drawing this memorandum is a part and parcel. Now therefore, Be it known, That we A. J. Walker and Ida Walker, his wife, and Carl Schmidt and Nettie Schmidt, his wife, as proprietors, have caused the land embraced in the annexed plat to be surveyed, laid out and platted, and that the Streets shown thereon are hereby dedicated to the use of the public.
Signed and Sealed in Presence of
F. F. Wetmore
R. L. Bunting
Alton J. Walker (L.S.)
Ida Walker (L.S.)
Carl Schmidt (L.S.)
Nettie Schmidt (L.S.)

State of Michigan) ss.
County of Oceana)
On this 26th day of Jan. 1904, before me, a Notary Public in and for said County, personally came the above named A. J. Walker, his wife, and Carl Schmidt and Nettie Schmidt, his wife, known to me to be the persons who executed the above dedication, and acknowledged the same to be their free act and deed.
ROBERT L. BUNTING, Notary Public,
Oceana County, Michigan.

Examined and Approved, April 15, 1904.
John F. Wilkinson, Deputy Auditor General.

1 inch = 100 feet
All distances on this Plat given in Feet and Inches.
REGISTER'S OFFICE,
OCEANA COUNTY,
RECEIVED FOR RECORD THIS 26th
DAY OF May A.D. 1904
AT 1 O'CLOCK P.M. AND RECORDED
IN LIBER OF 1266
ON PAGE 33
J. B. McCallum, Register of Deeds.

11758