THE BUTTERS ADDITION TO WALKERVILLE.

OCEANA COUNTY MICHIGAN

DESCRIPTION OF LAND PLATTED.

The land embraced in the plat of the Butters Addition to Walkerville, hereon delineated, is described as follows: Three acres in the south-east corner of the south-east quarter of the south-east quarter of Section Five, Town Fifteen North, Range Fifteen West, Michigan, and bounded as follows: Beginning at the east half-quarter post on the south side of said Section Five, running thence North (Var. 0° 35' west) along the east half-quarter line of said Section, thirty rods, thence S 89° 55' E. parallel to the south line of said section, sixteen rods, thence South (Var. 0° 35' W.) parallel to first course thirty rods to the south line of said section Five, thence N 89° 55' W. along the said section line sixteen rods to the place of beginning.

SURVEYORS CERTIFICATE

I hereby certify that the Plat of Butters Addition to Walkerville is a correct one, and that permanent monuments consisting of [illegible] iron rods [illegible] have been planted at all points marked O as shown thereon, at angles in the boundaries of the land platted, and at the intersection and end of streets, and that iron monuments of gas pipe or other material have been planted at all points marked X. Instrument, Gurley Transit, K&E 100' steel tape.

F. F. Wetmore
Surveyor.

RECEIVED AND FILED,
IN AUDITOR GENERAL'S OFFICE,
[illegible]

[illegible]
Deputy Auditor General

EXAMINED AND APPROVED
July 29, 1905
[illegible]
Deputy
Auditor General

KNOW ALL MEN BY THESE PRESENTS:

That the Butters Salt and Lumber Company, a Corporation, Proprietor by its Secretary, M. F. Butters, has caused the land embraced in the annexed plat to be surveyed, laid out and platted into streets, lots and blocks as indicated thereon, to be known as the Butters Addition to Walkerville, and that the streets as shown thereon are hereby dedicated to the use of the public.

Signed, Sealed and Delivered in presence of

Robert Eugene Wilson
Robert Arnott

Butters Salt & Lumber
M. F. Butters
Secy.

STATE OF MICHIGAN } ss.
COUNTY OF MASON

On this 28th day of June, A.D. 1905, before me a Notary Public in and for said county, personally came Marshall F. Butters, Secretary of Butters Salt & Lumber Co. known to me to be the person who executed the above dedication, and acknowledged the same to be his free act and deed as such Secretary.

Robert Arnott
NOTARY PUBLIC IN AND FOR MASON COUNTY MICHIGAN
My Comission expires August 13th 1907.

NOTARY SEAL.

STATE OF MICHIGAN } ss.
COUNTY OF OCEANA

We J. B. McCallum, Register of Deeds, and F. F. Wetmore Surveyor hereby certify that we have carefully compared this copy with the original plat of The Butters Addition to Walkerville and that it is an exact copy thereof and of the whole of such original plat.

[illegible] Register of Deeds
F. F. Wetmore Surveyor.

STATE OF MICHIGAN } ss.
COUNTY OF OCEANA

We J. B. McCallum, Register of Deeds, and F. F. Wetmore Surveyor hereby certify that we have each carefully compared the annexed copy with the plat of The Butters Addition to Walkerville now of record in the office of said Register of Deeds, and that it is a true transcript therefrom and of the whole of such record.

[illegible] Register of Deeds.
F. F. Wetmore Surveyor.

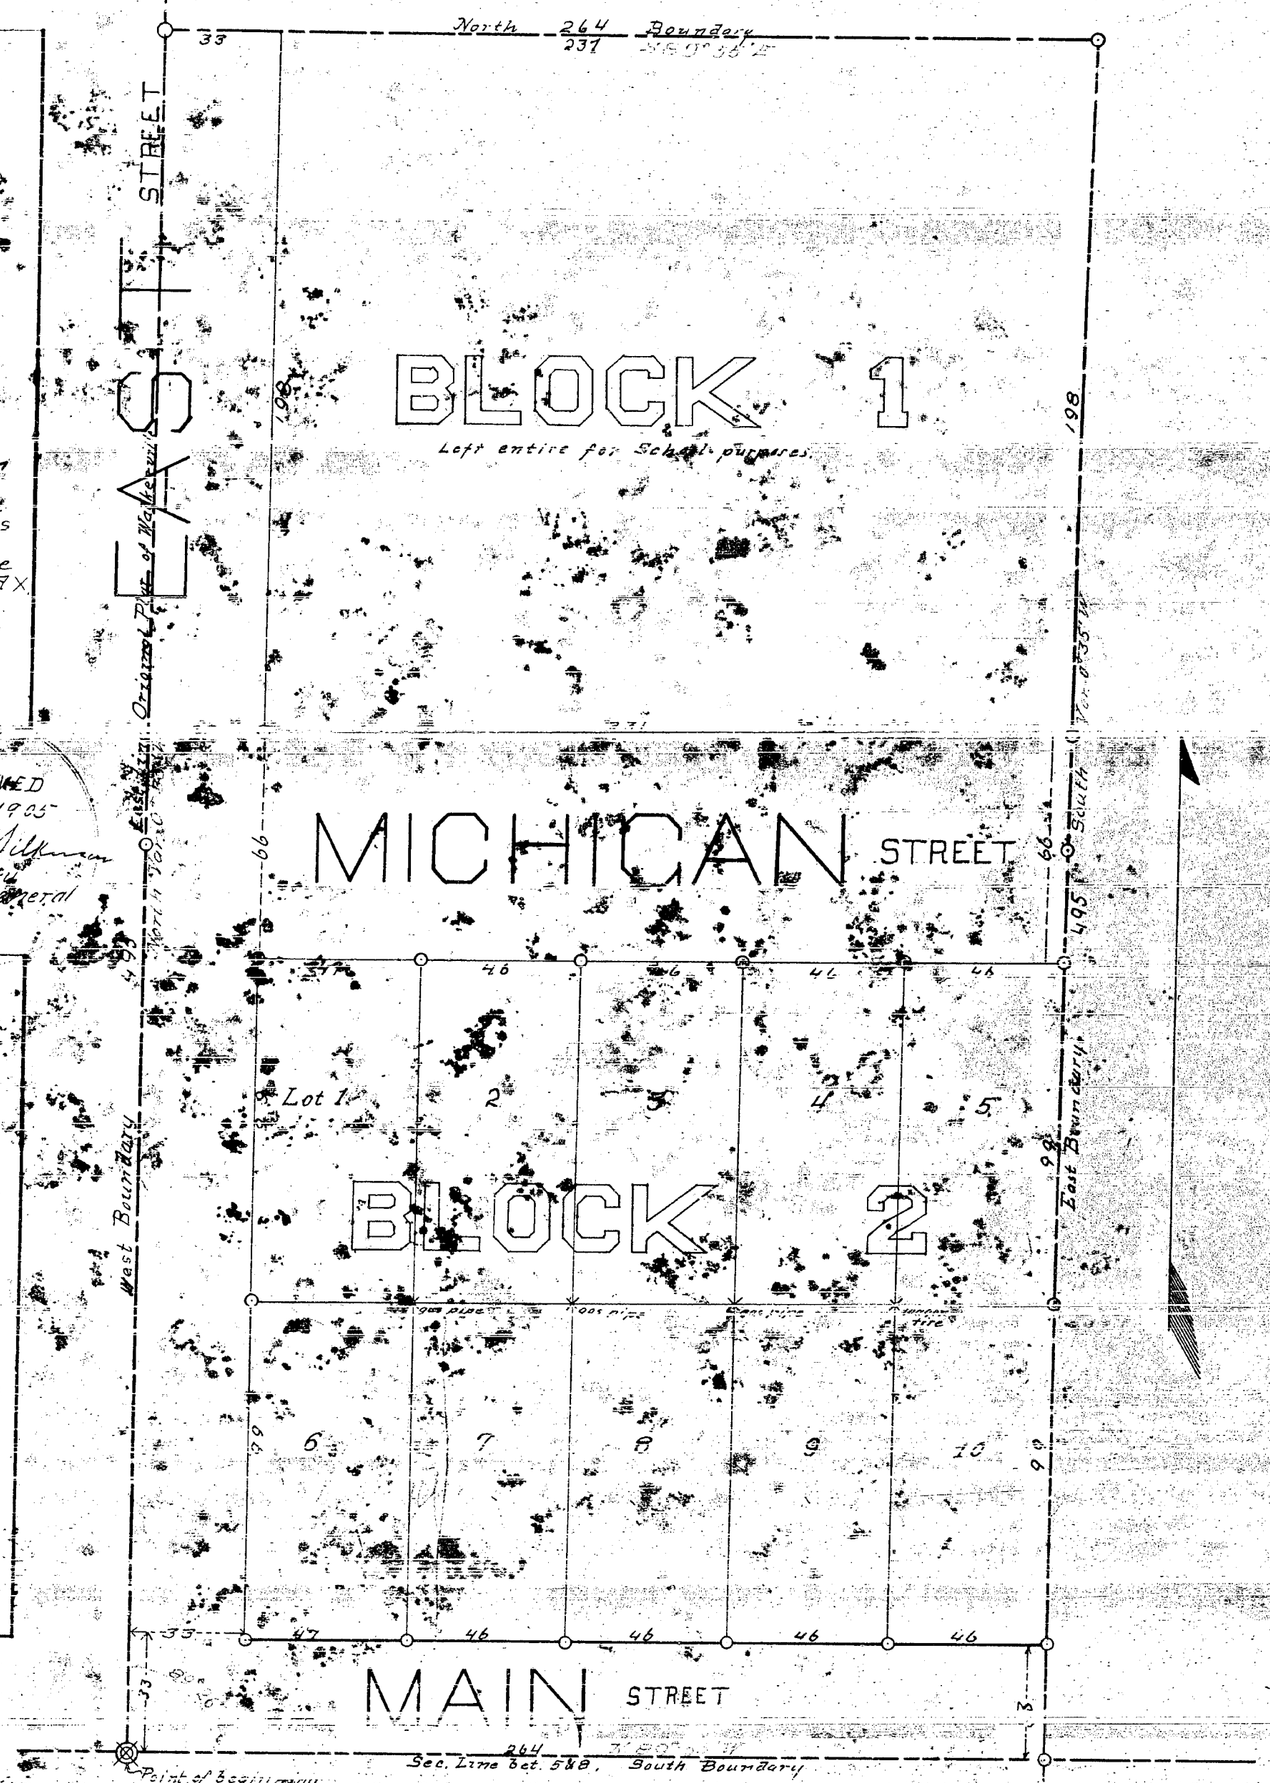

Scale
1 in = 40 feet
All measurements on this plat given in feet.

REGISTER'S OFFICE, OCEANA COUNTY. } ss.
Received for Record this 29th day of August A.D. 1905 at 8 o'clock A M. and Recorded in Liber ... of Plats on page 42
[illegible] Register of Deeds.

11762

[illegible] Surveyor.