
CAMPBELL PARK.

PENTWATER. OCEANA. COUNTY.

MICHIGAN.

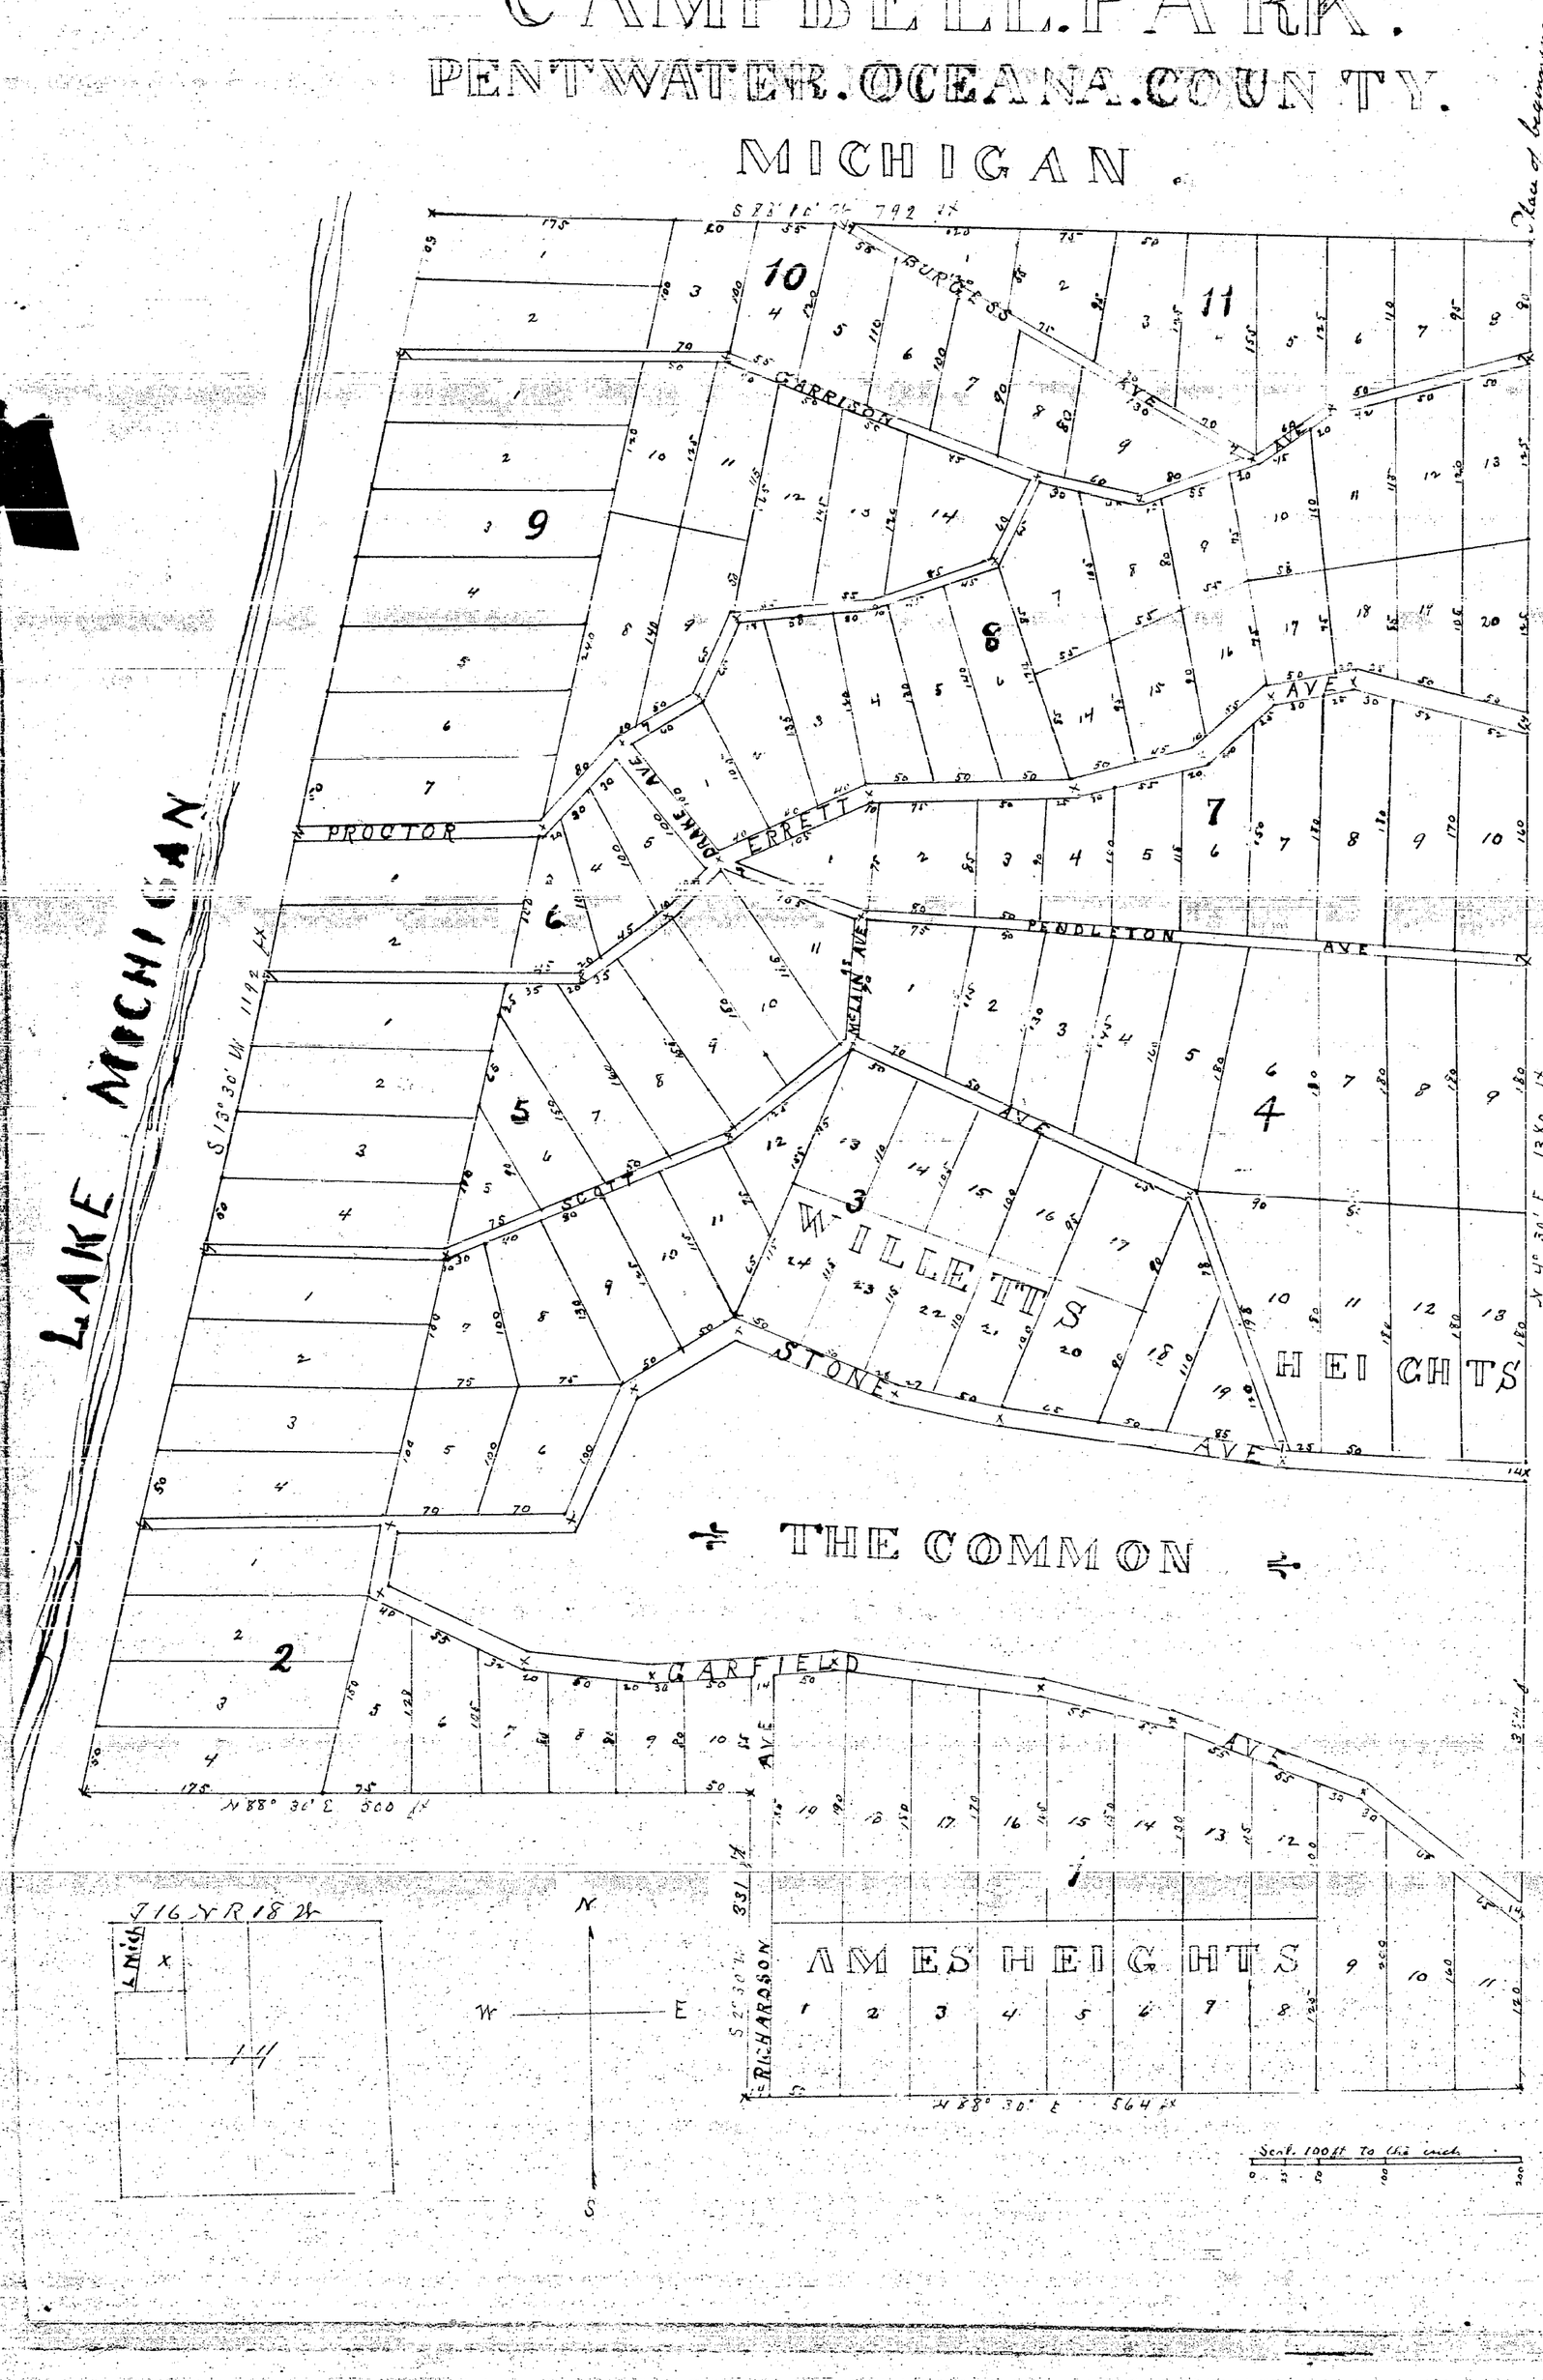

KNOW ALL MEN by These PRESENTS. That we George A Campbell & Luna May Campbell his wife & E B Ames & Mabel Van Meter Ames his wife, as proprietors, have caused the land embraced in the annexed plat to be surveyed laid out & platted, to be known as Campbell Park & that the streets & the Common as shown on said plat are hereby dedicated to the sole & only use of the Lot Owners.

SIGNED & SEALED in the PRESENCE of

Anna L Roach
Wm Mathiesen

George A Campbell [L.S.]
Luna May Campbell [L.S.]
E B Ames [L.S.]
Mabel Van Meter Ames [L.S.]

State of Illinois } ss
County of Cook }

On this 22nd day of August 1907 before me a Notary Public in & for said County & State Personally Came the above named George A Campbell & Luna May Campbell his wife and Mabel Van Meter Ames & E B Ames, known to me to be the same persons who executed the above dedication & acknowledged the same to be their own free act & deed.

William Mathiesen
Notary Public
My Commission expires Jan 10th 1909

State of Michigan } ss
County of Oceana }

I Thos. H. Pettinger Register of Deeds & Hobart A Grant Surveyor, hereby certify that we have carefully compared this duplicate plat with the original plat of Campbell Park & that the same is a true transcript thereof & of the whole of such map or plat

Thos H Pettinger Register of Deeds
Hobart A Grant Surveyor

The land embraced in the annexed plat of Campbell Park is described as follows.
Commencing at the N W cor of the N E ¼ of N W ¼ of Sec 14 T 16 N R 18 W Oceana County Michigan
Thence S 88° 16' W 792 ft to the Shore of Lake Mich
Thence S 13° 30' W 1192 ft along Shore of the Lake
Thence N 88° 30' E 500 ft. Thence S 2° 30' W 331 ft
Thence N 88° 30' E 564 ft. Thence N 4° 30' E 1350 ft
to the place of beginning.

I hereby certify that the plat hereon delineated is a correct one. And that permanent monuments consisting of Iron Rods have been planted at points marked X in all angles in the boundaries of the land platted & in all angles of the Streets.

Hobart A Grant
Surveyor

State of Michigan } ss
County of Oceana }

I Thos. H. Pettinger Register of Deeds & Hobart A Grant Surveyor, hereby certify that we have carefully compared the annexed plat with the plat of Campbell Park now of record in the office of said Register of Deeds, & that it is a true transcript & duplicate thereof & of the whole of such record.

Thos. H. Pettinger Register of Deeds
Hobart A Grant Surveyor

Examined & approved
Oct 5th 1907
John F Wilkinson
Deputy Auditor General

RECEIVED AND FILED,
IN AUDITOR GENERAL'S OFFICE,
Nov 2 1907
John F Wilkinson
Deputy Auditor General

[SEC. 135. ACT 206, 1893, AS AMENDED—SEC. 3357 C. L. 1897.]

OFFICE OF COUNTY TREASURER,
Oceana County.

HART, MICHIGAN. November 12 1907

I Hereby Certify, That there are No tax leins or titles held by the State on the lands described below, and that there are No tax leins or titles held by individuals on said lands, and that the taxes on said lands for the five years preceding the 1st day of November 1907 are All paid, as shown by the records of this office

DESCRIPTION	SECTION	TOWN	RANGE	ACRES
Lot 100 except a piece N land com. 34 rods W of SE cor. N 12½ rods, W 36 rods to Lake Shore, S along Lake Shore to S ½ cor. E to beg,	14	16	18	28.58

Arthur A Aldrich County Treasurer.
by Schultz, Deputy.

Nov 12th 1907
3 Plat Book 3
No 7
Thos. H. Pettinger

E1767