6260. 8

CANFIELD'S ADDITION TO PENTWATER

Pentwater Oceana County Michigan.

DEDICATION.

Know All Men by these Presents, That we Eugene A Daggett & Mary Daggett his wife & Charles N Gregwer & Lou Gregwer his wife as proprietors, have caused the land embraced in the annexed plat to be surveyed, laid out & platted, to be known as Canfield's Addition to Pentwater & that the streets as shown on said plat are hereby dedicated to the use of the public.

SIGNED & SEALED IN PRESENCE OF
F. N. Fincher
Chas Spencer

Eugene A Daggett [LS]
Mary Daggett [LS]
Charles N Gregwer [LS]
Lou Gregwer [LS]

State of Michigan } ss
County of Oceana }

On this 7th day of April 1908 before me, a Notary Public in & for said county, personally came the above named Eugene A Daggett & Mary Daggett his wife, Charles N Gregwer & Lou Gregwer his wife, known to me to be the persons who executed the above dedication & acknowledged the same to be their own free act & deed.

Francis N Fincher
Notary Public Oceana Co Mich
My Commission expires Aug 8. 1910

The land embraced in the annexed plat of Canfield's Addition to Pentwater is described as follows, commencing at the 1/4 post between sec's 12 & 13 T16N R18W, Thence in Sec 13 S 1° 30' E 1320 ft, Thence S 88° 30' W 497 ft, Thence S 6° 30' W 945 ft, Thence N 1° 30' W 1829 ft, Thence between Sec's 12 & 13 S 88° 30' W 1300 ft, Thence in Sec 12 N 3° 30' W 1320 ft, Thence N 88° 30' E 1800 ft, Thence S 4° E 1320 ft to the place of beginning.

I hereby certify that the plat hereon delineated is a correct one, & that permanent monuments, consisting of Iron Rods, have been planted at points marked thus X as thereon shown at all angles in the boundaries of the land platted, & at all intersections of streets.

H. A. Grant.
Surveyor.

State of Michigan } ss
County of Oceana }

We Thos H Pittenger Register of Deeds, & H A Grant Surveyor, hereby certify that we have carefully compared this duplicate plat with the original plat of Canfield's Addition to Pentwater & that it is an exact duplicate thereof & of the whole of such map or plat.

Thos H Pittenger
Register of Deeds.
H. A. Grant.
Surveyor.

State of Michigan } ss
County of Oceana }

We Thos H Pittenger Register of Deeds, & H A Grant Surveyor, hereby certify that we have carefully compared the annexed plat with the plat of Canfield's Addition now of record in the office of Register of Deeds, & that it is a true transcript therefrom & of the whole of such record.

Thos H Pittenger
Register of Deeds.
H. A. Grant.
Surveyor.

Examined & Approved
May 2nd 1908
John J Wilkinson
Deputy Auditor General

RECEIVED AND FILED IN AUDITOR GENERAL'S OFFICE
1908
Deputy Auditor General


T16N R18W

Certificate furnished

REGISTER'S OFFICE, } ss.
OCEANA COUNTY.

Received for Record this 26th
day of May A. D. 1908
at 3 o'clock P. M. and Recorded
in Liber 2 of Plat Book
on page 10
Thos H Pittenger
Register of Deeds.

VACATED BY CIRCUIT COURT
ORDER No 6 1948
VOUCHER No. 281-48

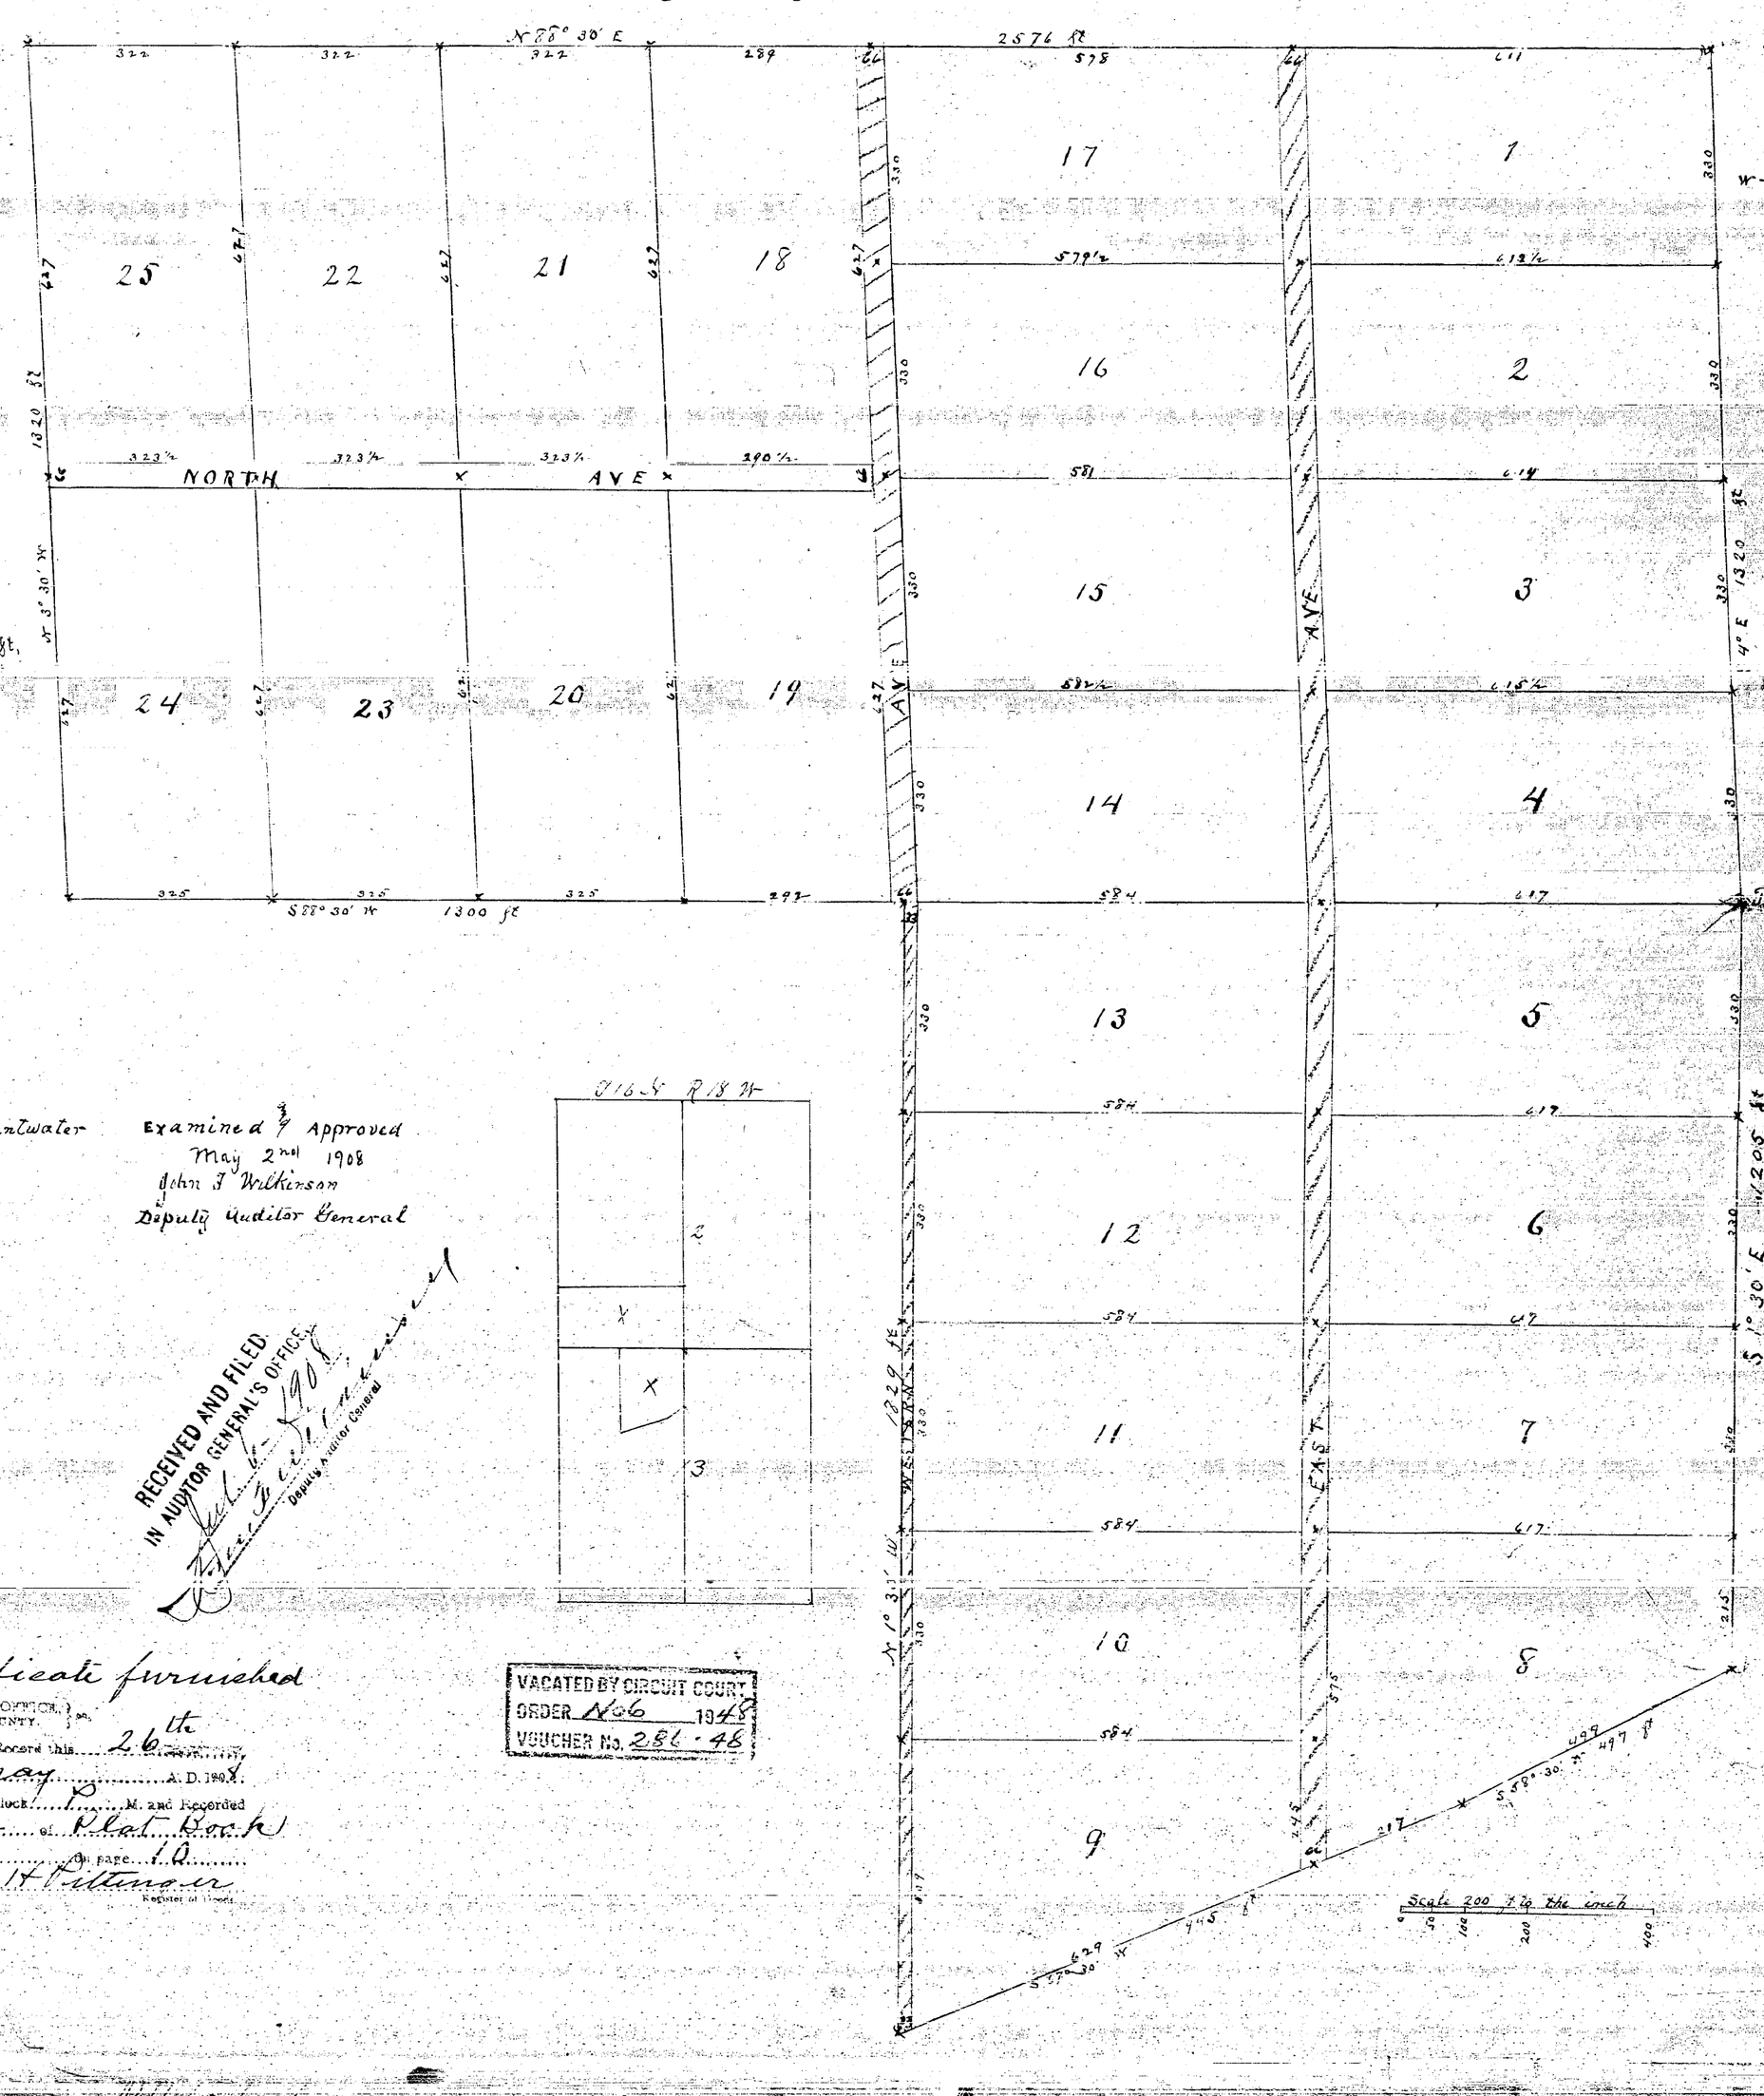

11769