


OCEANA CO.,
MICHIGAN
Scale 50'-1 Inch

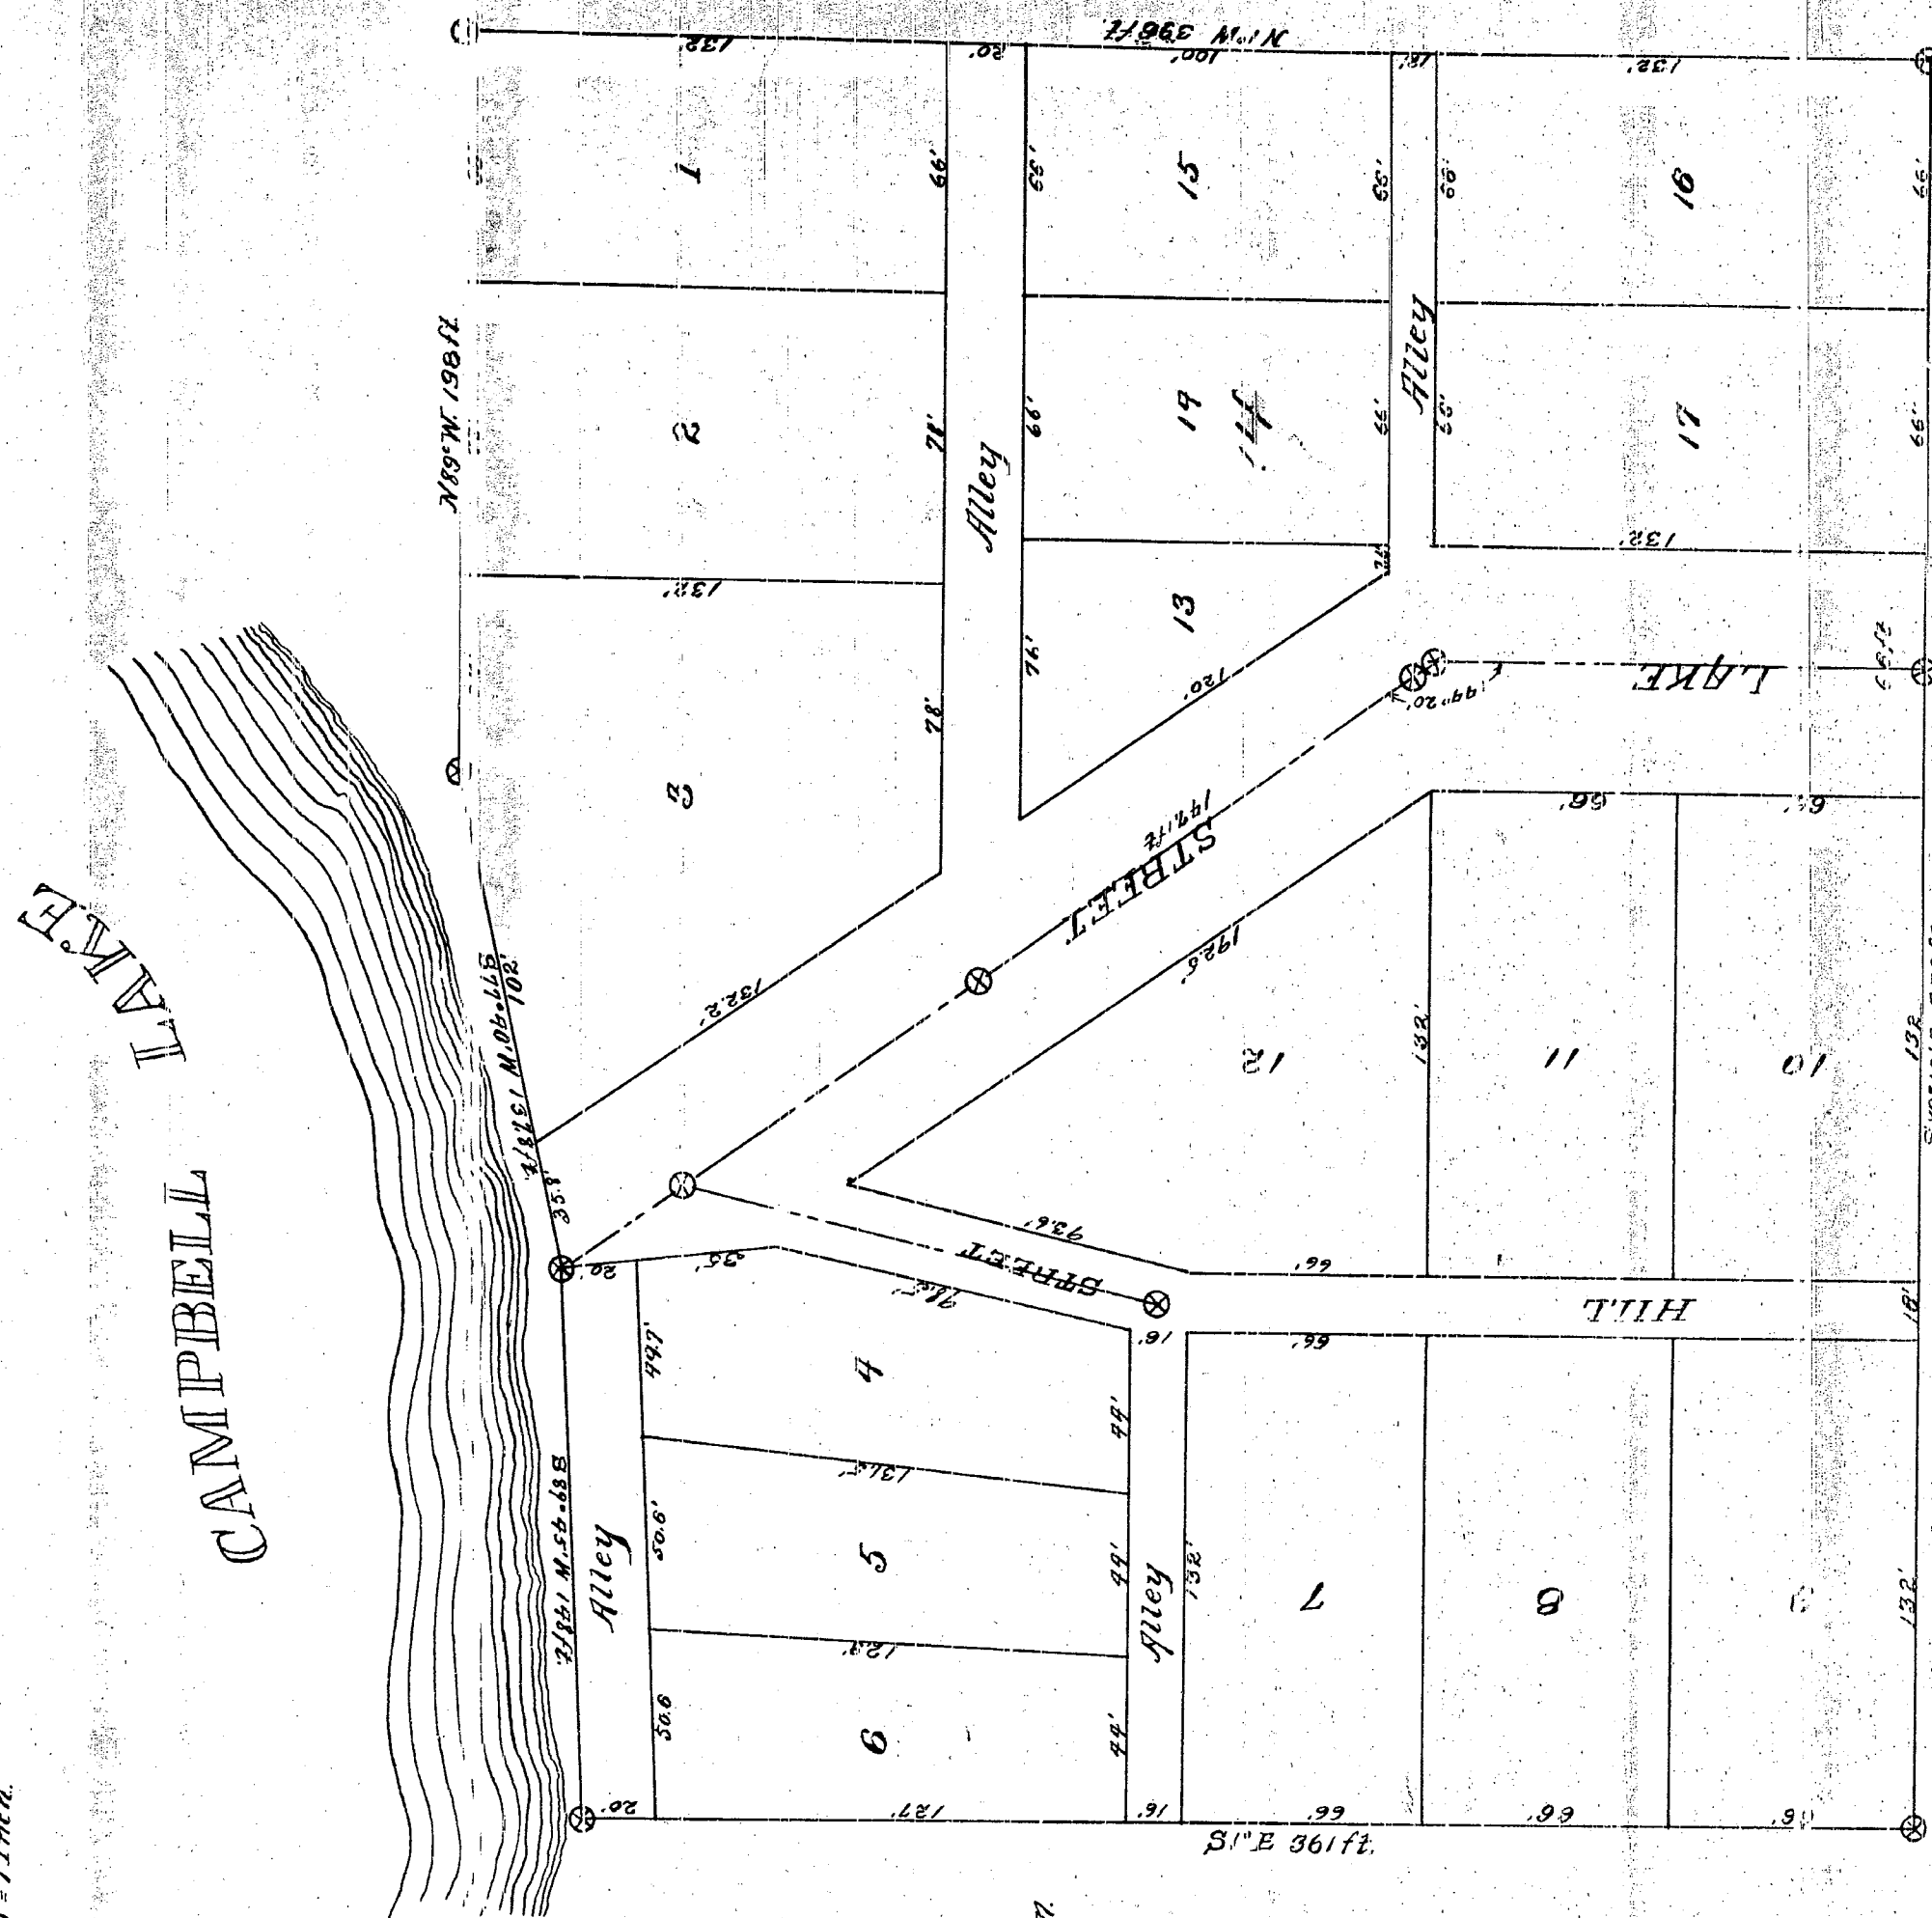

Frammed and approved.

Orlando J. Wilkinson
Deputy Auditor General.

RECEIVED AND FILED.

February 5-1909

pastor: J. J. J. J. J.

Deputy Auditor General

Certificate furnished by 470 Cha. W. and 100 Cha. in N. of SE corner of Lot 3, 1st Sec. 2-14-15W

Received for Record the
25-~~th~~th section 3907 completed lands
of the Government

7...clock...and Received
? App^y
A.D. 1808. of 1071 22nd N^o. Halling at Reacote

Book of 11
Book of 11

Wm. H. Fittell

KNOW ALL MEN BY THESE PRESENTS, that I, John J. Campbell, of the County of San Diego, State of California, for and in consideration of the sum of Five Dollars, to John J. Campbell his wife have caused the land embraced in the annexed plat to be surveyed, laid out and platted, to be known as CAMPBELL LAKE PARK, and that the streets and alleys as shown on said plat are hereby dedicated to the use of the public.

Signed and sealed in presence of
Orlando L. Hawley
Marilla E. Capell }

Simon Garden 1.5
Phere Garden 1.5

STATE OF MICHIGAN) ss.
County of Oceana.
Public in and for said county, personally came the above named John Starky and Charles Starky, his wife, known to me to be the persons who executed the above dedication and acknowledged the same to be their free act and deed
On this 17th day of Oct. 1906, before me, a Notary

My commission expires Jan'y 5th 1909
 Celando D. Gardner
 Naturalist, Publick means County, Michigan

DESCRIPTION OF LAND PLATTED

[illegible]

Surveyors Certificate.

Surveyors Certificate.
I hereby certify that the plot here delineated is correct one, and that portion
in monument, consisting of $\frac{1}{4}$ 136 aces, has been properly planted at points marked
thus & as shown at all angles in the boundaries of the land related and of all
intersections of streets, or streets and avenues.

H. C. Sabersburg, Surveyor

STATE OF MICHIGAN

Swampson hereby certifies that we have each carefully compared this copy with the original plot of CAMPBELL LAKE, PAKIA OCEANIA Country, and that it is an exact copy thereof of the whole of such original map or plot.

Chas. H. Holtzinger - Treasurer of Board.

Surveyor

STATE of MICHIGAN) s.s.
County of Oceana

Surveyor General's Office
 Department of the Interior
 Washington, D. C.
 May 1, 1904
 To the Honorable Secretary of the Interior
 Sir: I have the honor to acknowledge the receipt of your letter of the 28th inst. and in reply to inform you that the same has been forwarded to the proper authorities for their consideration. Very respectfully,
 J. H. Thompson, Jr.
 Acting Assistant Secretary of the Interior

Register of Needs

~~11-1~~ --- Survival