LAKELAND

OCEANA COUNTY
MICHIGAN

Filed in Auditor General's Dep't
JUL 11 1911
Deputy Auditor General.

Examined and Approved
JUL 11 1911
Deputy Auditor General.

Oceana COUNTY } ss.
PLAT OF Lakeland
WAS RECEIVED THIS 15 DAY OF
July A. D. 19 11 AT 11 O'CLOCK
AND IS RECORDED IN LIBER 2 OF Plats
ON PAGE 13
Thos. N. Pettengill
REGISTER OF DEEDS.
ORIGINAL ON FILE

I hereby certify that this copy is a true copy of the MAP or PLAT forwarded the Register of Deeds for recording.
Compared JUL 11 1911
Deputy Auditor General.

North & South line thru sec N. of Lot 1, Section 13 T 15 N. R 18 W.

KNOW ALL MEN BY THESE PRESENTS, That I Carrie E. Mears (Maiden Lady) as proprietor, have caused the land embraced in the annexed plat to be surveyed, laid out and platted, to be known as LAKELAND, and that the streets and alleys as shown on said plat are hereby dedicated to the use of the public.

Signed and sealed in presence of
William Arnold.
Wm C. Niblack.

Carrie E. Mears L.S.

STATE OF ILLINOIS } ss.
County of Cook }

On this 3rd day of April 1911 before me a Notary Public in and for said county, personally came the above named Carrie E. Mears (Maiden Lady), known to me to be the person who executed the above dedication, and acknowledged the same to be her free act and deed.

Martin J. Arend. Notary Public, Cook Co. Ill.
My Commission expires [illegible]

SURVEYORS CERTIFICATE

I hereby certify that the plat hereon delineated is a correct one, and that permanent monuments, consisting of One inch and one and one half inch iron pipes 30 inch long have been planted at points marked thus (o) as hereon shown at all angles in the boundaries of the land platted, and at all intersections of Streets on Streets and alleys.

W. C. Jablonsky
Surveyor.

DESCRIPTION OF THE LAND PLATTED

Beginning at an iron stake on the shore of Silver Lake, at the south end of the north and south ¼ line dividing Lot 1, Sec. 13, in Golden Township Oceana County Michigan, and being more particularly described by witness trees, as shown as follows: Oak 30 inches in diameter bears North 30 links; thence [illegible]; thence N 40° 30' W 150'; thence N 31° 15' W 160'; thence N 61° 15' E 445'; thence N 76° 8 425'; thence S 2° 6 410' to place of Beginning.

CERTIFICATE OF THE TOWNSHIP BOARD

We the undersigned members of the township board of Golden Township, Oceana County Michigan hereby signify our approval of the survey and plat of LAKELAND.

Signed J. E. Fuller supervisor
J. M. Thomas Clerk.
Edgar A. Post Justice of the Peace
Thomas A. Batchelor Justice.

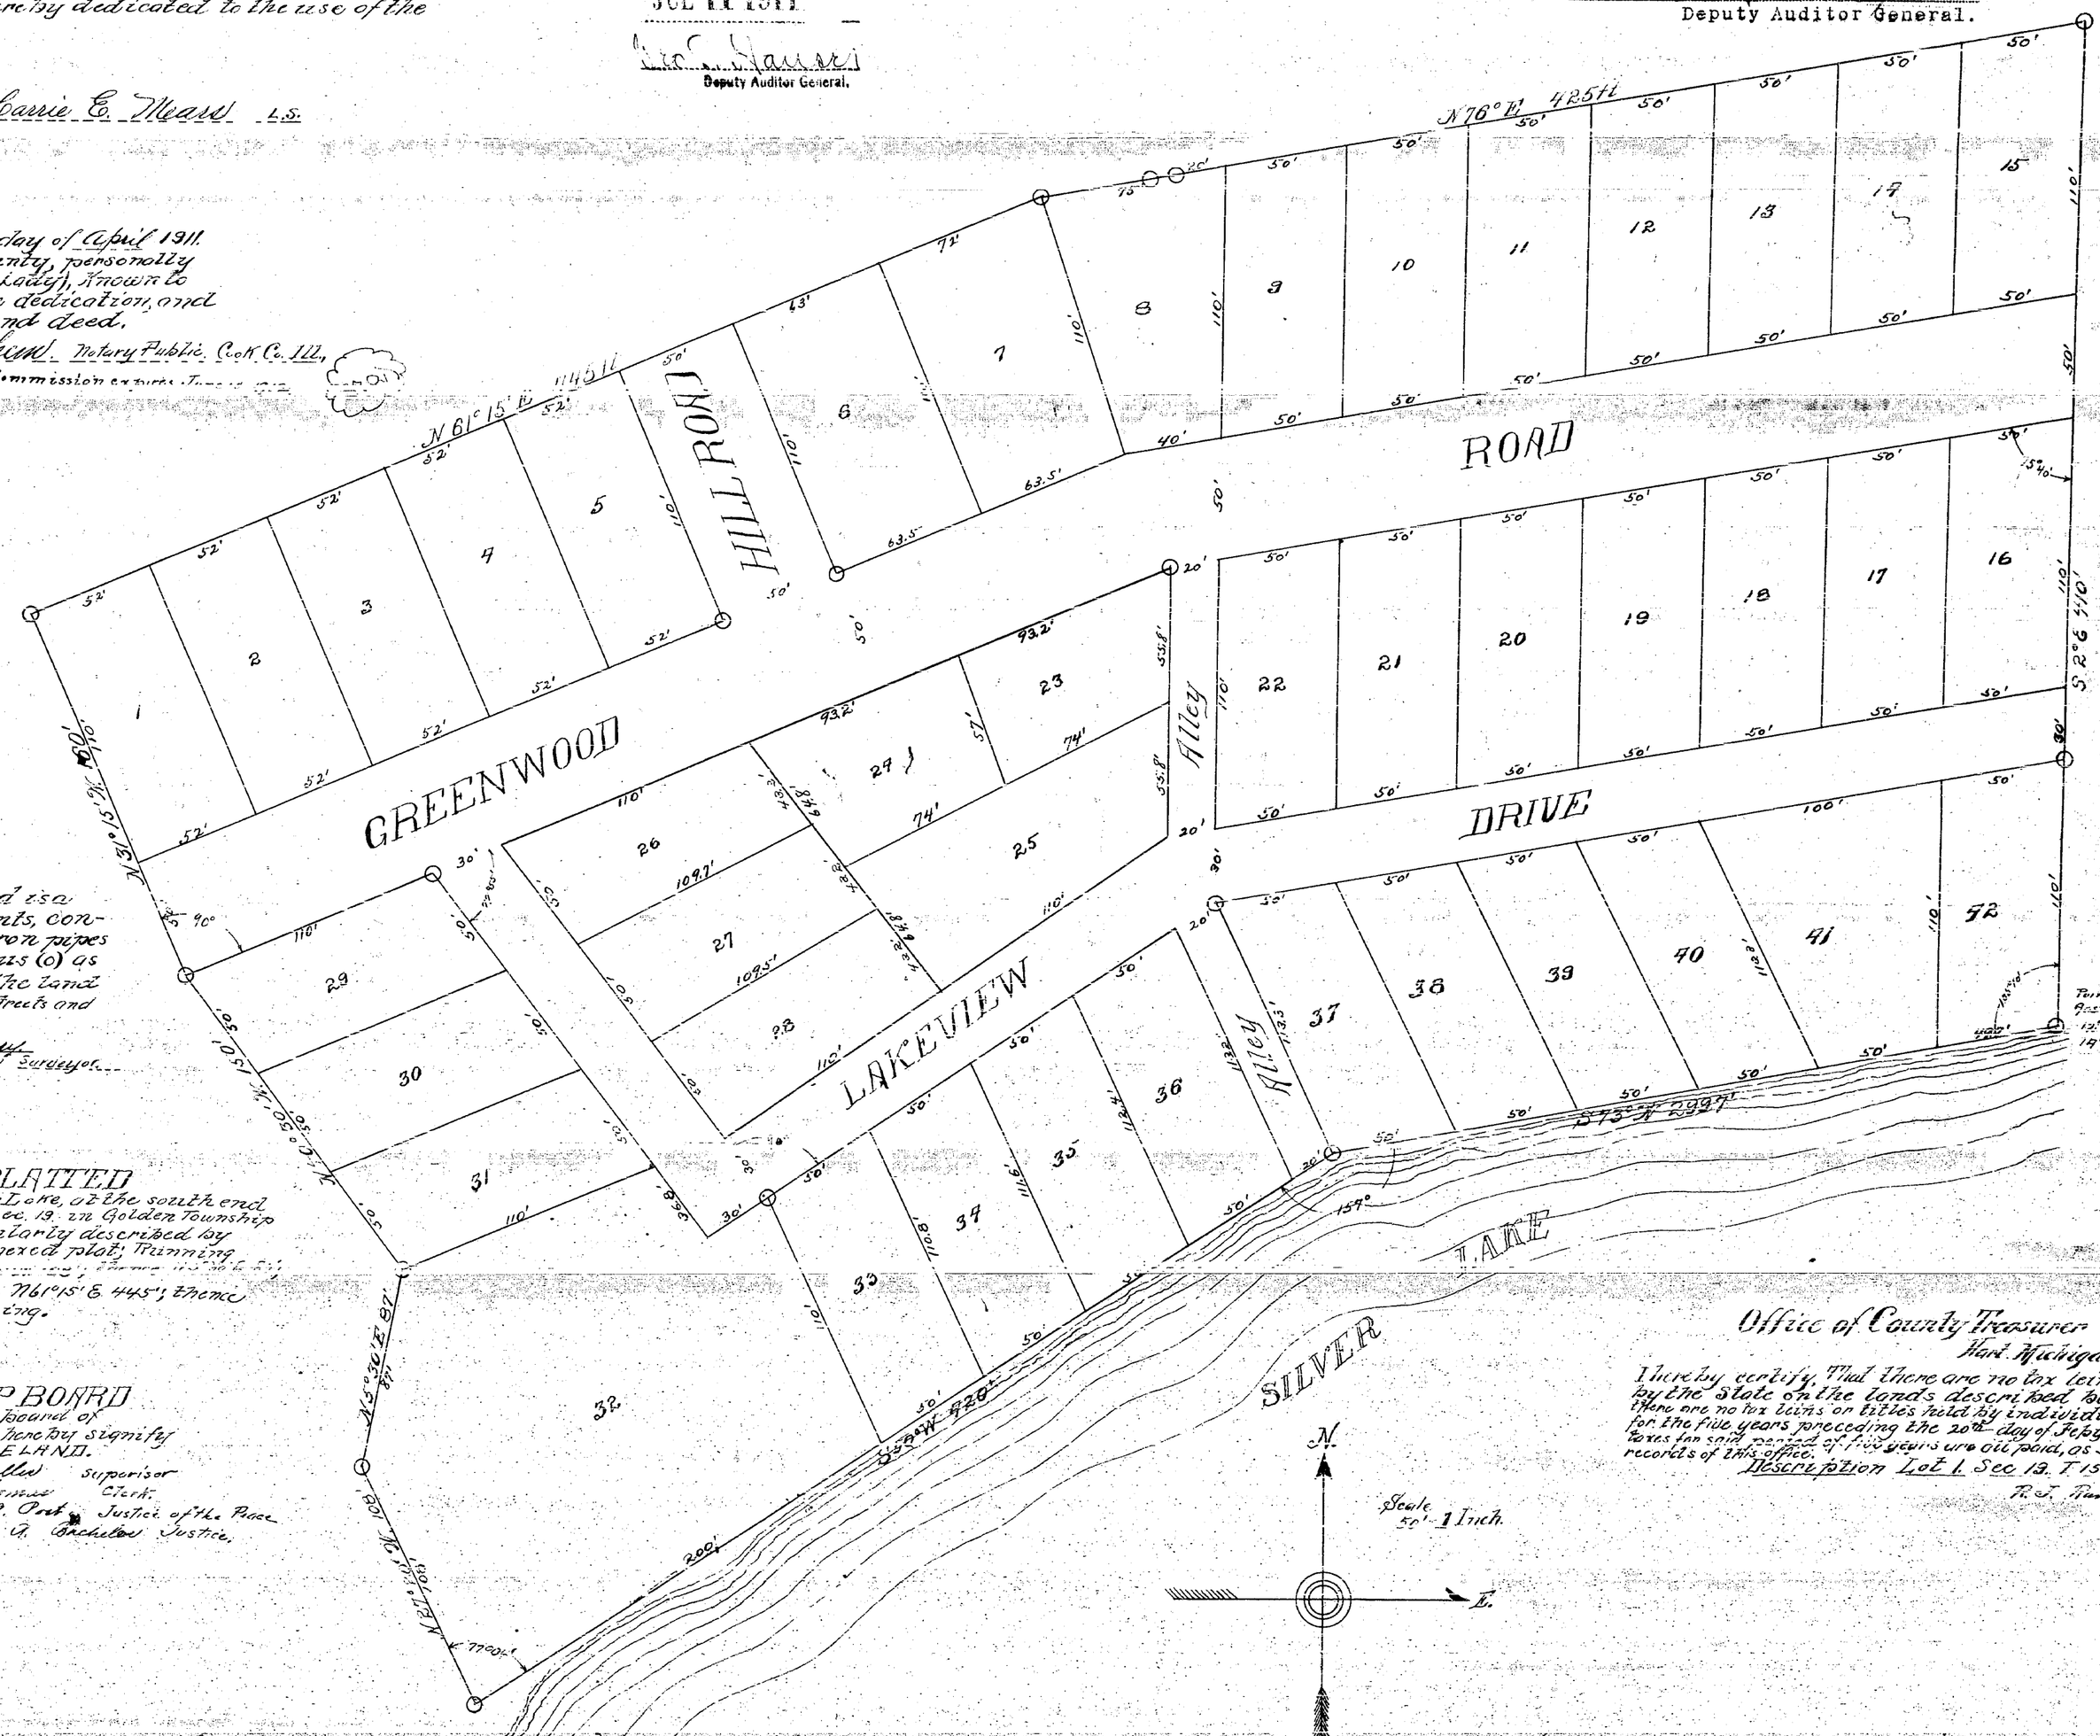

Office of County Treasurer Oceana County
Hart Michigan. Feb 20th 1911.

I hereby certify, That there are no tax liens or titles held by the State on the lands described below, and that there are no tax liens or titles held by individuals on said lands for the five years preceding the 20th day of Feby 1911, and that the records of this office.

Description Lot 1 Sec 13. T 15 N. R 18 W.

R. J. Bamber
Co. Treasurer

1171