COPY
REGISTER'S OFFICE, Oceana COUNTY } ss.
PLAT Squaw Bay
WAS RECORDED THIS 12" DAY OF
April A. D., 1917 AT 1 O'CLOCK
P. M. IN LIBER 2 OF Plats
ON PAGE 2
W. E. Lewis
REGISTER OF DEEDS

Plat of
"SQUAW BAY"
On Stony Lake
Sec. 5, T 13 N. R 18 W.
Oceana County, Michigan.

Examined and approved
April 11-1917
Geo L. Hennessey
Deputy Auditor General.

I hereby certify that this copy is a true copy of the MAP or PLAT forwarded the Register of Deeds for recording.

Compared April 11-1917
Geo L. Hennessey

Filed in Auditor General's Dep't
April 14-1917
Geo L. Hennessey
Deputy Auditor General

KNOW ALL MEN BY THESE PRESENTS That we Robert H. Lanyon as proprietor and Minnie S Lanyon his wife have caused the land embraced in the annexed plat to be surveyed laid out and platted, to be known as PLAT OF "SQUAW BAY" ON STONY LAKE Sec. 5. T 13 N. R. 18 W. Oceana County, Michigan and that the streets and alleys as shown on said plat are hereby dedicated to the use of the public.

Signed and sealed in presence of
W. M. Lanyon
E. L. Reefe

Robert H. Lanyon L.S.
Minnie S. Lanyon L.S.

STATE OF ILLINOIS } ss.
County of Cook }
On this 31st day of January 1917 before me, a Notary Public in and for said county, personally came the above named Robert H Lanyon and Minnie S Lanyon his wife, known to me to be the persons who executed the above dedication, and acknowledged the same to be their free act and deed.

My commission expires May 16, 1917
Carl M. Mohr
Notary Public
Cook Co. Ill.

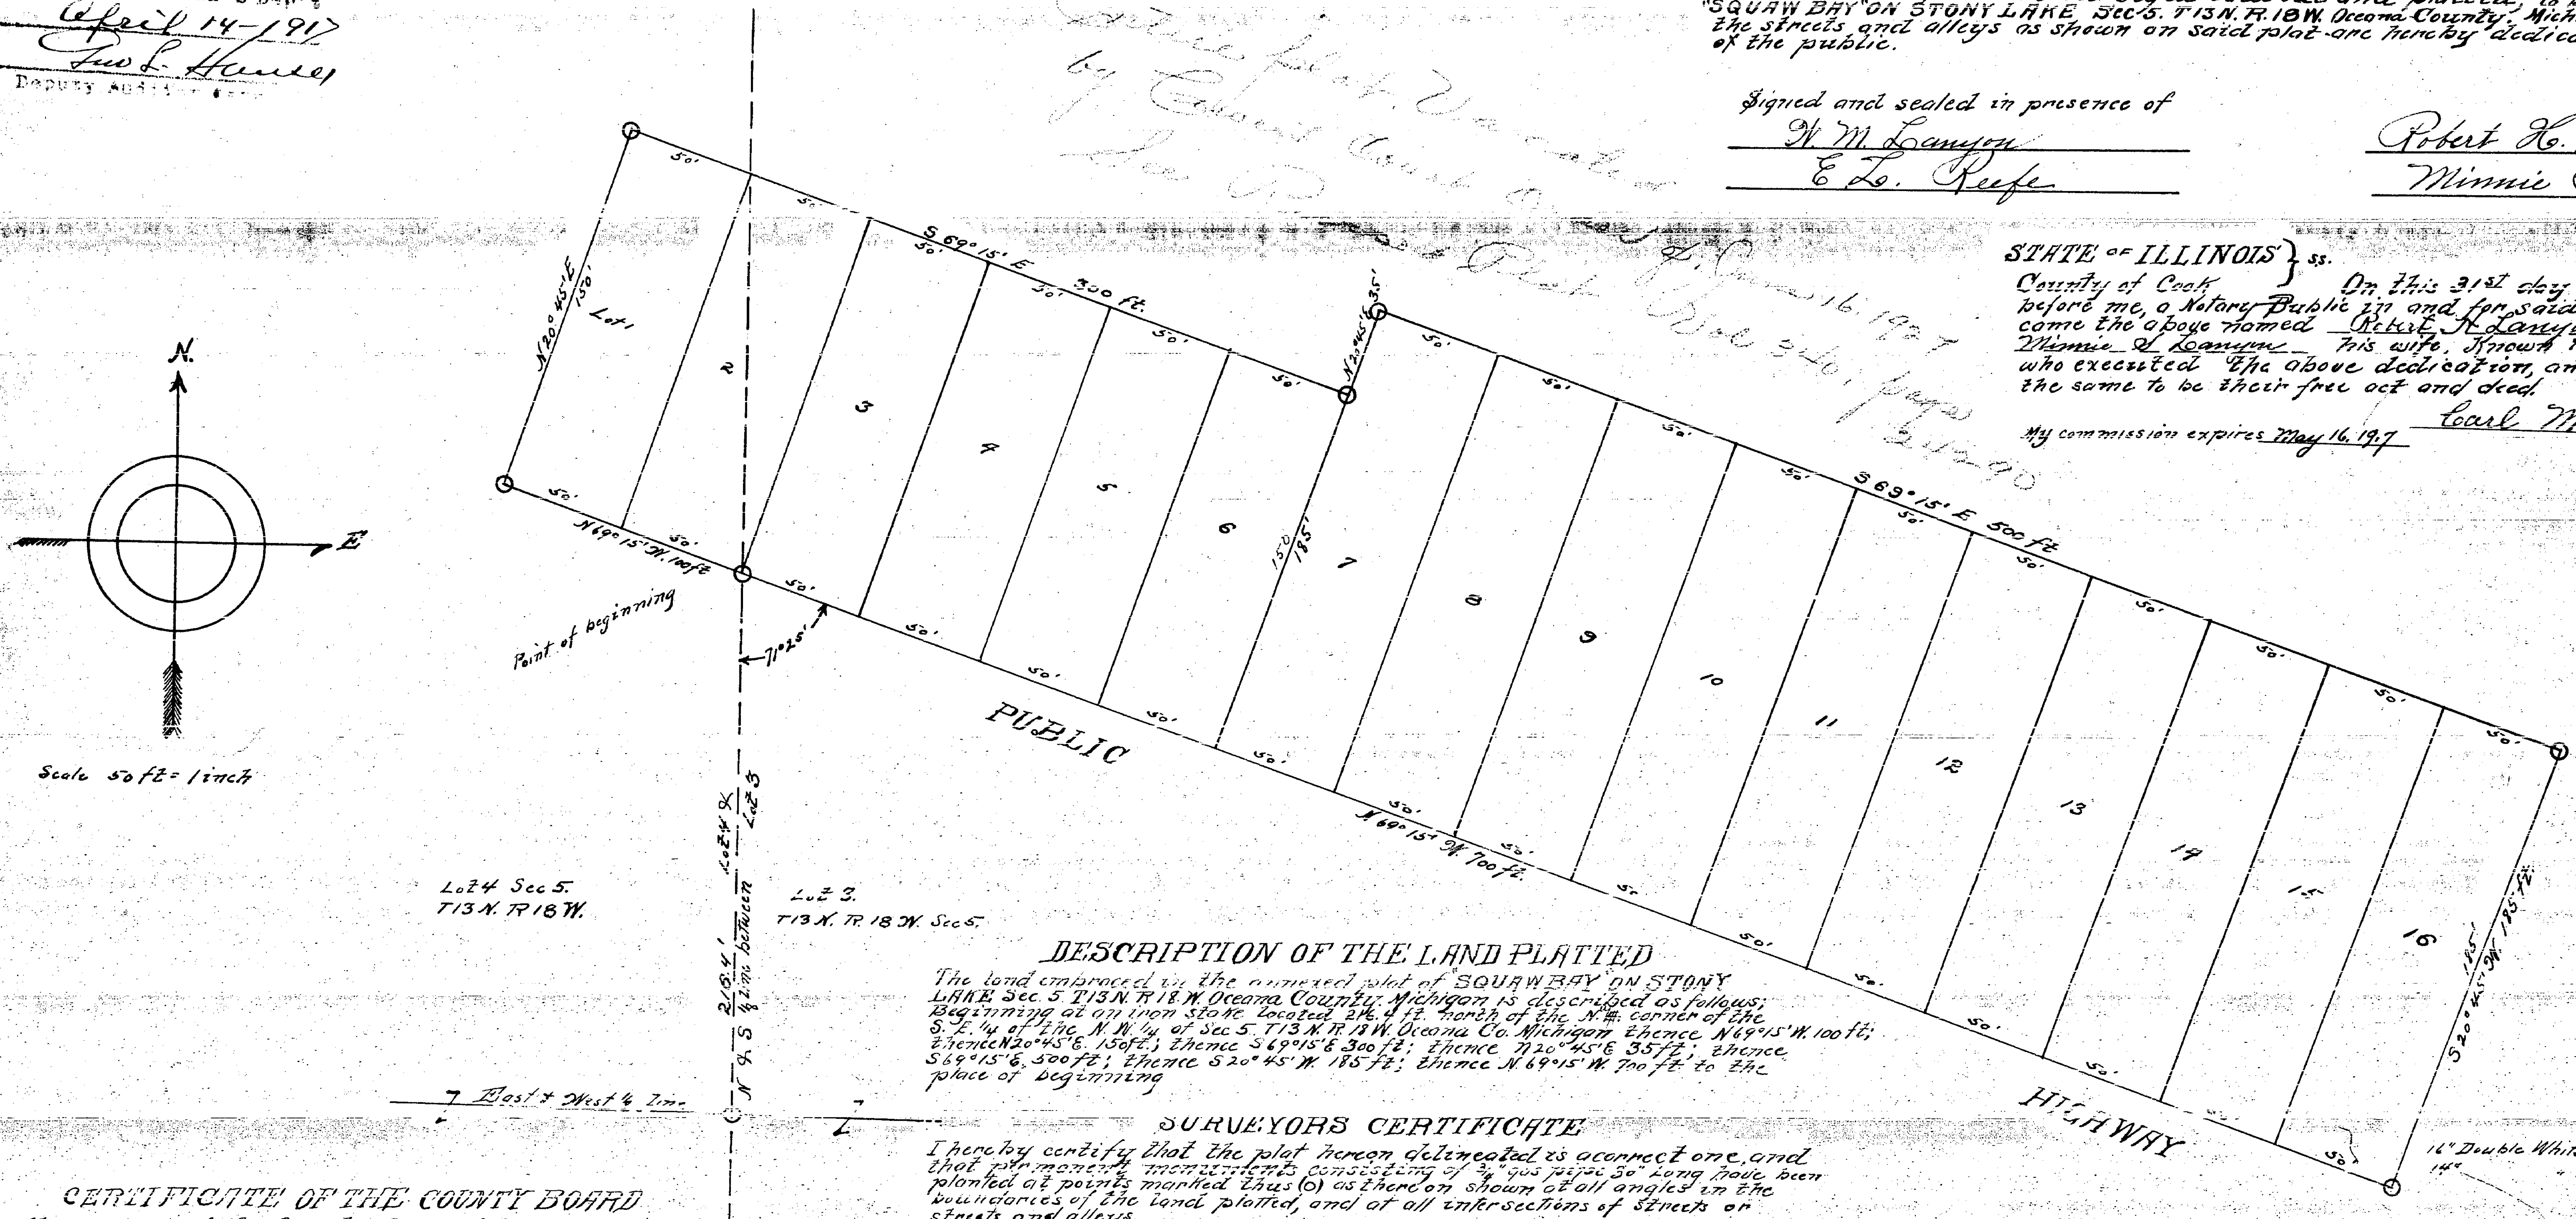

DESCRIPTION OF THE LAND PLATTED

The land embraced in the annexed plat of "SQUAW BAY" ON STONY LAKE Sec. 5 T 13 N. R 18 W. Oceana County, Michigan is described as follows; Beginning at an iron stake located 216.4 ft. north of the N.W. corner of the S. E. ¼ of the N. W. ¼ of Sec 5. T 13 N. R. 18 W. Oceana Co. Michigan thence N 69°15' W. 100 ft; thence N 20°45' E. 150 ft.; thence S 69°15' E 300 ft; thence N 20°45' E 35 ft; thence S 69°15' E. 500 ft; thence S 20°45' W. 185 ft; thence N. 69°15' W. 700 ft to the place of beginning

SURVEYORS CERTIFICATE

I hereby certify that the plat hereon delineated is a correct one, and that permanent monuments consisting of ¾" gas pipe 30" long have been planted at points marked thus (o) as thereon shown at all angles in the boundaries of the land platted, and at all intersections of streets or streets and alleys.

H. C. Salisbury Surveyor

CERTIFICATE OF THE COUNTY BOARD

At a meeting of the County Board of Oceana County held Jan. 11th 1917, the annexed plat was examined and approved.

Frank E. Wetmore Probate Judge
J. E. Smith County Treasurer
Arthur J Aldrich County Clerk

TREASURERS CERTIFICATE

Office of County Treasurer
Oceana County, Hart Mich Jan 11. 17

I hereby certify that there are no tax liens or titles held by the State on the lands described below, and that there are no tax liens or titles held by individuals on said lands, for the five years preceeding the 11th day of Jan. 1917 and that the taxes for the said period of five years are all paid, as shown by the records of this office.

Description
Lots 3 and 4. Sec 5. T 13 N. R 18 W.

J. E. Smith
County Treasurer.

CERTIFICATE OF TOWNSHIP BOARD.

We the undersigned members of the Township Board of Benona Township at a meeting held March 7/1917 approved the annexed plat.

G. W. Till Supervisor
E. O. Graham Clerk
J. F. Hendrickson Justice
Oscar R. Morse Justice

NOTE. Description changed to read NW corner instead of NE corner 8/30/22 See Reg. Deeds Letter # 25300-1922

Revised & corrected Plat
See vol 349 Page 94290

11782