

Wood Street

1129


**FLEMING'S SUBDYN**  
**OF THE STY 66 FT. OF LOT 11 DANIEL SCOTTEN'S SUB.**  
**OF LOTS 71, 72, 73, 74. J.B. CAMPBELL & CO. 563**

**CITY OF DETROIT.**  
**MAYNE CO. MICHIGAN**

**AUG. 1898.**

*Mason I. Brown*  
*Civil Engineer & Surveyor*  
*821-2-3 Chamber of Commerce.*  
*Detroit Mich*

Scale 40 feet to an Inch.

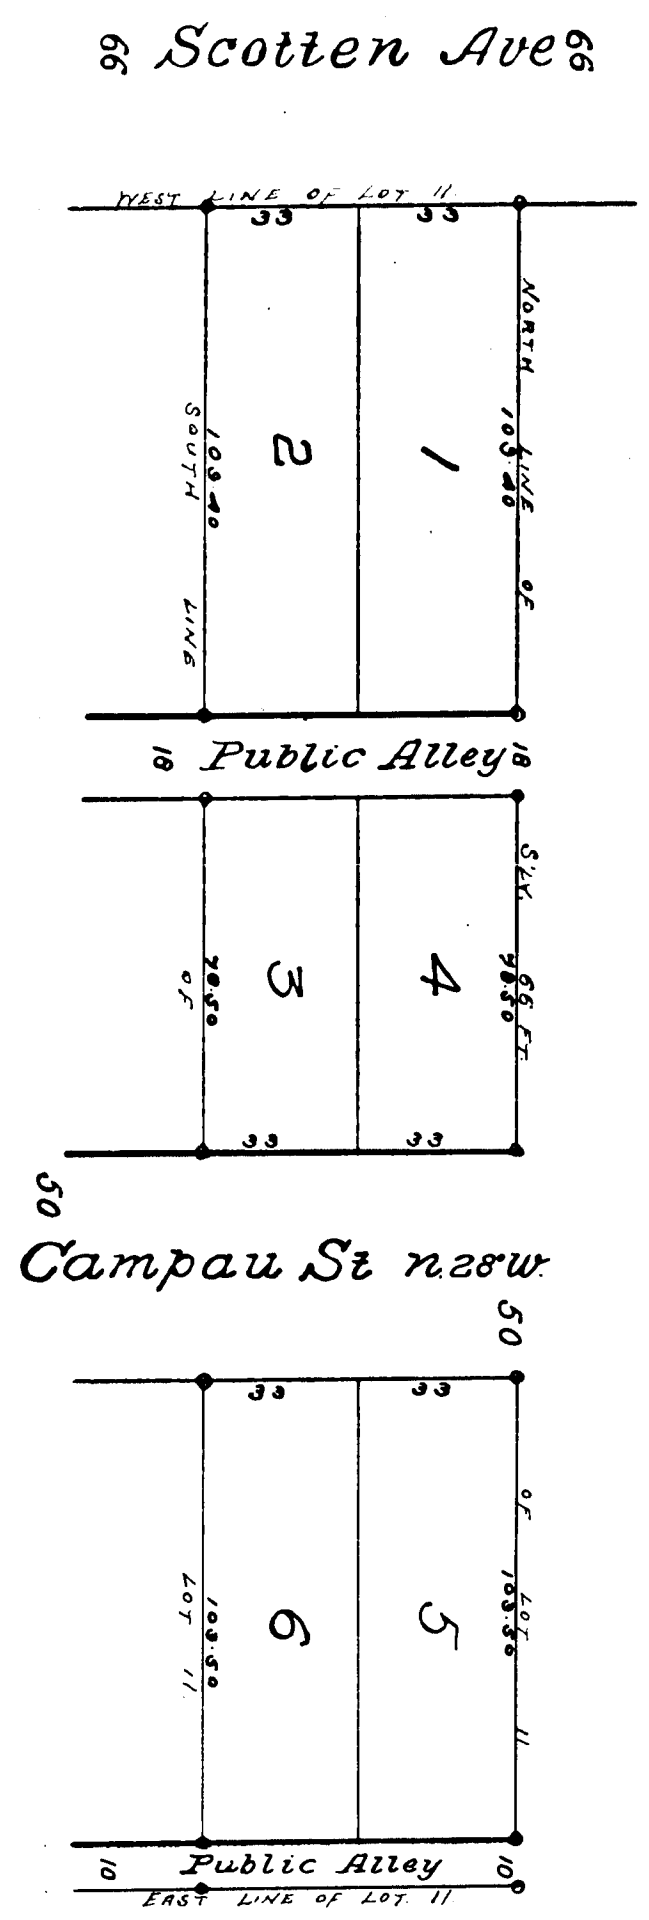

I hereby certify that the above Plat is correct, and that Monuments consisting of Oak Stakes 1 1/2 inches square and 15 inches long have been placed in the ground at all angles in the boundaries, and at the intersection of all Streets or Streets and Alleys, as shown on plat by O. Daniel, August 1898. 1898.  
*Mason I. Brown*  
Engineer and Surveyor.

FOR THESE PRESENTS, that *Me*  
*Patrick Fleming and*  
*Mary Ann Fleming his wife*  
do hereby certify that the above Plat is correct, and that Monuments consisting of Oak Stakes 1 1/2 inches square and 15 inches long have been placed in the ground at all angles in the boundaries, and at the intersection of all Streets or Streets and Alleys, as shown on plat by O. Daniel, August 1898. 1898.  
*Mary Ann Fleming*  
Witness my hand and seal of office this 1st day of August 1898.  
*Mary Ann Fleming*  
Mayor of the City of Detroit.

Examined and signed.  
August 20, 1898  
*John C. McQuinn*  
Mayor of the City of Detroit.

By *John C. McQuinn*  
Mayor of the City of Detroit.

*Mason I. Brown*  
Engineer and Surveyor.

STATE OF MICHIGAN  
COUNTY OF *Wayne*  
On this, the 24th day of *August* 1898, before me, a Notary Public in and for said county, personally appeared the above named *Patrick Fleming and*  
*Mary Ann Fleming his wife*  
known to me to be the same persons who executed the above plat, and who acknowledged the same to be their free act and deed.

*Charles W. McQuinn*  
Notary Public.

December 8, 1898  
Page 32

RECEIVED AND FILED  
IN AUDITOR GENERAL'S OFFICE.  
January 9, 1899  
*John C. McQuinn*  
Auditor General.


**FLEMING'S SUBDIV**  
**OF THE SIX 66 FT. OF LOT 11 DANIEL SCOTTENS SUB.**  
**OF LOTS 71, 72, 73, 74. J.B. CAMPBELL & P.C. 563**

**WAYNE CO. MICHIGAN**

**AUG. 1898.**

*Mason T. Brown,*  
*Civil Engineer & Surveyor,*  
*221 & 23 Chamber of Commerce,*  
*Detroit, Mich.*

Scale 40 feet to an Inch.

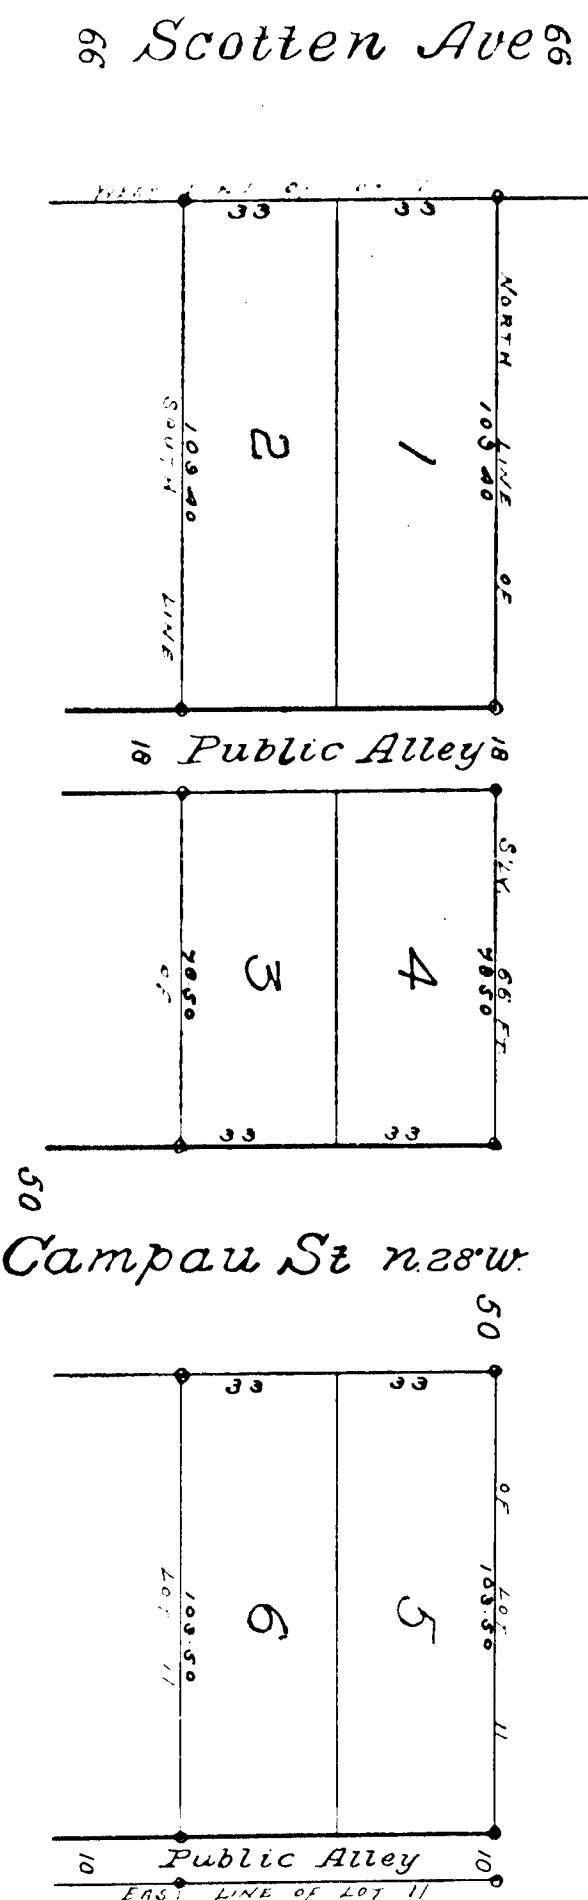

I hereby certify that the foregoing Plat is correct, and that the same  
 consisting of six lots, is a valid conveyance and 15 inches long have  
 been placed in the public records, and at the  
 intersection of all the lines of the said plat is placed by O.  
 Mason T. Brown August 1898.

*Mason T. Brown*  
 Engineer and Surveyor.

STATE OF MICHIGAN, ss.  
 County of Wayne, ss.  
 I, the undersigned, Clerk of the Court, do hereby certify that the foregoing Plat is correct, and that the same  
 consisting of six lots, is a valid conveyance and 15 inches long have  
 been placed in the public records, and at the  
 intersection of all the lines of the said plat is placed by O.  
 Mason T. Brown August 1898.

*Subscribed and sworn to before me this 11th day of August 1898.*  
*Clary Ann Fleming*  
*Mary Ann Fleming*

*Mary T. Brown*

*Examined and signed,*  
*August 20, 1898*  
*John H. McCreary*  
*Notary Public*

*Wayne Co. Michigan*  
*August 20, 1898*  
*John H. McCreary*  
*Notary Public*

*Mason T. Brown*

STATE OF MICHIGAN, ss.  
 County of Wayne, ss.  
 I, the undersigned, Clerk of the Court, do hereby certify that the foregoing Plat is correct, and that the same  
 consisting of six lots, is a valid conveyance and 15 inches long have  
 been placed in the public records, and at the  
 intersection of all the lines of the said plat is placed by O.  
 Mason T. Brown August 1898.

*Received*  
*August 32*

*John H. McCreary*

*Received and filed,*  
*August 9, 1898*  
*John H. McCreary*  
*Notary Public*