




PLAT OF THE
LAKE SIDE RESORT
Being a part of Island No. 5
Section 10th 3rd 19 and 11
LES. CHENNAUX ISLANDS

Arch

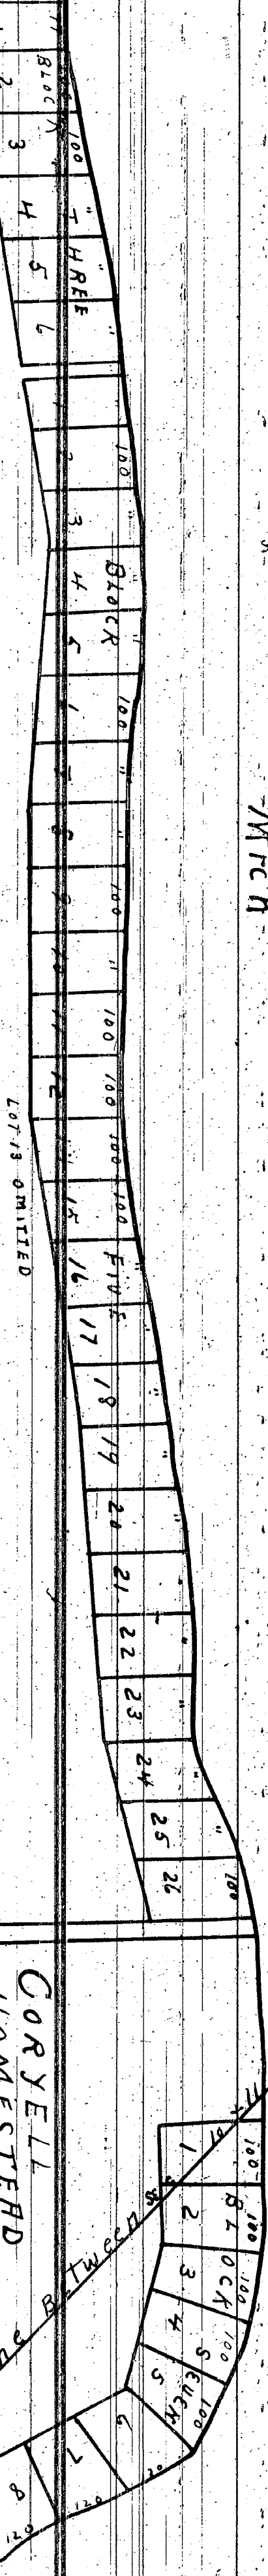

RESERVE

CORRELL
HOMESTEAD

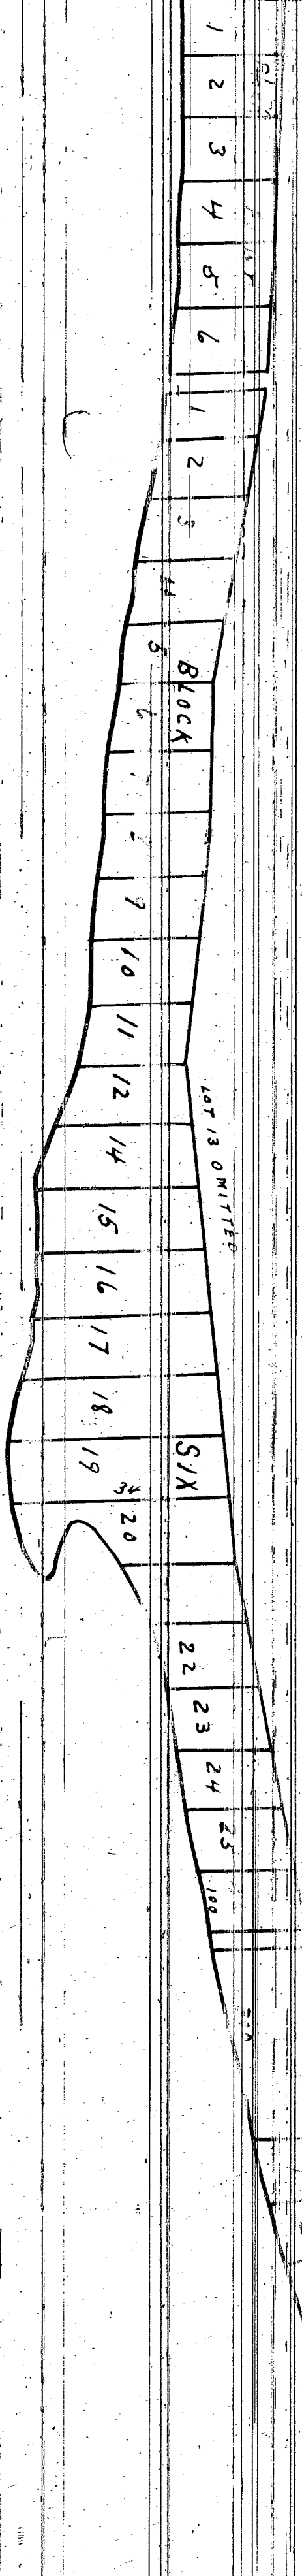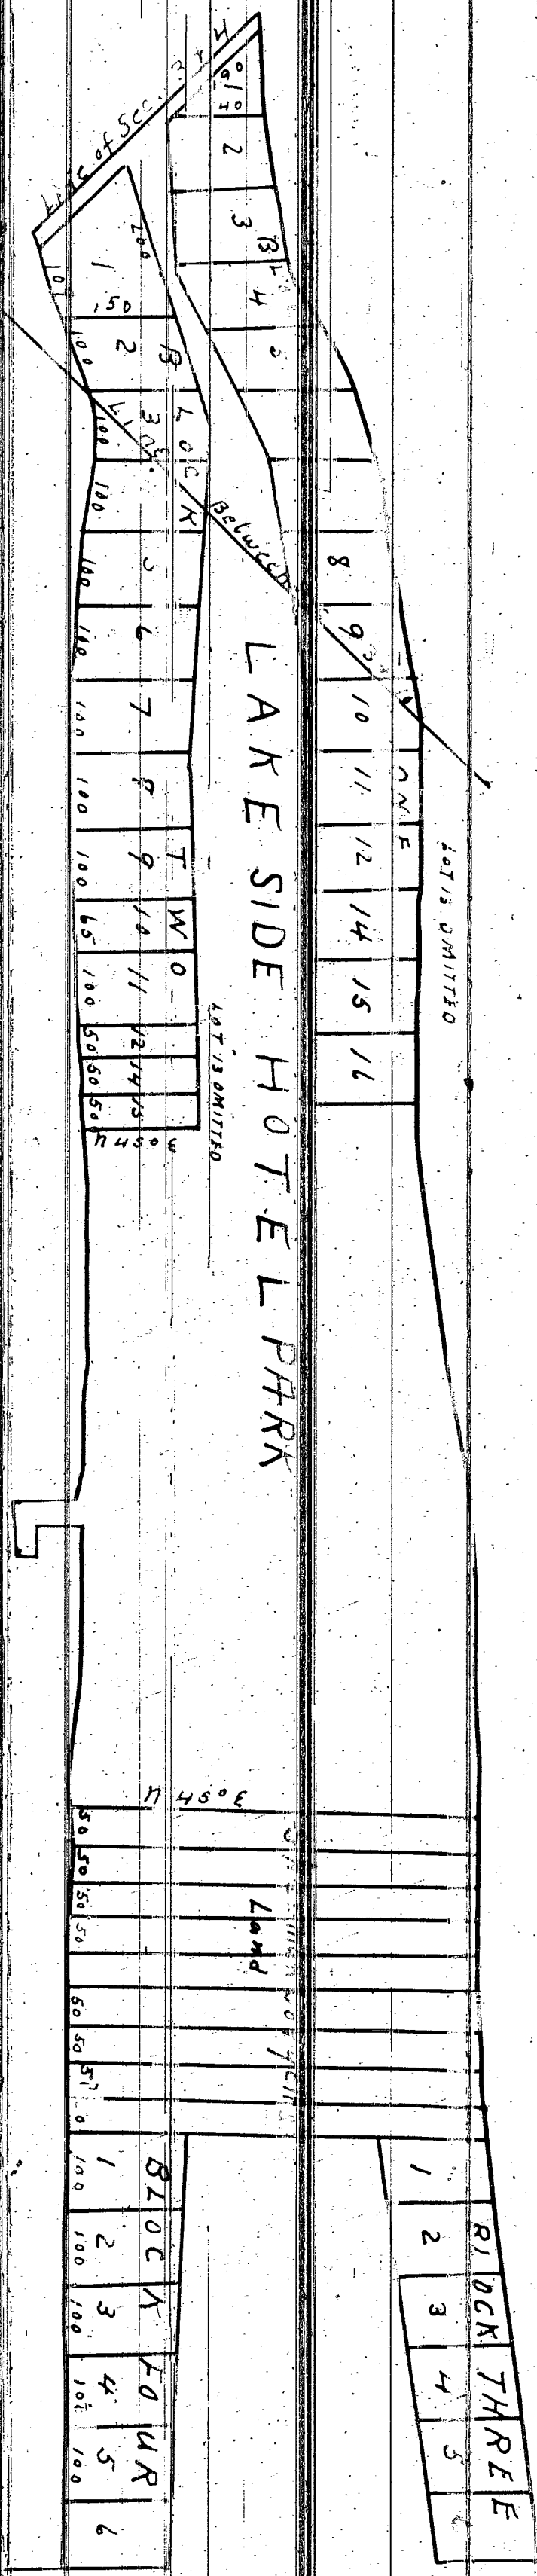

Register of Deeds Office
Madison County
This plat is not recorded in this office
and has no dedication and certification

Dated this 15th day of June 1911
John B. McWilliams
Recorder and Comptroller