
Plat of a Portion of Mission house Park
On the Island of Mackinaw

Register office }
Mackinaw County } ss Received for record the 16th day of
September A.D. 1887 at 8 oclock P.M.
A. J. Gennell
Register

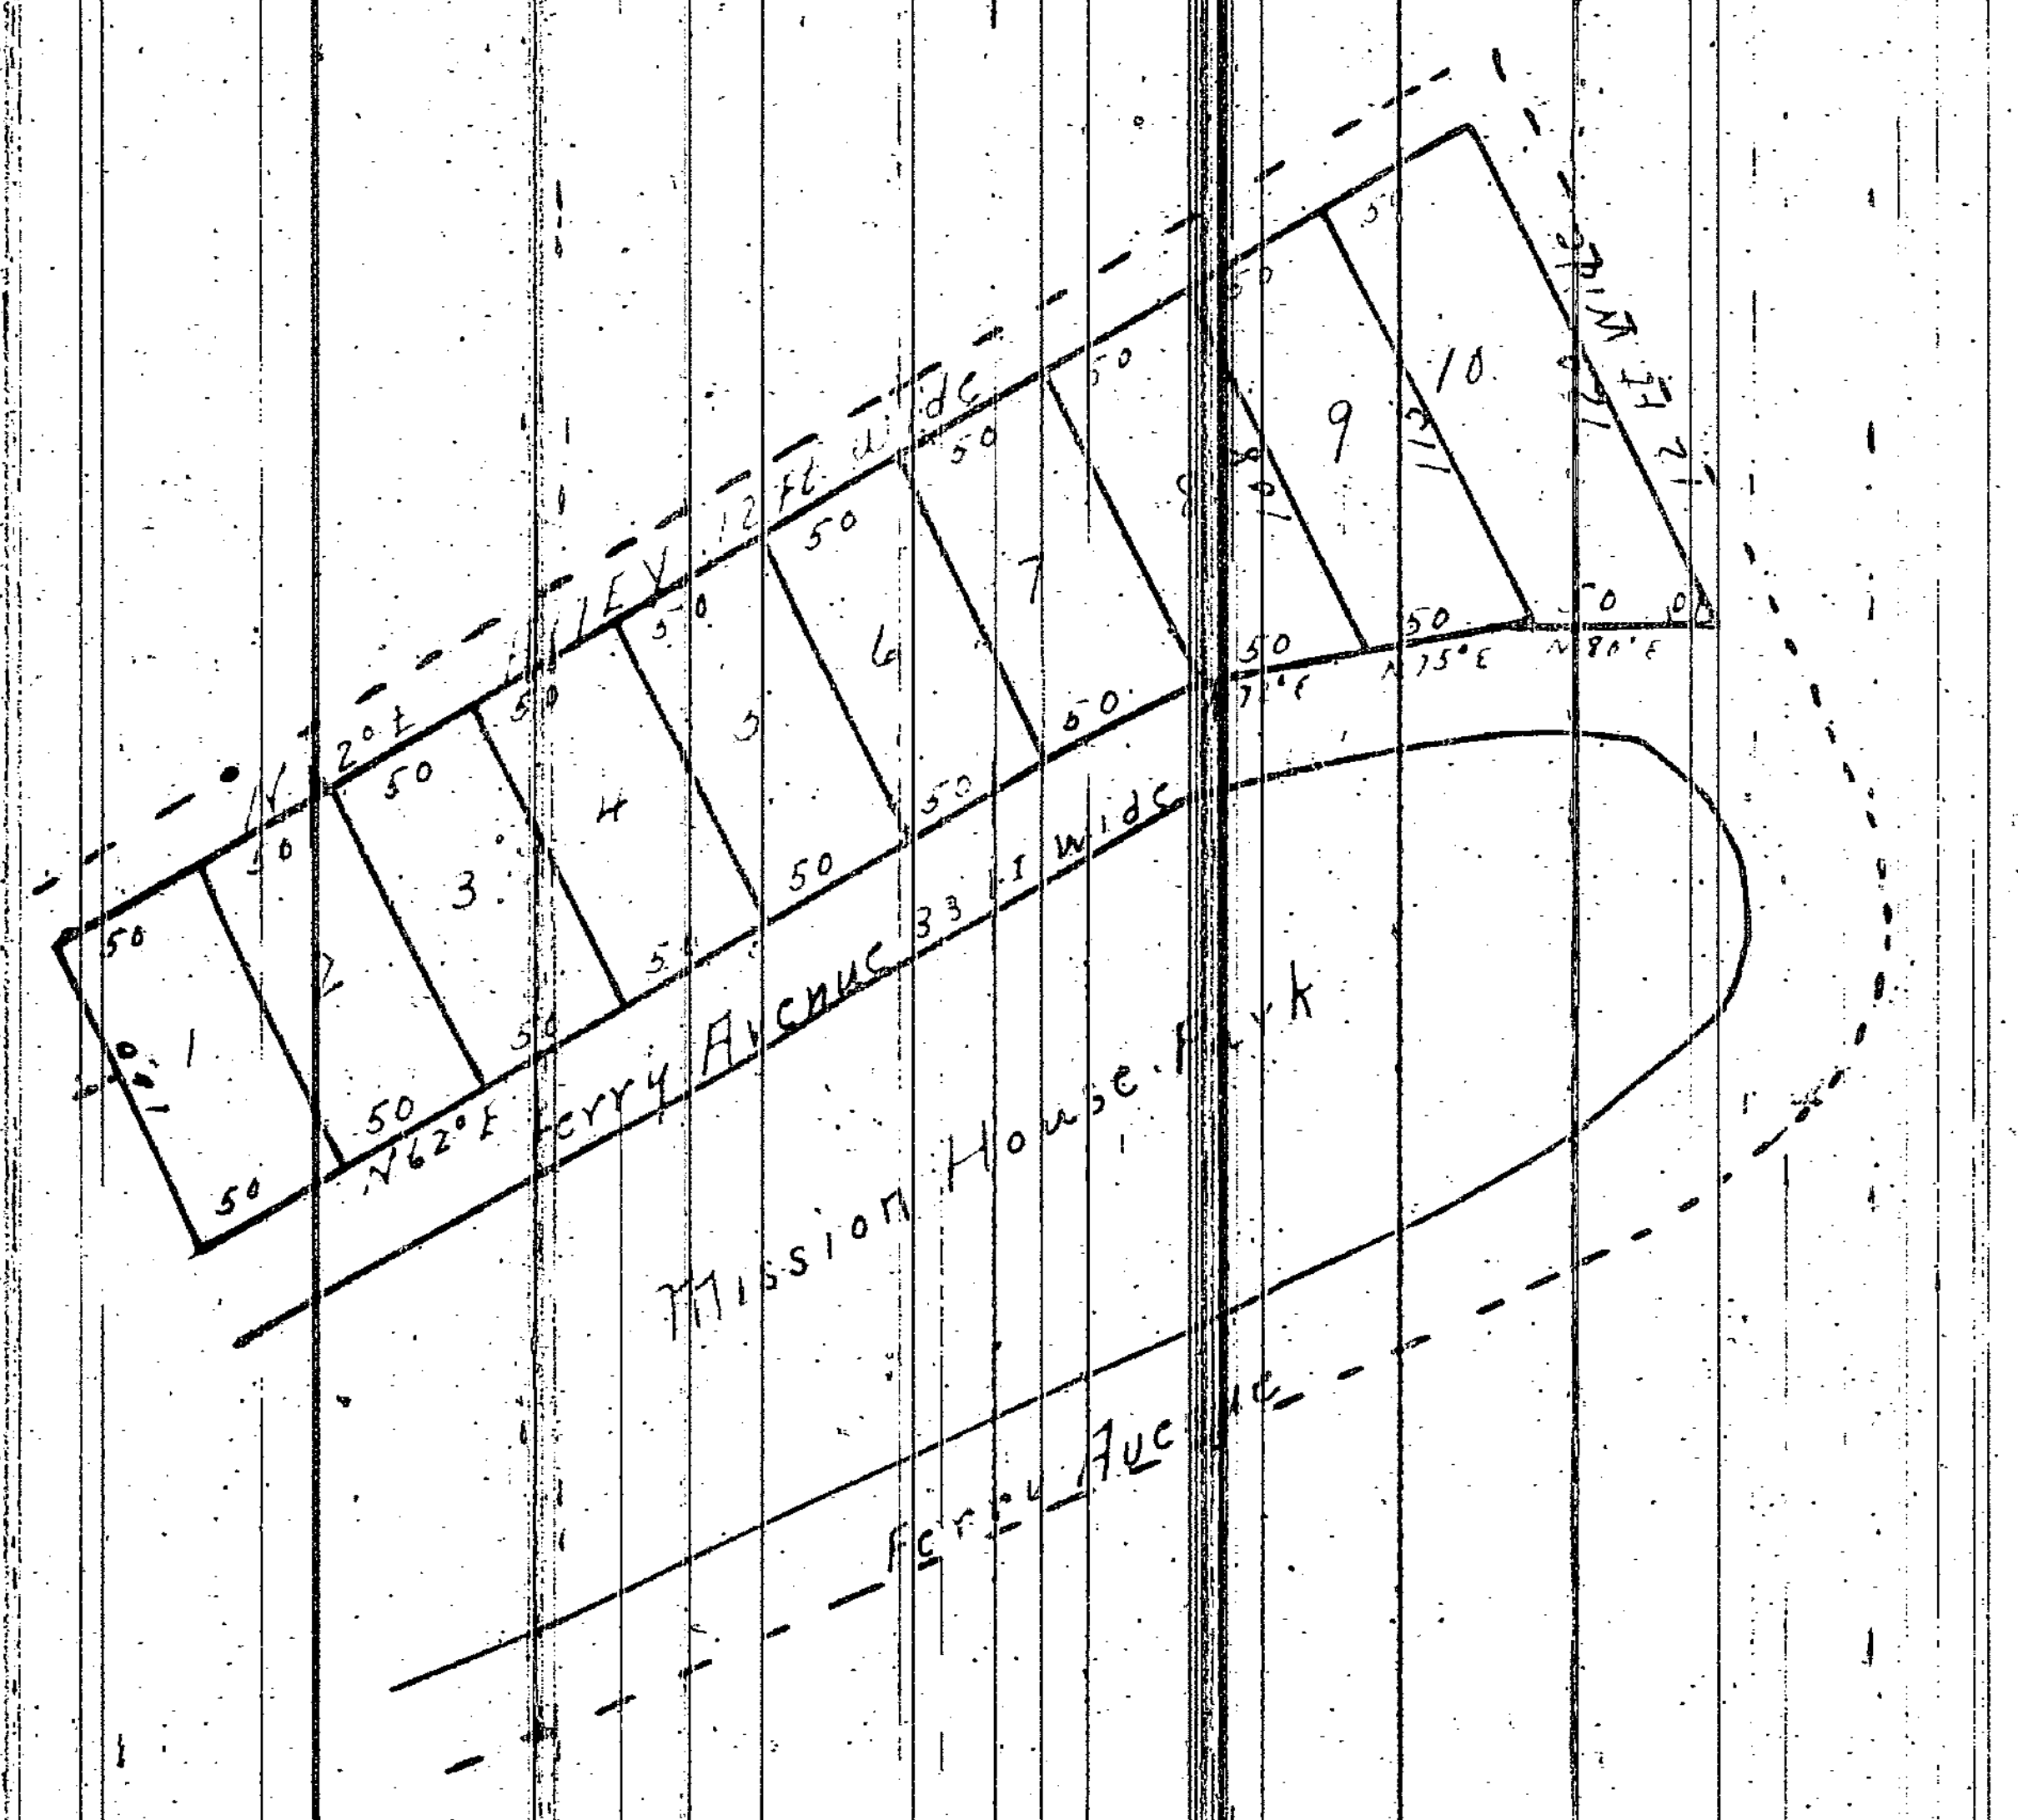

State of Michigan }
County of Mackinac } ss
Be it remembered that on this first day of October 1875 before me the subscriber a Notary Public in and for said county and state personally appeared Edward Franks the owner and proprietor of the property herein above described and platted & Mary E Franks his wife personally known to me to be the person who executed the above instrument of dedication and severally acknowledged that they had executed the same freely and for the purposes therein expressed and the said Mary E Franks upon a private examination by me separate and apart from her said husband and having been by me first acquainted with the contents of said instrument acknowledged that she executed the same freely and without fear or compulsion from her said husband or any one else

A. C. Lefft.
Notary Public
for County of Alpena
Mich

Know all men by these presents that we the undersigned for ourselves our heirs, Executors and administrators do hereby subdivide and plat the property hereinbefore described as hereinbefore displayed and do also hereby dedicate the alley, avenue and park thereon appearing under the name stated hereon to the sole and only use and benefit of the owners and occupants of portions of the mission house Park lots only and the Guests of any hotel that may be entertained thereon for the purposes herein expressed to wit: of an Avenue alley & Park expressly reserving however to ourselves our heirs Executors administrators the reversion of the fee of said Avenue, Alley and park whenever the same shall cease to be used for the purposes hereinbefore expressed
In testimony whereof we have hereunto set our hands and seal the first day of October A.D. 1875

E. A. Franks L.S.
Mary E Franks L.S.

In presence of
A. C. Lefft.
John Chappman

Know all men by these presents that I Alanson Sheley of Detroit in the county of Wayne and state of Michigan for myself my heirs and executors and administrators do hereby dedicate the Avenue and Park shown on the within plat under the name stated thereon to the sole and only use and benefit of the owners & occupants of portions of the Mission house Park Property on the Island of Mackinac and the Guests of any Hotel that may be maintained thereon for the purposes of an Avenue & Park In Testimony whereof I have hereunto set my hand and seal at the Island of Mackinaw the 16th day of September 1887

In presence of
Ed E Kane
— Lachance }

A Sheley (Seal)

In testimony whereof I have hereunto set my hand and seal at Mackinac Island Michigan the 16th day of September 1887 for the purposes of confirming reexecuting the above dedication except so far as the alley shown on said plat is concerned

In presence of
Ed E. Kane
S.S Franks

Mary E Franks

Acknowledgement
On this 16th day of September 1887 before me the subscriber a Notary Public in and for said County & state personally appeared Edward E Franks the owner of the property shown by the within plat described in the within filed notes & Alanson Sheley of Detroit to me personally known to be the persons who executed the within foregoing instrument of dedication & acknowledge that — had executed the same freely & for the purposes therein set forth

Benoni Lachance Notary Public
Mackinac County Michigan

I hereby certify that this plat is a correct copy of the plat now on record in the Register of Deeds office being made under the supervision of the Auditor General by tracing the plat on record and affixing thereto a carefully compared copy of the dedication and certificates

Dated this 15th day of June 1911
John B La Fountain
Clerk Aud Gen Dept

ClibPDF - www.fastio.com