

SAULTS^{TE}MARIE

D FARRAND HENRY, C.E.

100

To all inclusive in business
Know all men by these presents That we John B Watson and Mary Watson his wife and William
of the County of Everett this wife as proprietors have caused this and embraced in the annexed plat to be
surveyed laid out and platted to contain a certain lot or lots of land lying between
streets and alleys as shown said plat are hereby dedicated to the use of the public
Signed and sealed in presence of

J B W
M W
W

State of Michigan)
County of Macquigg) ss On this 1st day of February AD. 1886 before me, Notary Public
I have appeared John Wilson and Mary Wilson his wife to me known to be the persons
who executed the above declaration and acknowledged it.
U. S. No 9 2-1886

State of Michigan) S.S. on this 29th day of February A.D. 1888, before me a Notary Public in and
County of Emmet)
for said County came the above mentioned William M. Everett and Francis M. Everett his wife, both known to be the persons who executed
the foregoing instrument, and acknowledged the same to be their act and deed.
Notary Public Marquette County
William M. Everett
Francis M. Everett

There is a certainty that the plat herein delineated is a correct and that the permanent monuments consist of iron rods, which square and is measuring with the nearest to the stake driven on the north side have been planted thereon to mark the corners of the plat and in respect to the streets of the town and alleys thus as there on shown at all angles in the boundaries of the land platted and at

I H. B. 19 1890

Office of Military General
Lansing Michigan
Examined and approved March 30, 1898
M. R. Pratt
Surveyor

Office of Register of Deeds
Chippewa County, Michigan
AD 888 of 3 o'clock PM plat of which this is
6th day of June
Received for record this 20th day of June 1908
Received for record in Book 36 page 20
Deputy Auditor General
State of Michigan

The duplicate of the original being retained in the original
 State of Michigan } ss. We James I. Moore, Clerk of the Court,
 County of Chippewagon } do hereby certify that the foregoing is a true and correct
 copy of the original of the same as the same appears from the original
 Register of Deeds
 J. I. Moore, Clerk
 J. I. Moore, Clerk

James J. Moore Deputy Register & Deeds
J H Brown Surveyor

to fit the uncovered plot in advance


whereby certifying that the same resolution was adopted
by the Common Council of the City of South St. Marys
August 27th 1888
E. J. Perry

Recorder

I hereby certify that this is a correct copy of the book now on record.

Auditor General by tracing the flat on record and affixing thereon
the requisite of twelve office regular stamps ensure no submission of
Auditor General by tracing the flat on record and affixing thereon
carefully compared copy of the dedication and certificate

Dated this 13th day of June 1911
 J. B. La Fontaine
 Clerk and Gen. Rep.

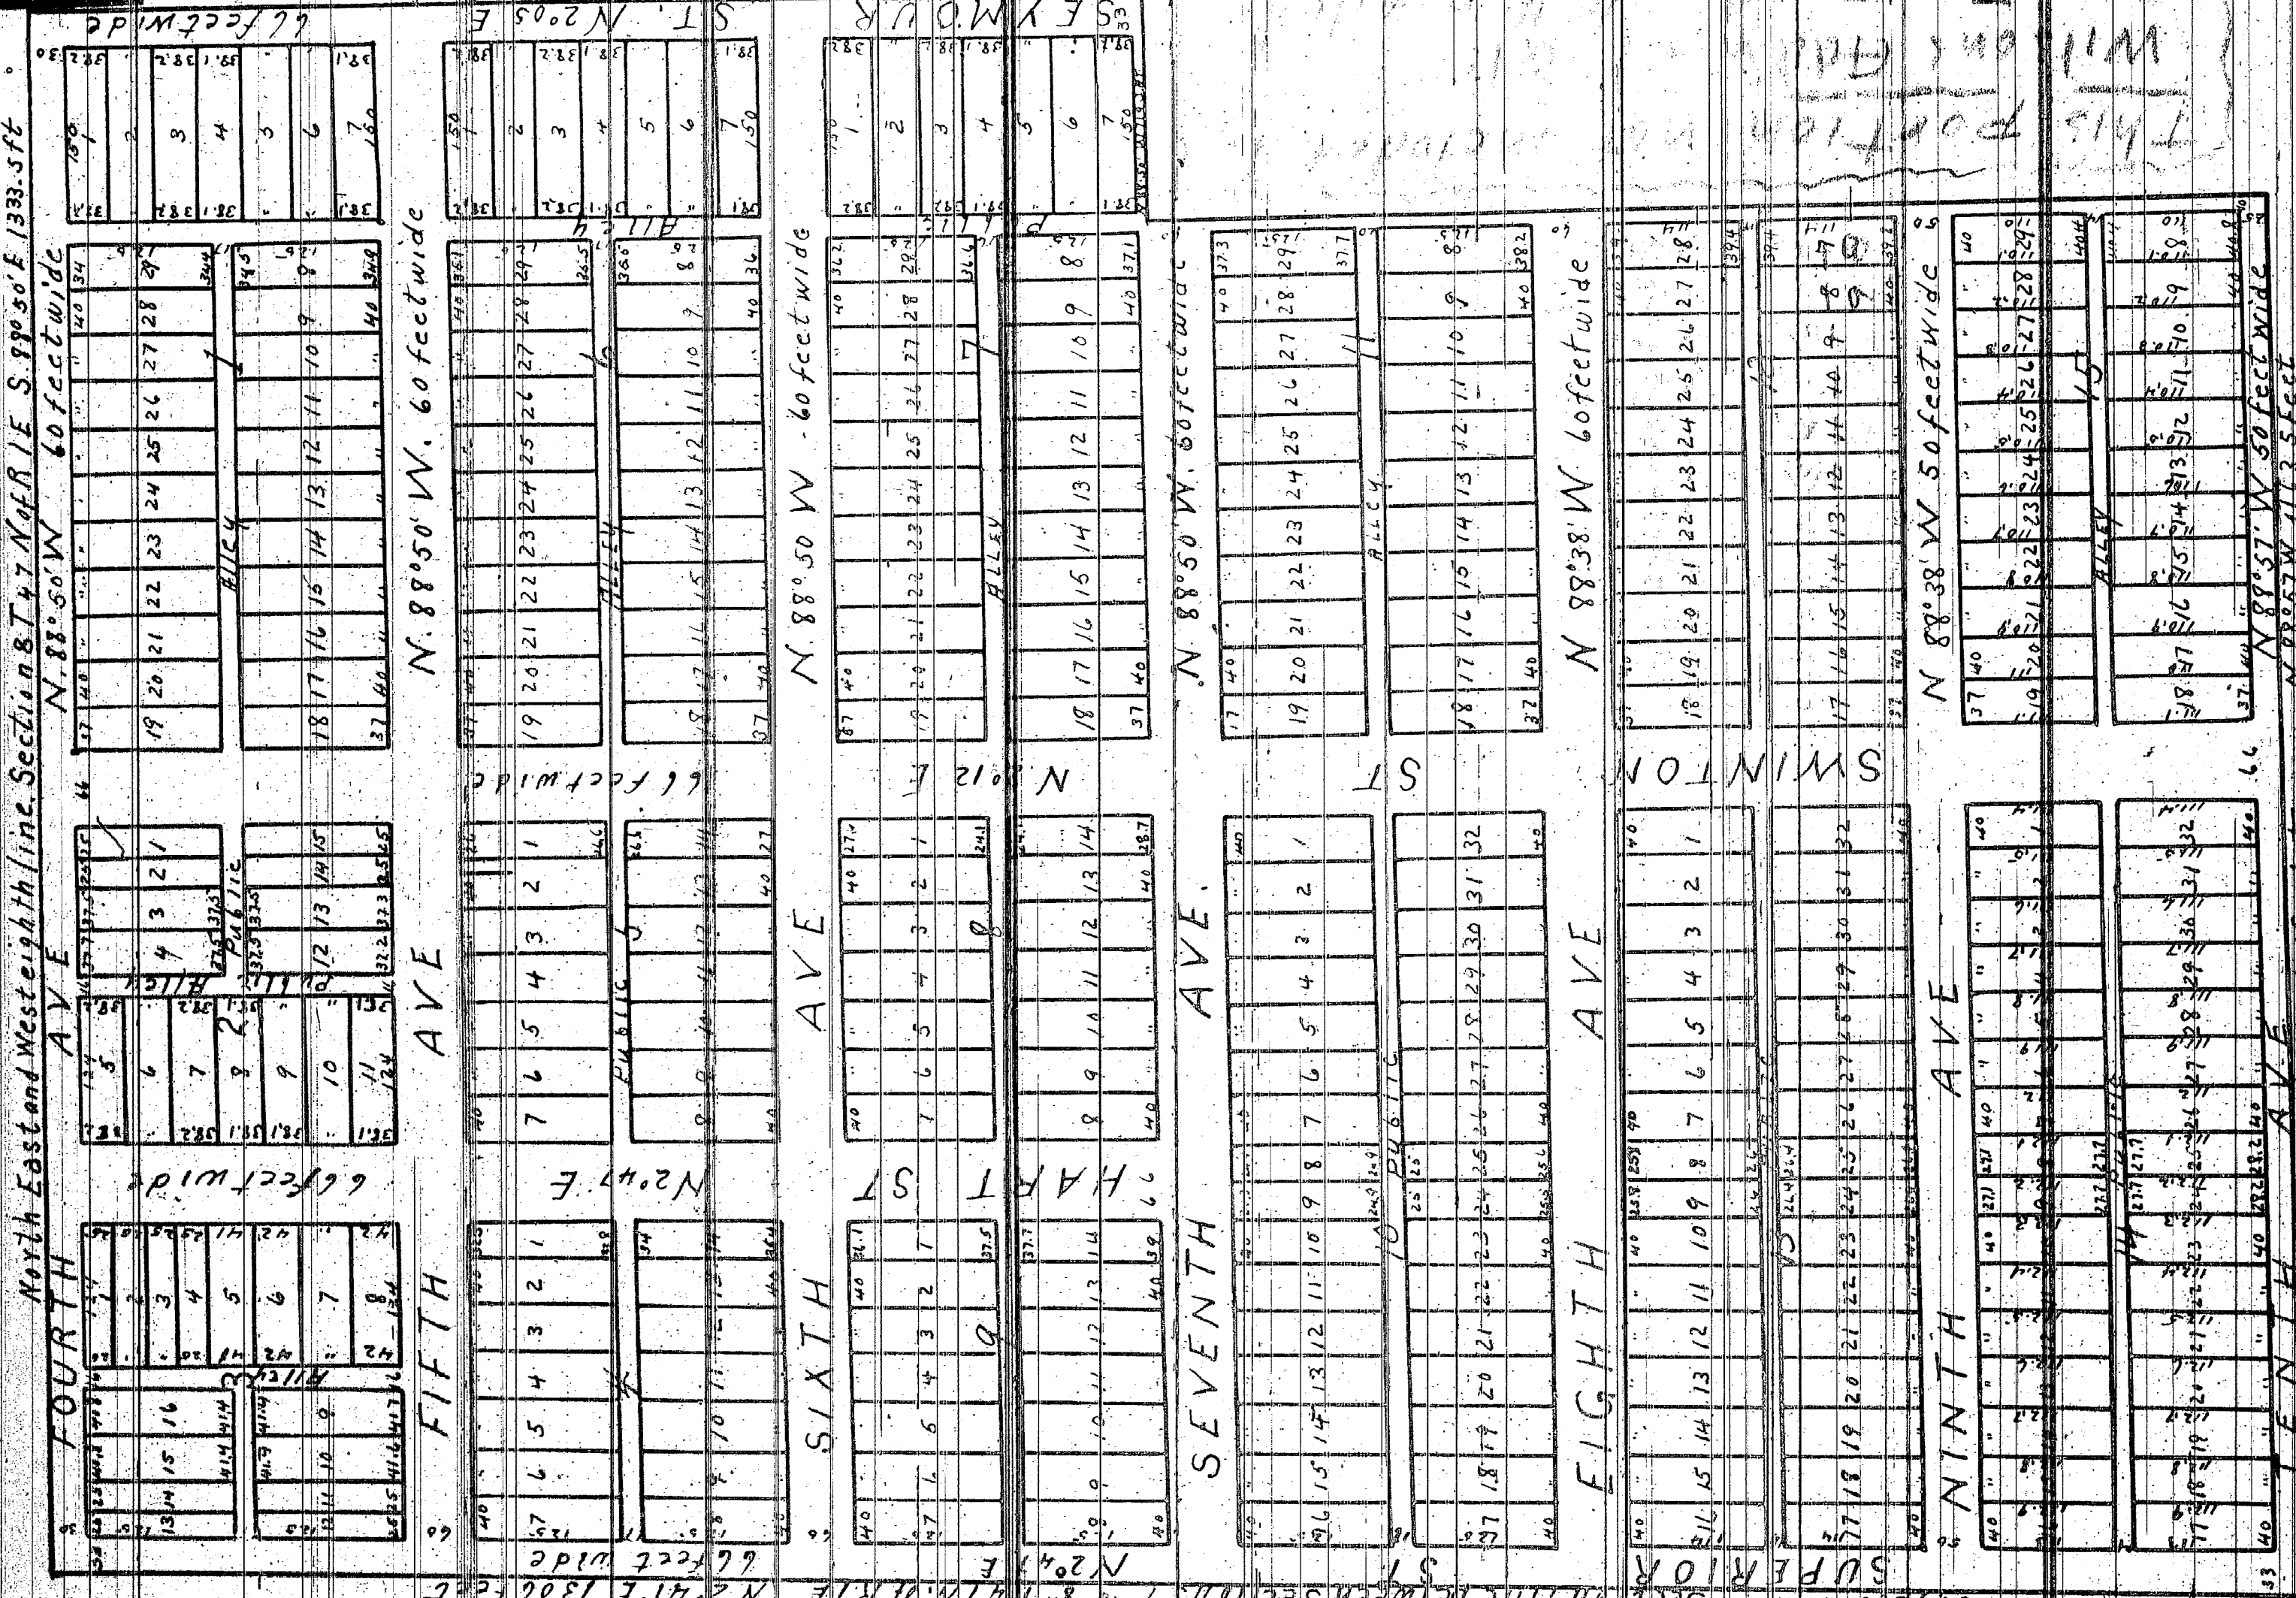



City of Sault Ste. Marie, Michigan

325 COURT STREET
SAULT STE. MARIE, MICHIGAN 49783

Phone: 906/635-5261
Fax: 906/635-5606

Audrey LeLievre
City Clerk

July 28, 1993

State of Michigan
Department of Treasury
Bureau of Local Government Services
Treasury Building
Lansing, MI 48922

ATTN: Laura Fitzpatrick, Deputy Treasurer

Enclosed you will find certified copies of resolutions adopted by the City Commission of Sault Ste. Marie showing recordation with the Register of Deeds for Chippewa County along with a sketch of the area affected for the following street and alley vacations:

East/West Alley, Block 10, A.B. [redacted] 2nd Add. 15163

East/West Alley, Block 1, Blank's 2nd Add. 15131

Ninth Ave. East between August St. and Young St. and 15209
North/South Alley in Block 5, Replat of Cody's Subd.

Portion of East/West Alley, Block 8, Marilyn & Stuart's Add. 15212

W. 6th St. between 26th and 27th, Stowell's Add. 15143

East/West Alley, Block 5, Stowell's Add. 15143

East/West Alley, Block 15, Wilson's Add. 11798

Benson St. and East/West Alley in Cadillac 800 Lumber Co. 24059

Sincerely,

Lori J. Clarke

LORI J. CLARKE
Acting City Clerk

RESOLUTION

WHEREAS, this the time and place of the meeting of the City Commission of the City of Sault Ste. Marie, Michigan set for considering and taking action upon the vacation of the East/West Alley, Block 15, Wilson's Addition with DEEDS retention of utility easements to the City of Sault Ste. Marie, Michigan.

WHEREAS, the Planning & Development Commission at their meeting held May 27, 1993 considered the petition of Bruce and Sherri Buckley in reference to the vacation of said alley and it is their recommendation that the alley be vacated with retention of utility easements; and

WHEREAS, the City Commission has heard said petition and recommendation in reference to the vacation of the alley and it is their opinion that the alley be vacated as a necessary public improvement.

THEREFORE BE IT RESOLVED, that the following described alley be vacated with retention of utility easements.

East/West Alley, Block 15, Wilson's Addition to the City of Sault Ste. Marie, Michigan; and

Retention by the City of Sault Ste. Marie of easements over the designated area to public utilities operating in the City, such easement of right of way being retained and granted to construct, reconstruct, maintain, operate or remove surface, underground or overhead electrical, gas fuel, steam or water transmission or distribution systems, collection, communications supply or disposal systems, including towers, poles, wires, mains, drains, sewers, pipes, conduit, cables, fire alarm and police call boxes, traffic signals, hydrants and similar accessories in connection therewith, the right of ingress and egress thereto.

BE IT FURTHER RESOLVED, that a certified copy of this resolution be recorded in the Register of Deeds Office for the County of Chippewa, State of Michigan; and

BE IT FURTHER RESOLVED, that a certified copy of this resolution be forwarded by the City Clerk to the State of Michigan, showing recordation of said resolution along with a sketch of the area affected.

I HEREBY CERTIFY that the above is a true and exact copy of a resolution adopted by the City Commission of the City of Sault Ste. Marie, Michigan at a regular meeting held on Monday, June 21, 1993.

LORI J. CLARKE
Acting City Clerk

LIBER 607 PAGE 389

RECEIVED FOR RECORD
CHIPPewa COUNTY
STATE OF MICHIGAN

93 JUN 25 AM 9:18

