



It is to be noted that this plat is a correct copy of the plat now on record in the Register of Deeds of the State of Michigan, and that the same is being offered for sale as a whole or in parcels at the discretion and pleasure of the State of Michigan.

Filed this 13th day of June 1911

By J. J. Fountain
Clerk and in Dept.

Surveyed by Guy N. Gaulton
1880
Scale 48 ft to the inch

PLAT
of the
Subdivision of that part of
the Village of Sault Ste Marie
in the County of Chippewa, and State of
Michigan
(Being in section 5 Township North of Range one East)

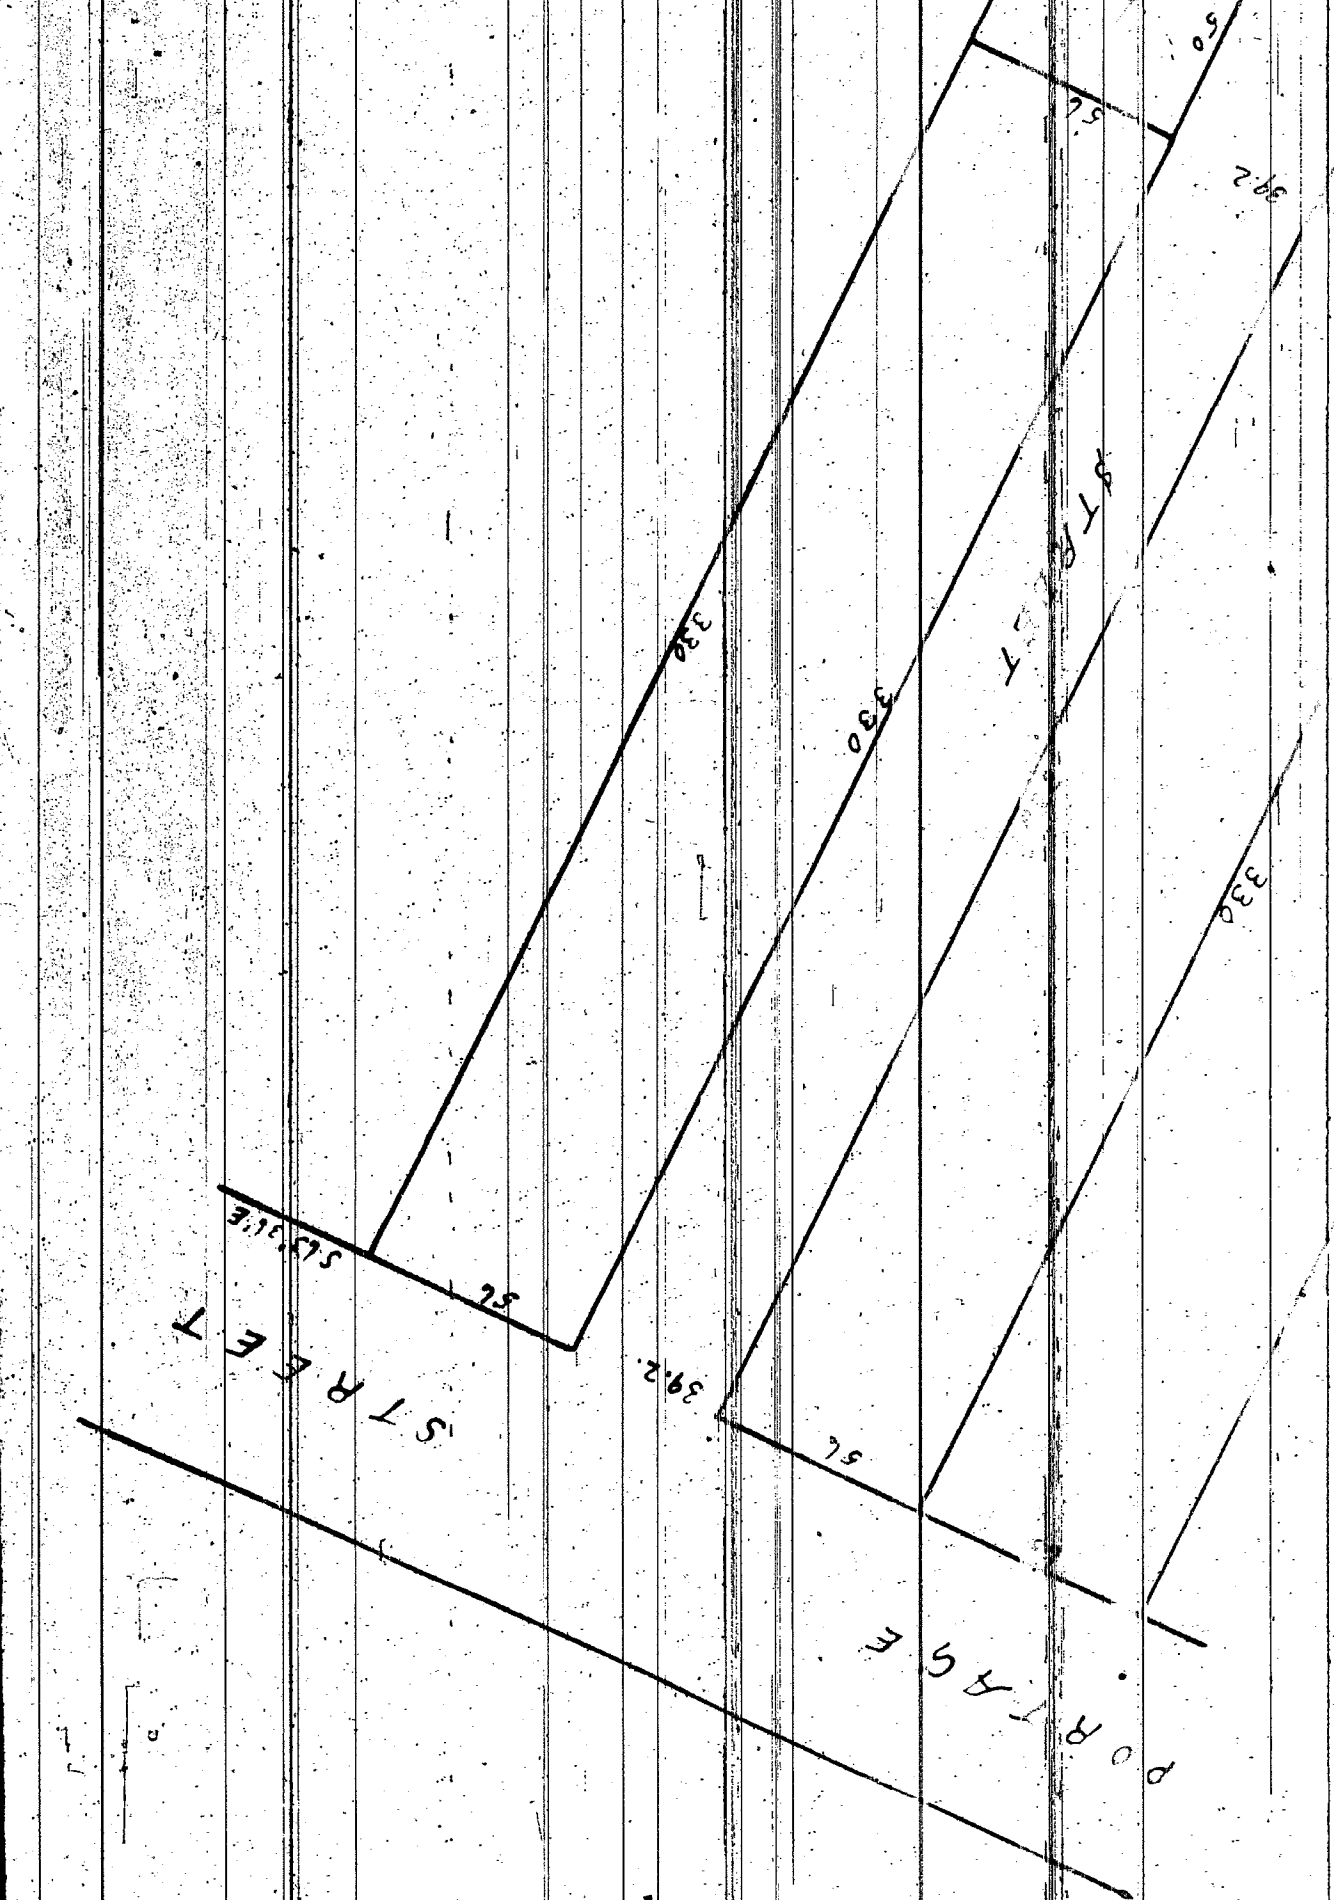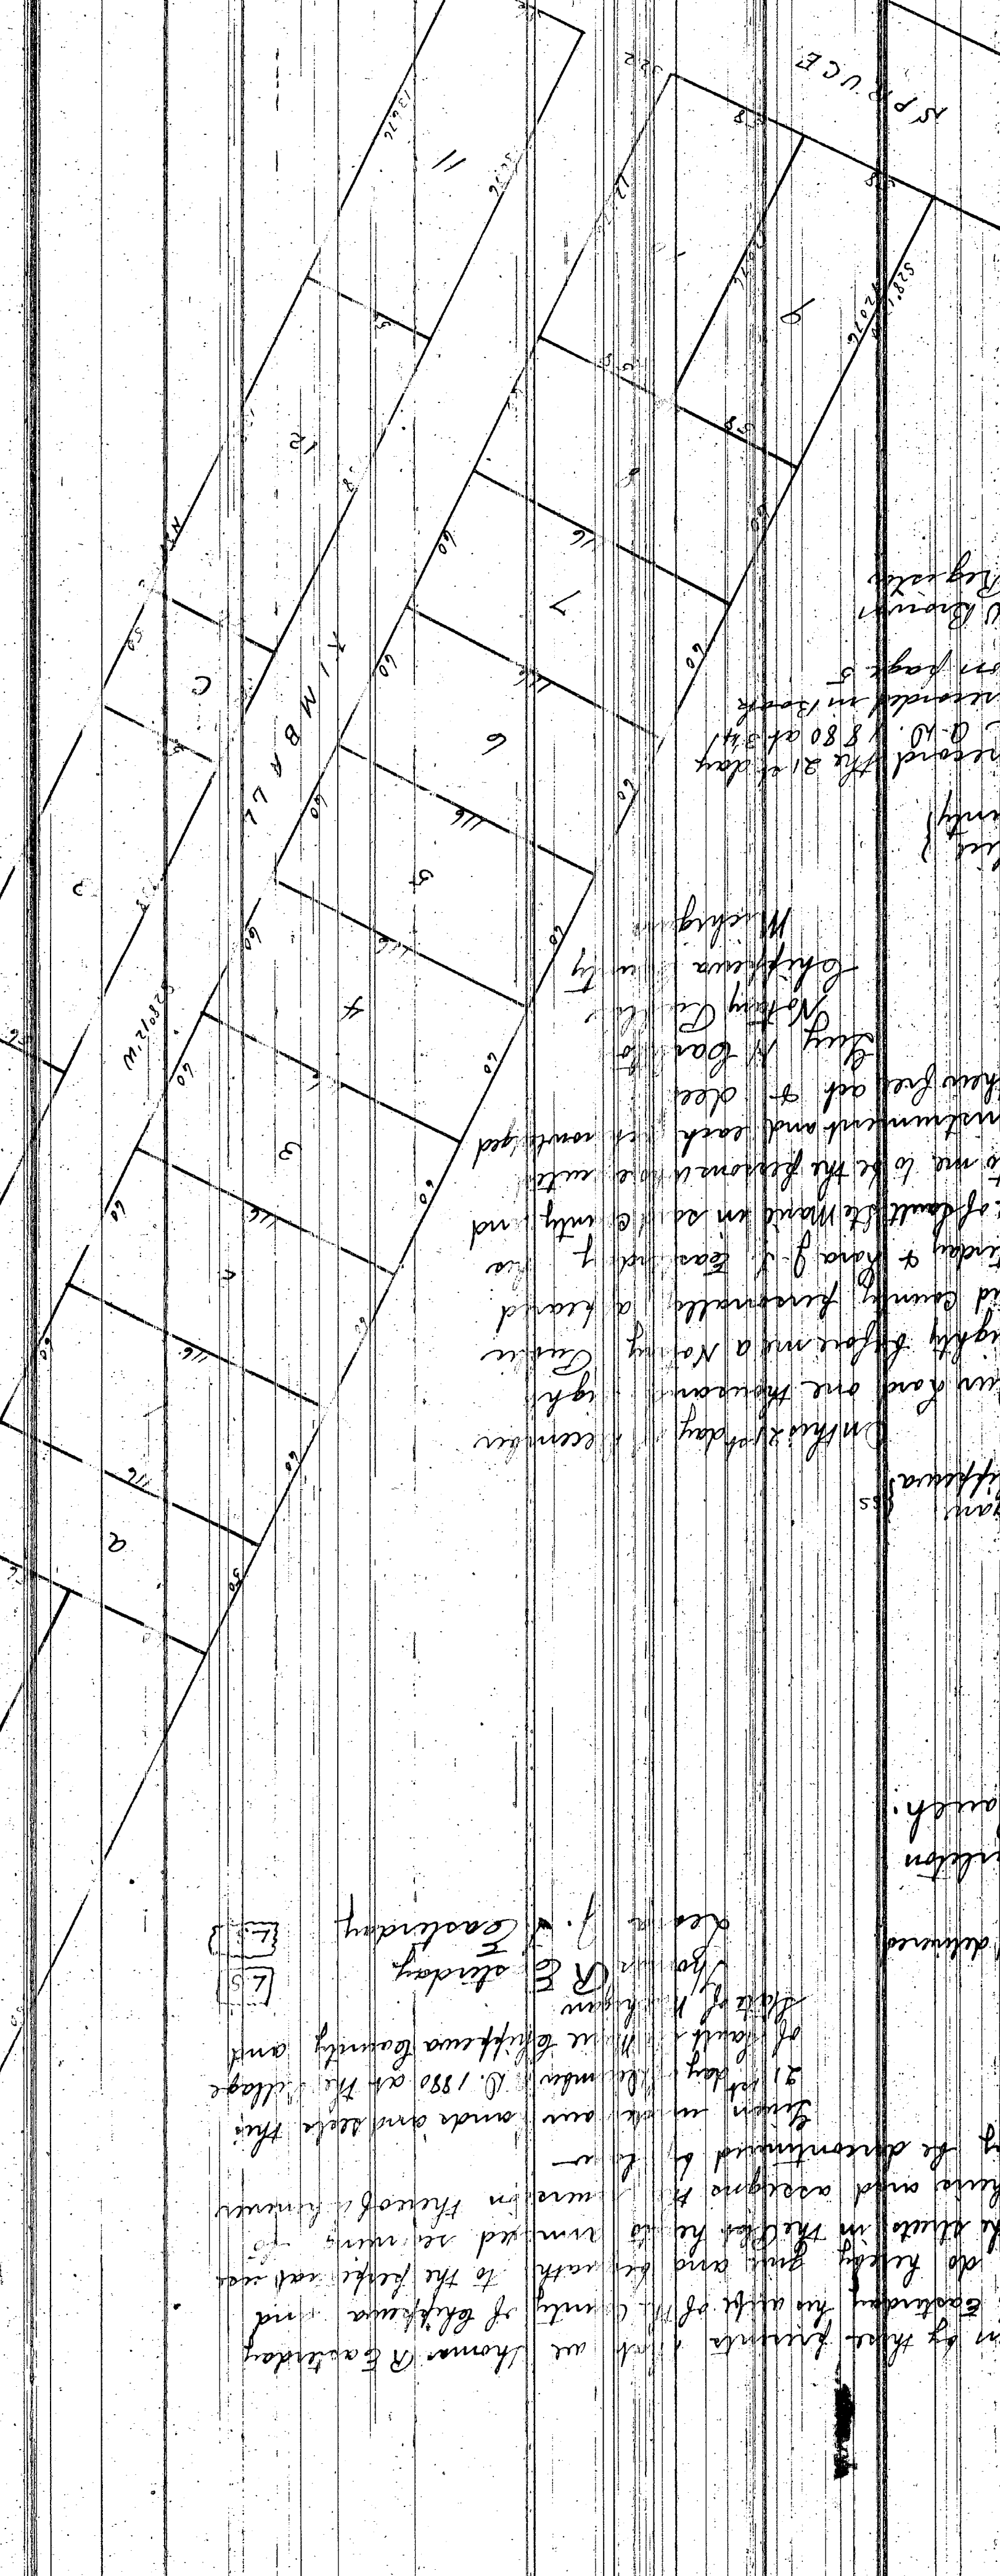

Known all men by these presents that we, Thomas A. Eastday and George J. Eastday, of the County of Chippewa, State of Michigan, do hereby give and bequeath to the public use of the public all the lands in the plat hereunto annexed and have and assign to them in these premises the same, more or less, as they may be determined by law.

Given under our hands and seals this 21st day of December, A.D. 1880 at the Village of Sault Ste Marie, Chippewa County, State of Michigan.

Thomas A. Eastday
George J. Eastday
Clerks of Chippewa County

Registered Office
Chippewa County
Recorded for record the 21st day of December, A.D. 1880 at 3:41 P.M. and recorded in Book No. 11 of Deeds on page 5

Geo. W. Brown
Deputy Register

State of Michigan
County of Chippewa
On this 21st day of December, in the year of our Lord one thousand eight hundred & eighty before me a Notary Public in and for said County, personally appeared Thomas A. Eastday & George J. Eastday, the wife of the Village of Sault Ste Marie in said County, and that known to me to be the persons whose names are subscribed to the foregoing instrument and each of them, and the same to be true free of all debt.

Guy N. Gaulton
Notary Public
Chippewa County, Michigan

Signed, sealed and delivered
in the presence of
Guy N. Gaulton
Attest B. B. Bouch.