

D.H.OSGOOD'S SUBDIVISION



OF ALL THAT PART OF

OUTLOT 45

GEO. B. PORTER FARM

WHICH LIES E OF THE E LINE OF 25TH ST

CITY OF DETROIT WAYNE CO MICH.

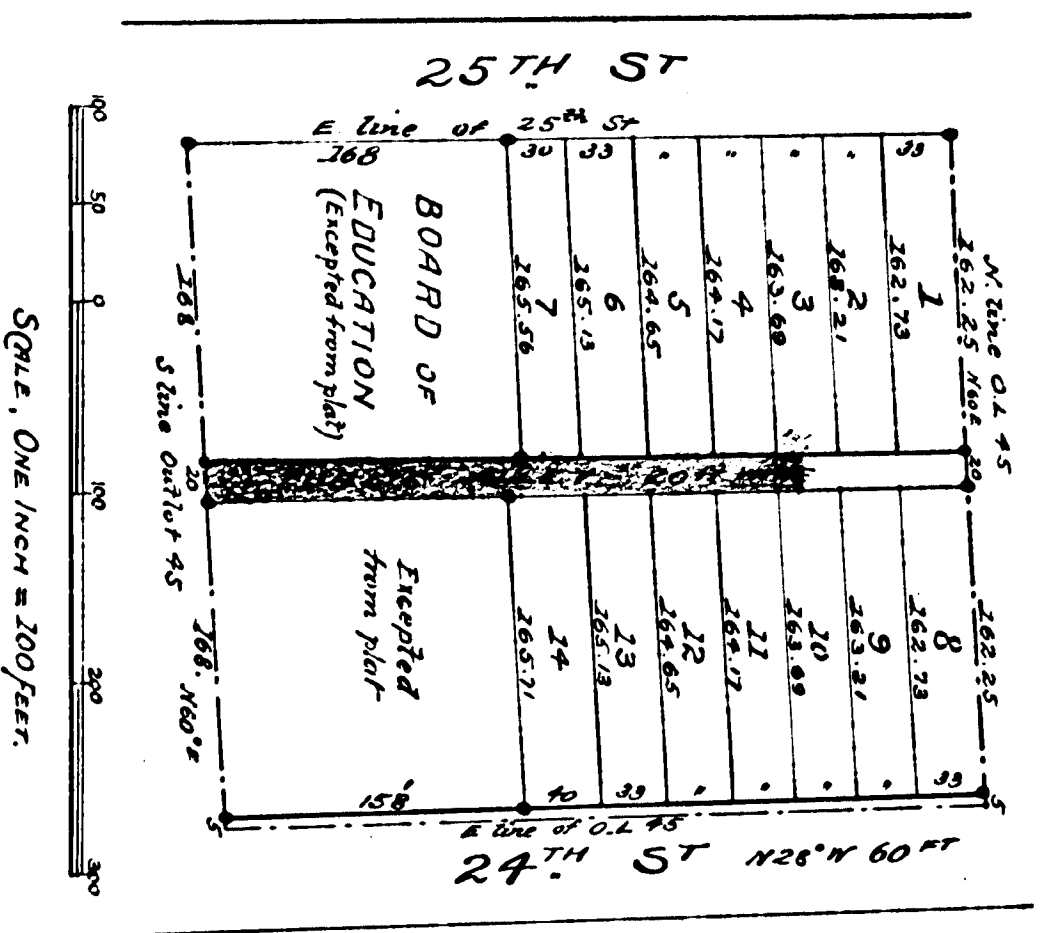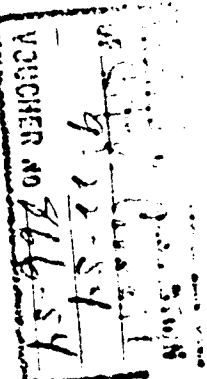

I hereby certify that the above plat is correct and that the monument consisting of oak stakes 1 1/2 inches square and 15 inches long have been placed in the ground at all angles in the boundaries, and at the intersection of all streets or streets and alleys as shown on plat - thus &c.

Det. Oct 24 1898. Mason & L. Brown. Surveyors.

Examined and Approved
Oct 29th 1898
John F. Hildreth
Deputy Auditor General.

RECEIVED AND
IN AUDITOR GENERAL'S OFFICE.
Oct 27 1898
Deputy Auditor General.

Survey
1898
34

Samuel H. King

Approved:
J. H. St. Lawrence
James H. Walker

Board of Public Works

4640

Known all Men by these Presents that we Henry J. Charles Shick and Sophia Harkle his wife, Rose Miller, Elizabeth Shick, together a Justice. Herman Calber and Susan Calber his wife. David St. Osgood and Alice E. Osgood his wife, have caused the lands embraced in the above plat, to be surveyed laid out and platted to be known as D. H. Osgood's Subdivision of all that part of Outlot 45. Geo. B. Porter Farm which lies E of the E line of 25th St. City of Detroit. Wayne Co. Mich. and that the Shick and Alleys shown on said plat are hereby devised to the use of the Public -

Witness our hands and seals this 22nd day of September A.D. Eighteen hundred and ninety-eight

In Presence of
David H. Osgood
Alice E. Osgood
William E. Rice.

Leavitt Steeger
Thomas P. Gledy
Herman Calber
Susan Calber

State of Michigan) S.S.
County of Wayne)
On this, the 22nd day of September 1898 before me, a Notary Public in and for said County personally appeared the above named David St. Osgood and wife Sophia Harkle and wife Rose Miller, Elizabeth Shick, together a Justice, Herman Calber and wife, known to me to be the same persons who executed the above dedication, and who acknowledge the same to be their free act and deed.

Thomas P. Gledy, Notary Public.
Wayne County, Michigan.

State of Michigan) S.S.
County of Wayne)
We Samuel E. King, Register of Deeds, and Mason & L. Brown, Surveyors, hereby certify that we have each carefully compared the copy with the original plat of D. H. Osgood's subdivision of all that part of Outlot 45. Geo. B. Porter Farm which lies E of the E line of 25th St. City of Detroit Wayne Co. Mich. and that it is an exact copy thereof and of the whole of each original map or plat.

Samuel H. King, Register of Deeds.
Mason & L. Brown, Surveyors.

State of Michigan) S.S.
County of Wayne)
We Samuel E. King, Register of Deeds, and Mason & L. Brown, Surveyors, hereby certify that we have each carefully compared the annexed copy with the plat of D. H. Osgood's subdivision of all that part of Outlot 45 Geo. B. Porter Farm which lies E of the E line of 25th St. City of Detroit Wayne Co. Mich. and of records in the office of said Register of Deeds and that it is a true transcript thereof from and of the whole of each record.

Samuel H. King, Register of Deeds.
Mason & L. Brown, Surveyors.

D.H. OSGOOD'S SUBDIVISION


OF ALL THAT PART OF

OUTLOT 45

GEO. B. PORTER FARM

WHICH LIES E OF THE E LINE OF 25TH ST

CITY OF DETROIT WAYNE CO MICH.

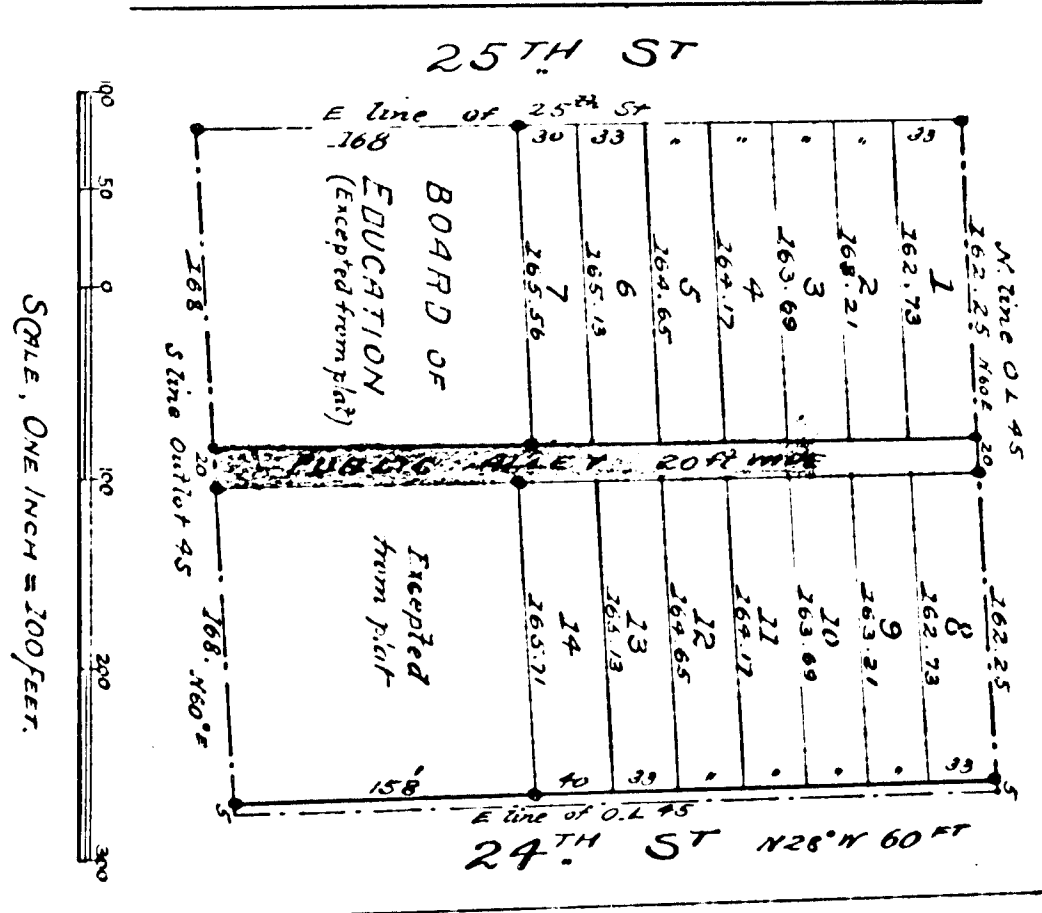

A hereby certify that the above plat is correct and that monument (consisting of Oak stakes 1 1/2 inches square and 15 inches long, have been placed in the ground, at all corners on the boundaries, and at the intersection of all streets or streets and alleys as shown on this plat.

Witness my hand and seal this 24th day of September 1898.

Examined and Approved
Oct 29th 1898
J. T. Wilkinson
Deputy Auditor General.

RECEIVED AND
IN AUDITOR GENERAL'S OFFICE
JAN 27 1899
Deputy Auditor General.

Sanctifyingly

Sanctifyingly
J. T. Wilkinson
Deputy Auditor General.

Approved:
J. T. Wilkinson
Deputy Auditor General.

Board of Public Works

4640

Know all Men by these Presents that we Henry John Charles Shick and Joseph H. Shick his wife, Rose Miller, Elizabeth Shick, together a Fortune, Norman Calder and Susan Calder his wife, David St. Osgood and Alice E. Osgood his wife, have caused the hands subscribed in the above plat, to be surveyed laid out and platted to be known as D. H. Osgood's Subdivision of all that part of Outlot 45.

Geo. B. Porter Survey which lies E of the E line of 25th St. City of Detroit. Wayne Co. Mich, and that the streets and alleys shown on said plat are hereby dedicated to the use of the Public.

Witness our hands and seals this 22nd day of September A.D. Eighteen hundred and ninety-eight

In Presence of
David H. Osgood
Alice E. Osgood
Henry John Charles Shick
Joseph H. Shick
Rose Miller (his wife)
Elizabeth Shick
Fortune Calder
Norman Calder
Susan Calder

State of Michigan) S.S.
County of Wayne)
On this, the 22nd day of September 1898 before me, a Notary Public in and for said County personally appeared the above named David H. Osgood and wife, Henry John Charles Shick and wife, Rose Miller, Elizabeth Shick, together a Fortune, Norman Calder and wife, known to me to be the same persons who executed the above dedication, and who acknowledge the same to be their free act and deed.

Witness my hand and seal this 24th day of September 1898.
J. T. Wilkinson
Deputy Auditor General.

State of Michigan) S.S.
County of Wayne)
We, the undersigned, being duly sworn, and being duly qualified as Notary Publics, do hereby certify that we have each carefully compared this copy with the original plat of D. H. Osgood's subdivision of all that part of Outlot 45 Geo. B. Porter Farm which lies E of the E line of 25th St. City of Detroit. Wayne Co. Mich, and that it is a true and correct copy thereof and of the whole of each original map or plat.