
No 1753

PLAT OF ALGONQUIN SUBDIVISION

OF PART OF

S W ¼ of N E ¼ Sec. 11, Town 47 North Range 1 W,
Sault Ste. Marie Mich.

Scale 100 feet to one inch.

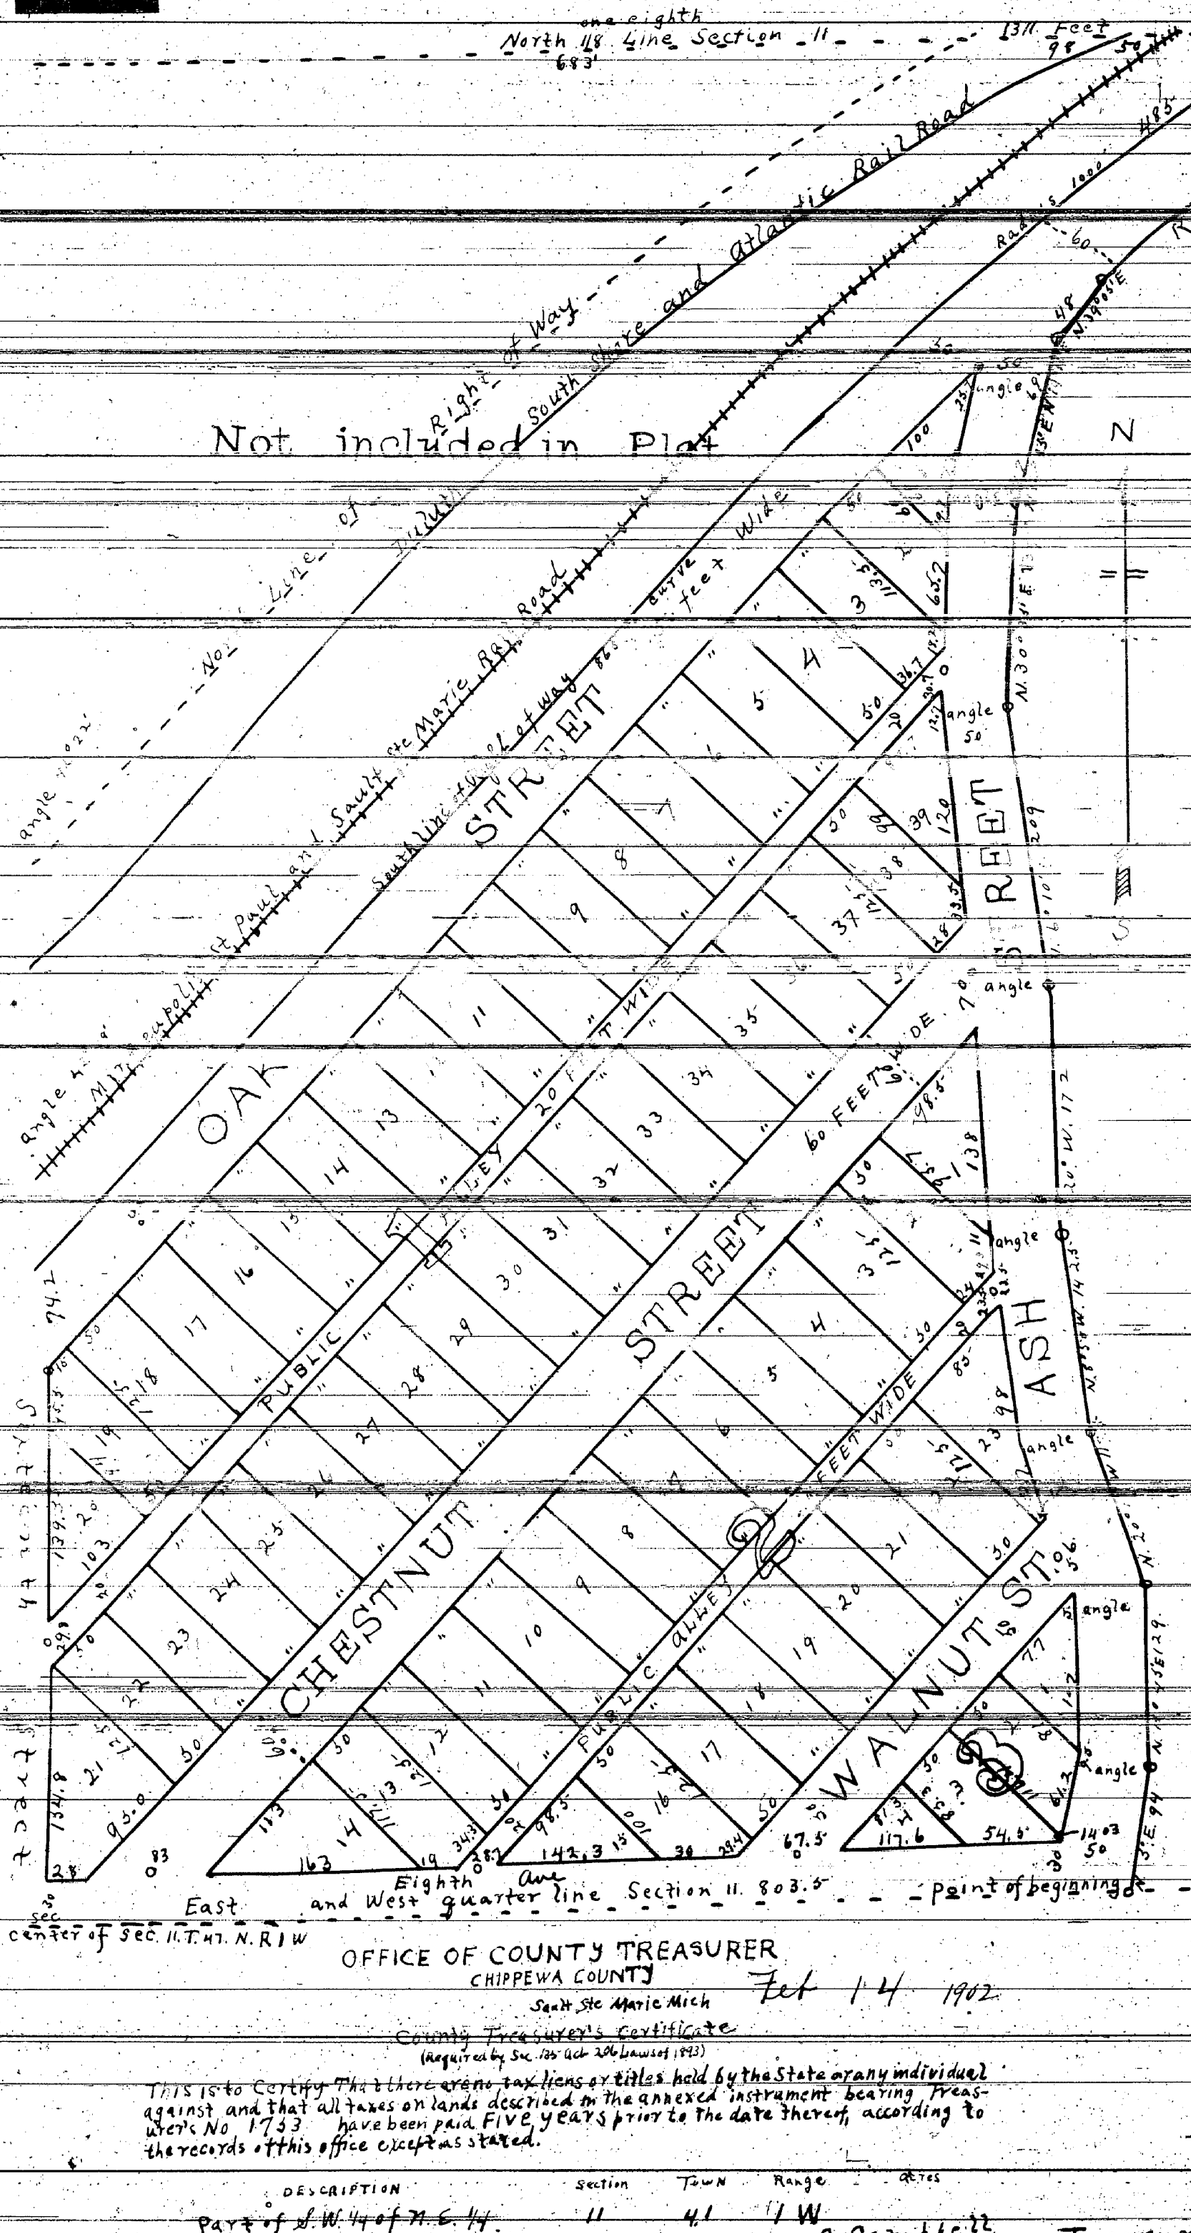

Extended approved Dec 8 1900

Deputy Counties General

I hereby certify that the within plat of Algonquin Subdivision of part of S W ¼ N E ¼ Cor. 11 Town 47 N. R 1 W. Corner where found as within plat was approved by the common council of said city at a meeting held the third day of December A. D. 1900

Ed. J. Penny
Deputy City Clerk.

Chippewa County Mich

Received for record this 14 day of February A. D. 1902

and recorded in liber 3 of plats on page 1 this is the duplicate being recorded in book 3

Marie A Stowell
Deputy Register of Deeds

State Michigan
County of Chippewa } ss

We R. C. S. H. Reid and F. H. Brown Surveyors

we have each carefully compared this copy with the original plat of Algonquin Subdivision of part of the SW ¼ of N E ¼ of Sec. 11 Town 47 North, Range 1 W. Sault Ste. Marie and find the same to be a true and correct copy of said plat.

Marie A Stowell Deputy Register of Deeds
F. H. Brown Surveyor

DEDICATION.

State of Michigan }
County of Chippewa } ss.

Know all men by these presents that we, William Chandler and Cato O. Chandler his wife, Otto Fowle and Jennie E. Fowle his wife, Joseph H. Steere bachelor, William M. Bullivant and Libbie P. Bullivant his wife as proprietors of the above described land by Walter W. Case their Attorney in fact acting under and by authority of powers of attorney duly executed by the above named persons on the 25th day of August 1900 respectively, and recorded in the office of Register of Deeds within and for the County of Chippewa in said State of Michigan in liber 4 of CONTRACTS on page 598 have caused the land embraced in the annexed plat to be surveyed laid out and platted to be known as Algonquin Subdivision of part of S W ¼ of N E ¼ Sec. 11 Town 47 North Range 1 West Sault Ste Marie and as shown on the annexed plat.

Signed and sealed in presence of.

Jno. G. Stradley
Lev P Cook

William Chandler (L. S.) Cato O. Chandler (L. S.)
Otto Fowle (L. S.)
William M. Bullivant (L. S.) Libbie P. Bullivant (L. S.)
~~Joseph H. Steere, Bachelor (L. S.)~~

By Walter W. Case
Their Attorney in fact

ACKNOWLEDGMENT

State of Michigan }
County of Chippewa } ss.

On this 8th day of October A. D. 1900 before me a Notary Public in and for said County, personally came the above named persons personally known to be the attorney in fact of William Chandler and Cato O. Chandler his wife Otto Fowle and Jennie E Fowle, his wife, Joseph H. Steere, bachelor, and William M. Bullivant and Libbie P. Bullivant his wife, the proprietors of the above described land and plat and duly executed the same in the name of and as the voluntary act of William Chandler and Cato O. Chandler, his wife, Otto Fowle and Jennie E. Fowle, his wife, Joseph H. Steere, bachelor, and William M. Bullivant and Libbie P. Bullivant his wife, proprietors of the above described land and plat, and acknowledged that he signed the same in the name and as the voluntary act of William Chandler and Cato O. Chandler, his wife, Otto Fowle and Jennie E. Fowle, his wife Joseph H. Steere, bachelor, and William M. Bullivant and Libbie P. Bullivant, his wife, proprietors of the above described land, and acknowledged the same to be his free act and deed and the free act and deed of said proprietors.

Jno. G. Stradley
Notary Public Chippewa County Mich.

SURVEYOR'S CERTIFICATE.

I hereby certify that the plat hereon delineated is a correct one, and that permanent monuments, consisting of iron bolts ⅜ inch by 30 inches long, have been planted at points marked thus o, as thereon shown at all angles in the boundaries of the land Platted and at all intersections of streets, or streets and alleys.

F. H. Brown
Surveyor.

OFFICE OF COUNTY TREASURER
CHIPPEWA COUNTY
Sault Ste Marie Mich
Feb 14 1902

County Treasurer's Certificate
(Required by Sec. 135 Act 206 Laws of 1893)

This is to Certify That there are no tax liens or titles held by the State or any individual against and that all taxes on lands described in the annexed instrument bearing Treasurers No 1733 have been paid Five years prior to the date thereof, according to the records of this office except as stated.

DESCRIPTION	Section	Town	Range	Acres
Part of S.W. ¼ of N.E. ¼	11	47	1 W	

Byron C. Campbell
County Treasurer

I hereby certify that this plat is a correct copy of the plat now on record in the Register of Deeds office being made under the supervision of the Auditor General by tracing the plat on record and offering thereto a carefully compared copy of the dedication and certificates.

Dated this 8th day of June 1911

Solon Robinson
Clerk Aud. Gen. Dept.