PLAT
of the
TOWN of STRONGVILLE

being part of
Section 32 in Town 44 North of Range 2 West
Owned and subdivided by
PENINSULARLAND COMPANY
(LIMITED)
Surveyed and drawn by
D. FARRAND HENRY, C.E.
March and April 1882
SCALE ONE HUNDRED FEET = ONE INCH

N.B. The compass varies 30' W from the lines of the U.S. Survey

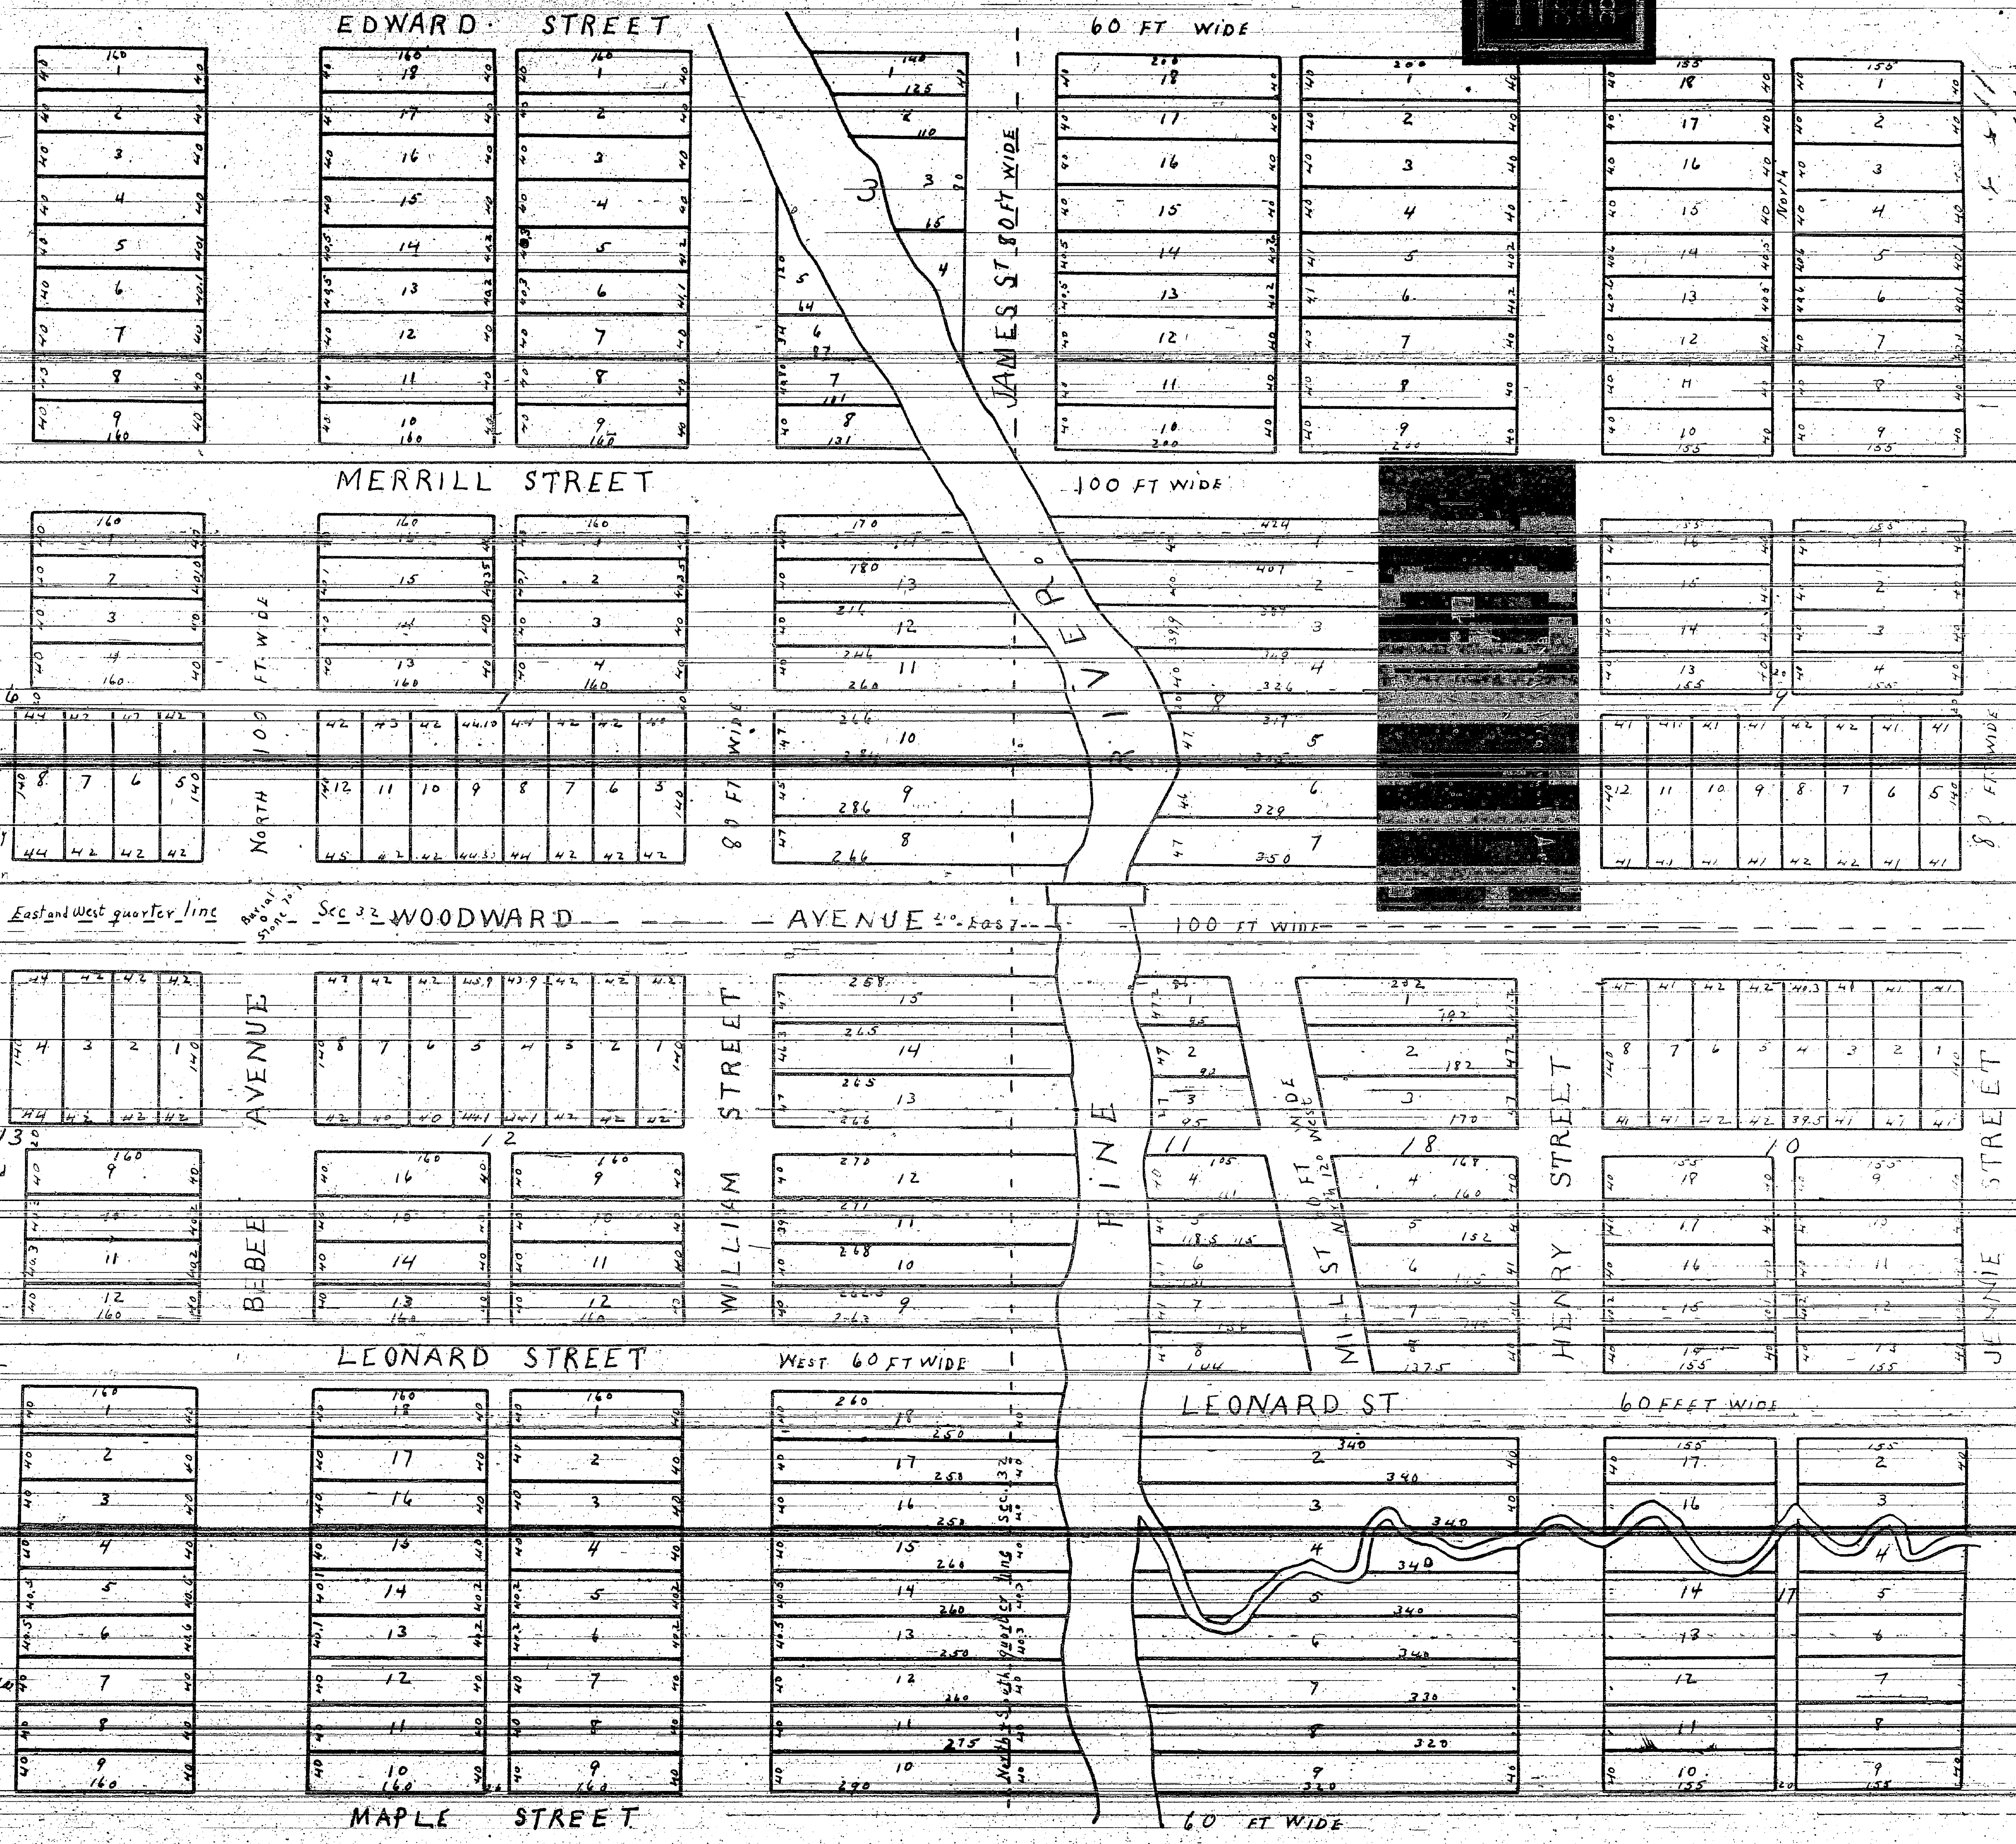

State of Michigan }
County of Chippewa } SS
I D Farrand Henry do hereby certify the above plat to be correct
Sault Ste Marie July seventh 1882
Signed and delivered
in presence of
Geo W Brown
James T Moore

D. Farrand Henry
Engineer

State of Michigan }
County of Chippewa } SS
On this Seventh day of July 1882 before me the subscriber a Notary Public in and for said County personally appeared D Farrand Henry civil engineer to me known to be the person who executed the above certificate and acknowledged the same to be his free act and deed

Geo W Brown
Notary Public
Chippewa County
Michigan

Know all men by these presents that Peninsular Land Company limited hereby dedicate to the public the perpetual use of the streets and alleys as represented by the foregoing plat Reserving to itself and its assigns the reversion thereof whenever the same may be discontinued by law

Signed and sealed this Third day of July 1882

Signed sealed and delivered
in presence of
Wm W. Strong
W O Strong

Francis Palms
F. E. Driggs

State of Michigan }
County of Wayne } SS
On this third day of July 1882 before me the subscriber a Notary Public in and for said county personally appeared Francis Palms and Frederick E Driggs two of the Managers of the said Peninsular Land Company limited who executed the above instrument and acknowledged the same to be the free act and deed of Peninsular Land Company (limited).

W O Strong
Notary Public
Wayne County
Michigan

Office of Register of Deeds
Chippewa County
Michigan
Received for record this Seventh day of July 1882 o'clock M a plat of which this is the original and recorded in Book One of of plats on page 11

Geo W. Brown
Register of Deeds

I hereby certify that this plat is a correct copy of the plat now on record in the Register of Deeds office being made under the supervision of the Auditor General by tracing the plat on record and affixing thereto a carefully compared copy of the dedication and certificates

Dated this 12th day of June 1911
John B La Fountain
Clerk Aud Gen Dept

PLAT - CLEVELAND HEIGHTS ADDITION TO THE CITY OF SAULT STE MARIE

In re petition of)
Frank Shafer for)
vacation of Plat)

ORDERED: That the plat known as the Cleveland Heights Addition be and the same is hereby vacated.

DESCRIPTION: Lot 1, of section, 21, Township of 47, north of range, 1,east , containing 53.15 acres. Also the southerly point of the Methodist Mission, Reservation (so called) lying contigous and next adjoining the lot herein first described more particularly described as follows; Beginning at a point of intersection of the west line of said reservation with the north line of said section 21, which point is distant easterly along said north line of said section 480.5 feet, from the northwest corner of said lot 1, aforesaid, thence south 19 degrees east along said west line of said reservation 1.848 feet to the most southerly point of said reservation ;thence north 22 degrees east along the easterly line of said reservation 663.9 feet to the intersection of said easterly line of said reservation withe east line of said lot 1, township 47, north of range 1, east; thence north 1 degree east along said east line of said lot 1, produced 1.127 feet to the point of intersection with a line drawn north 88 degrees 30 minutes west from the intersection of the east line said reservation with the north line of said section 21 to the point of intersection of the west line of said reservation with the north line of said section 21; thence north 88 degrees 30 minutes west 839.5 feet to the placeof beginning, all in the county of Chippewa and State of Michigan.

Order Judge J.H.Steere,
March 13, 1903
No. 1967

Aud Gen Dept 190
Plat Book ~~40~~,page ~~2464~~ 15169 ✓

PLAT - TOWN OF STRONGVILLE SE ¼ OF NW¼: SW ¼ OF NE ¼ : NW¼ OF SE ¼: NE ¼ OF SW ¼ SECTION 32, T 44 N OF R 2 West.

In re petition)
E.C.Davison,
to vacate plat) ORDERED: That said plat of the Town of Strongville of record in Book 1 of Plats on page 11 be and the same is hereby vacated with the following express reservation and exception, that this order shall not be construed to apply to the highway known as "The PALMS STATION ROAD" following the line of street designated in said plat as Woodward Avenue.

Aud Gen Dept
Plat Book 145
Page ~~11153~~ 11808 ✓

Order Judge
J.H.Steere
June 20, 1899
No 1756

Eddy & Bennett
Plat Examiners

16 X

ClibPDF - www.fastio.com