


Wachman Leo Jss
Deputy Office Jss

Recd for Grand Jury 24th day July
A.D. 1889 at C. Clark
P.M.

Mr R Mc Gilly
Deputy

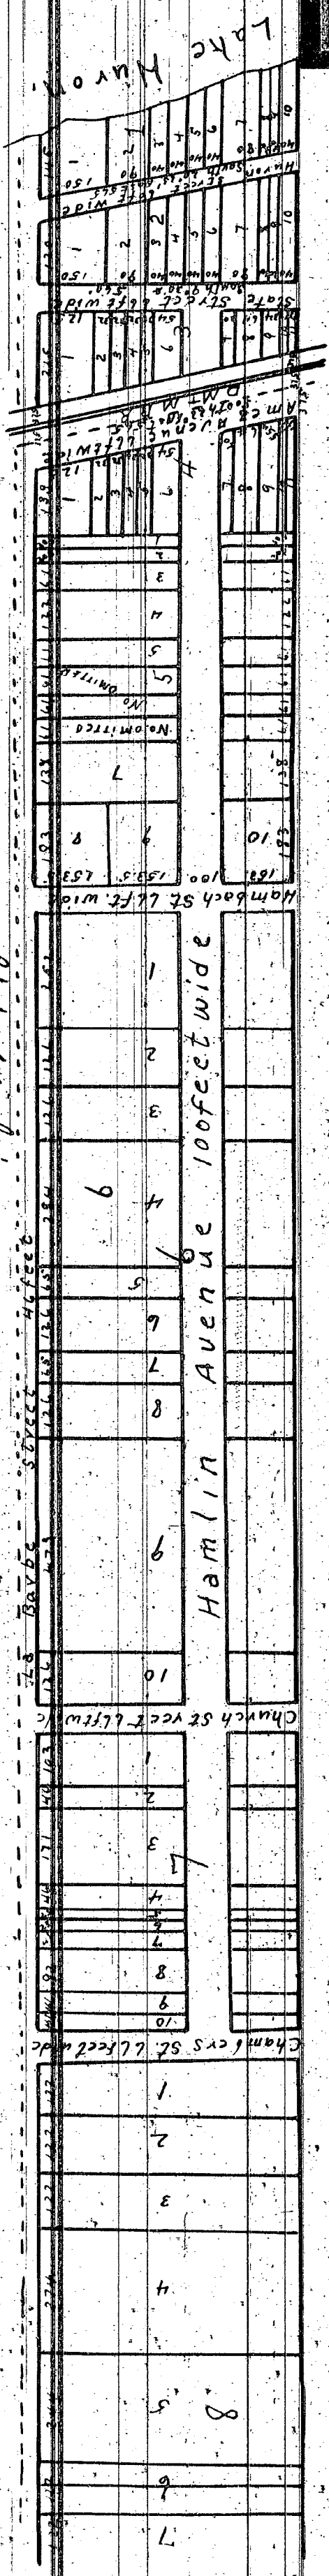

Plot of Private Abner Jss
at Public Sale of Wachman
County Michigan in duplicate
dated July 24th A.D. 1892


E. B. Brewster
John H. Hurd
Michael Hurd
Deputy
of said service time

Plot of Wachman Jss
County of Michigan
of the State of Michigan
for said service time
dated July 24th A.D. 1892

John B. Biddle
Deputy

Sketch of Claim Number Five

Scale 1 inch = 10 feet

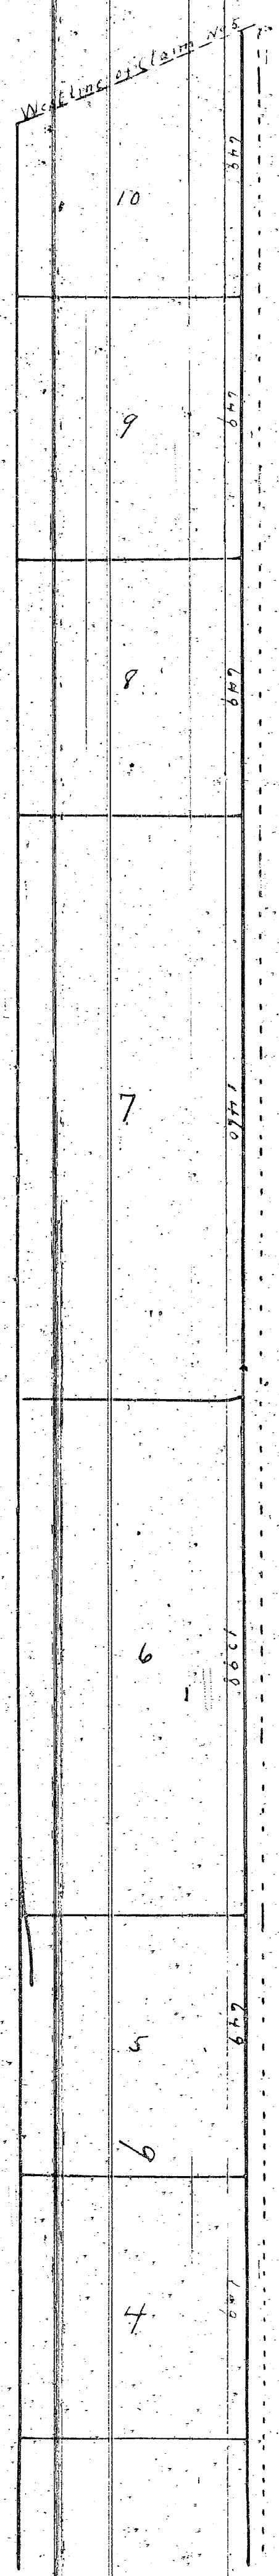

✓ Note by sketch that this plot is a correct copy of the plan now
on record in the Registry of Deeds office being made under the
supervision of the Auditor General by drawing the plot in
accord and affixing thereto every 100 feet a copy of
the certificate.
There are no dedications to this plot.
Dated this 16th day of June 1911
John B. Biddle
Deputy and Gen. Clerk