
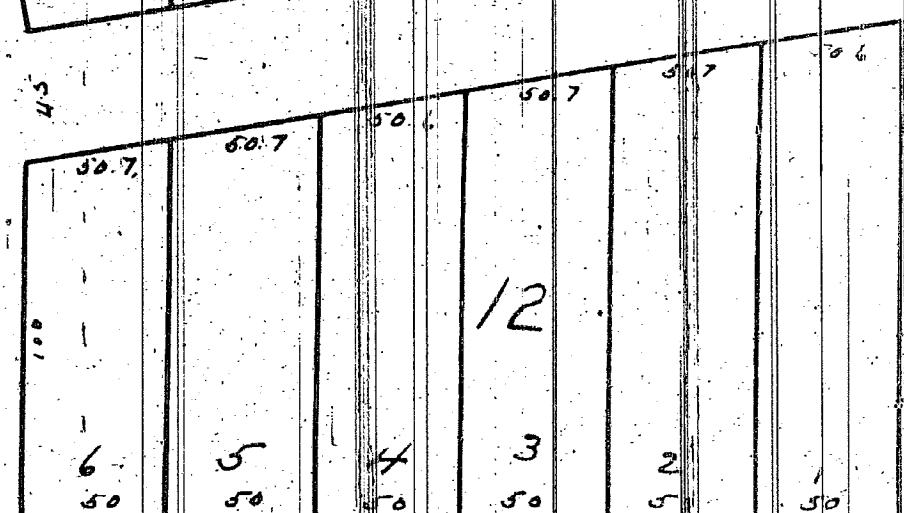
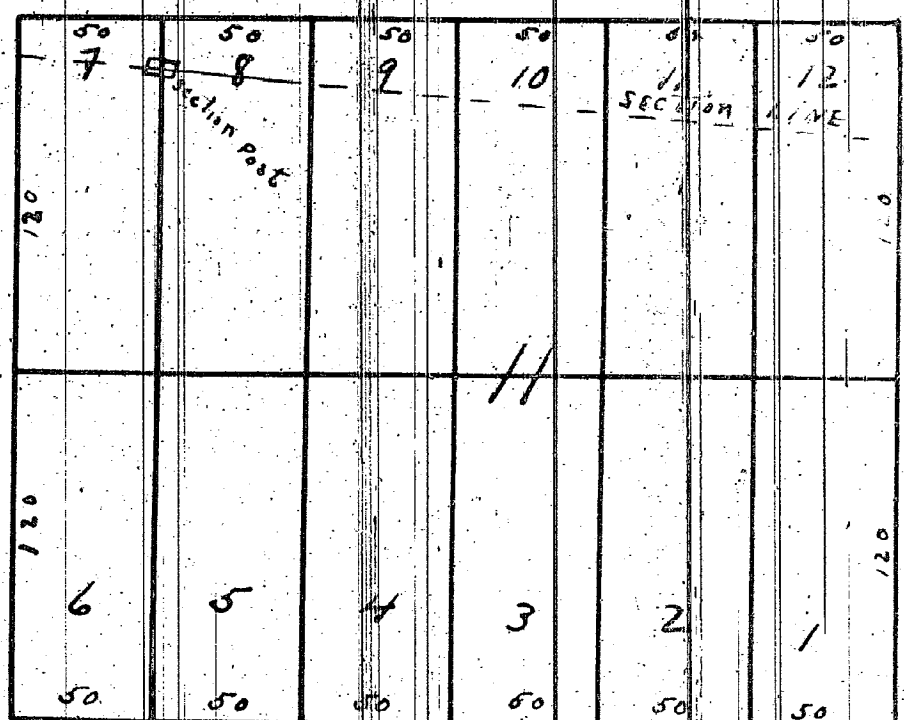
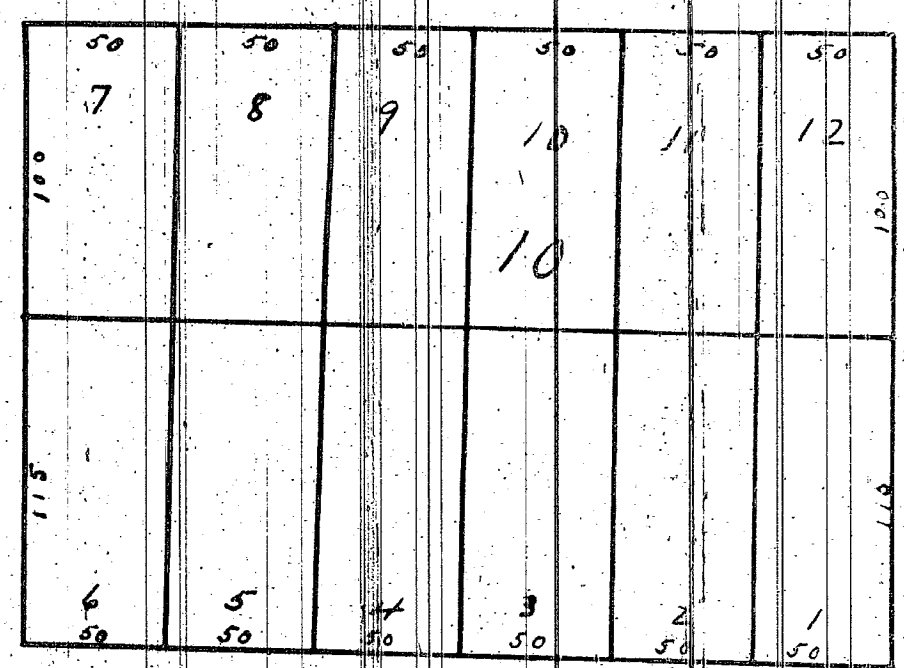
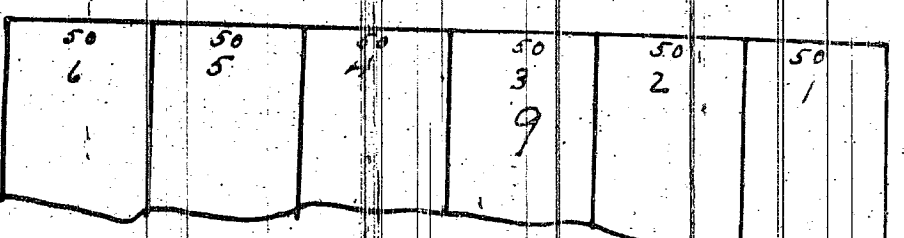
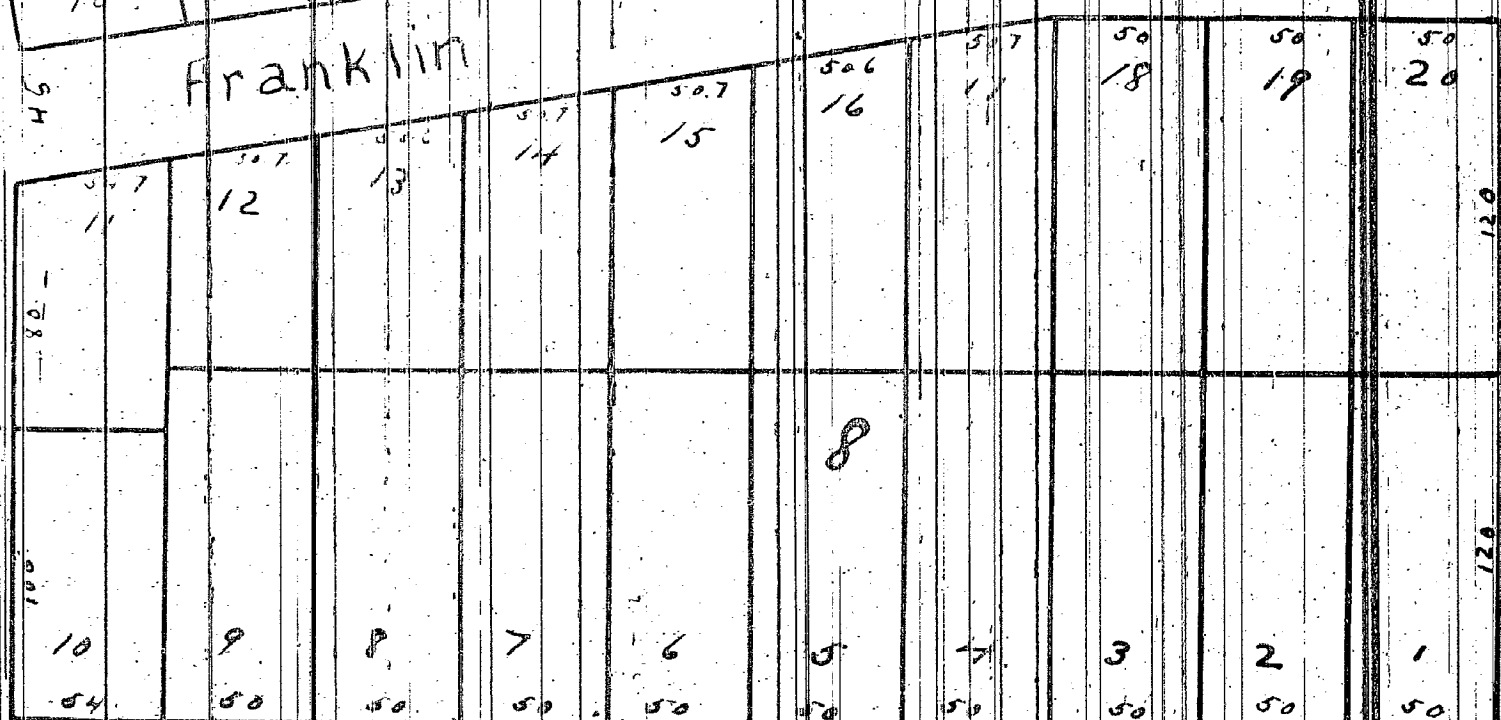
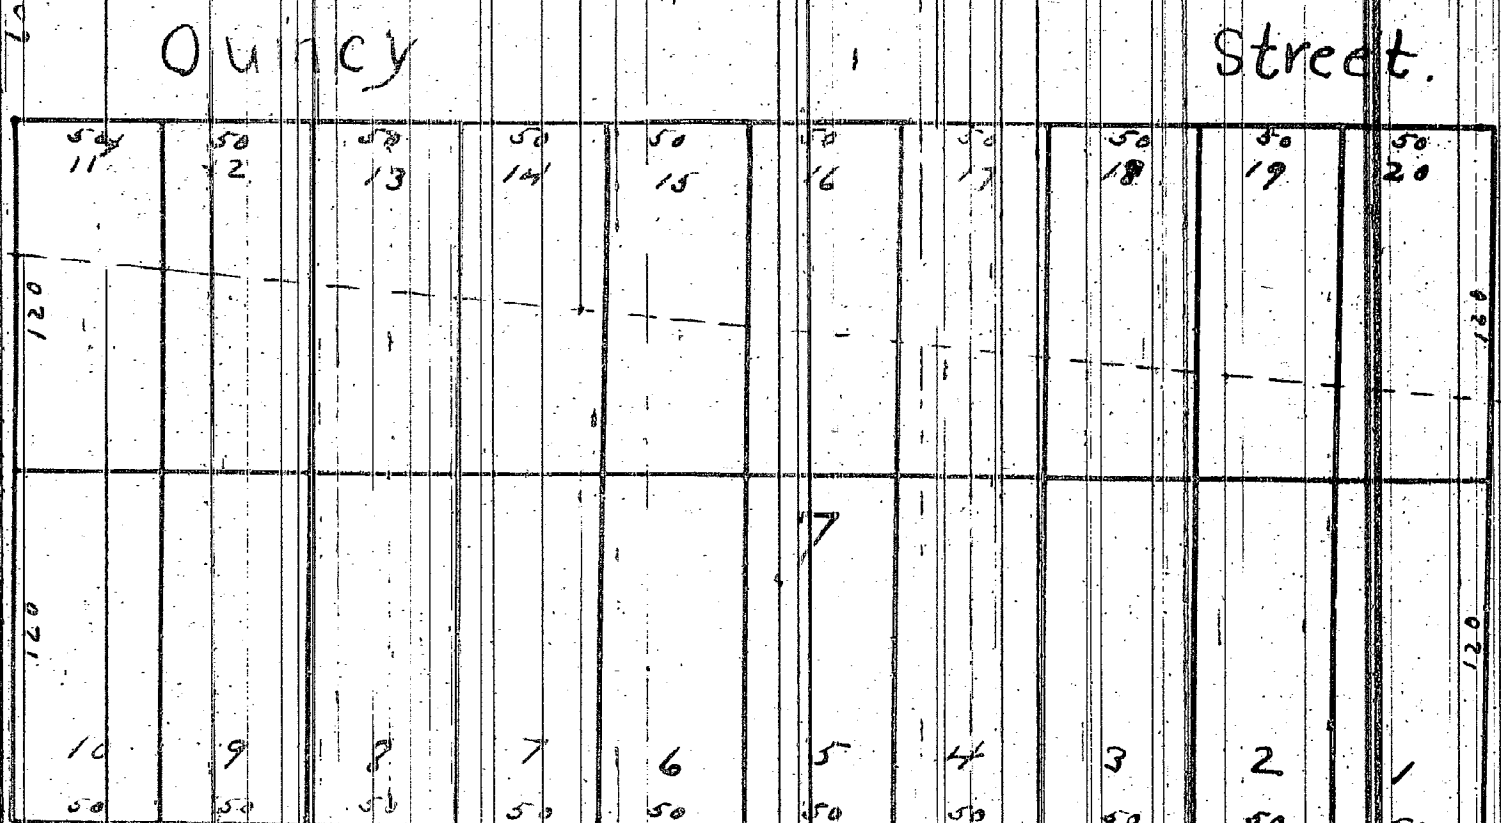
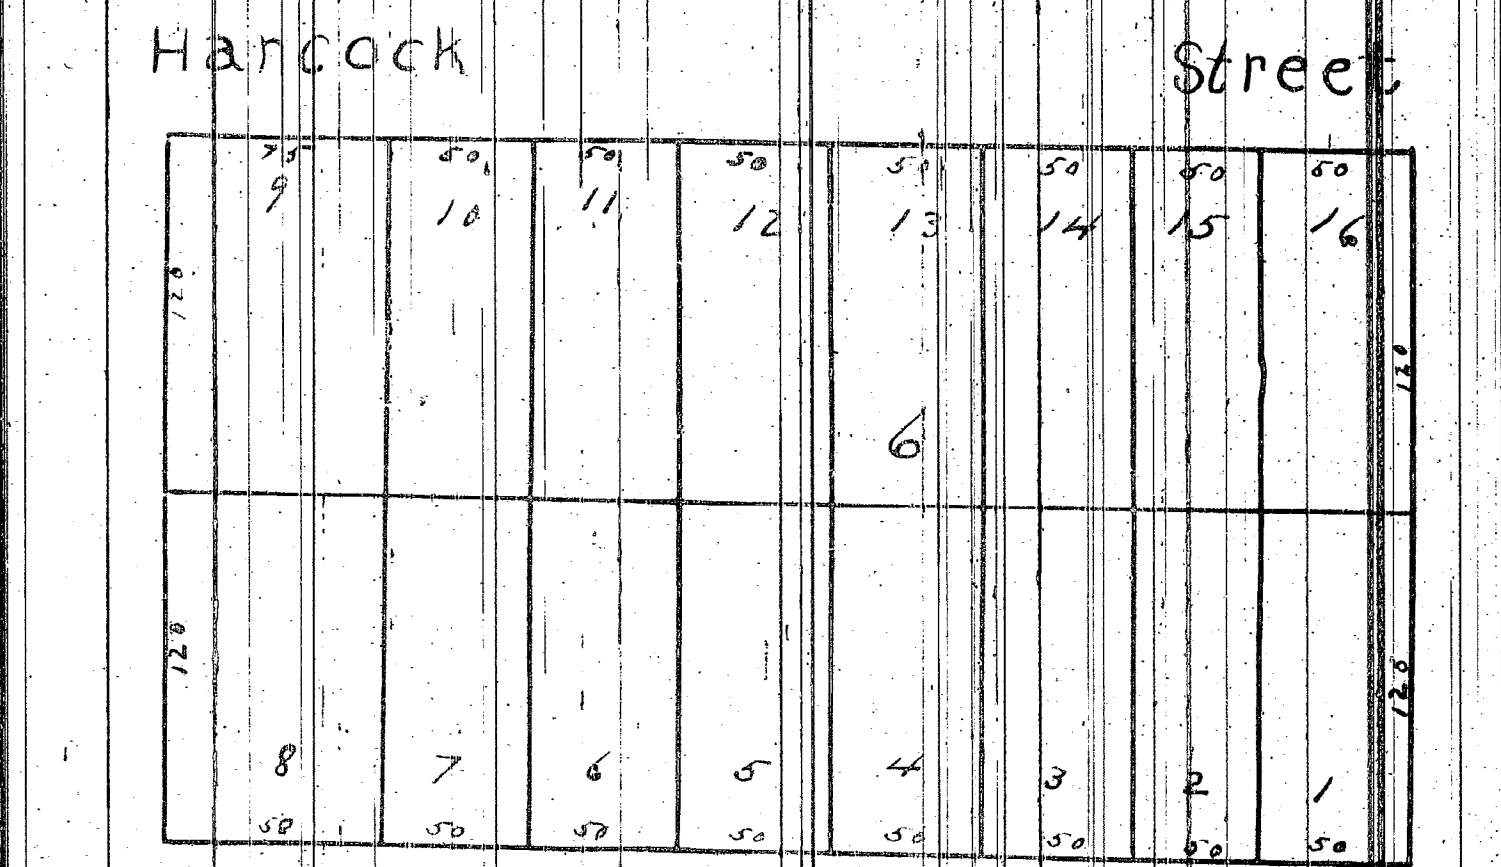


Map of the Village of Hancock

Part one

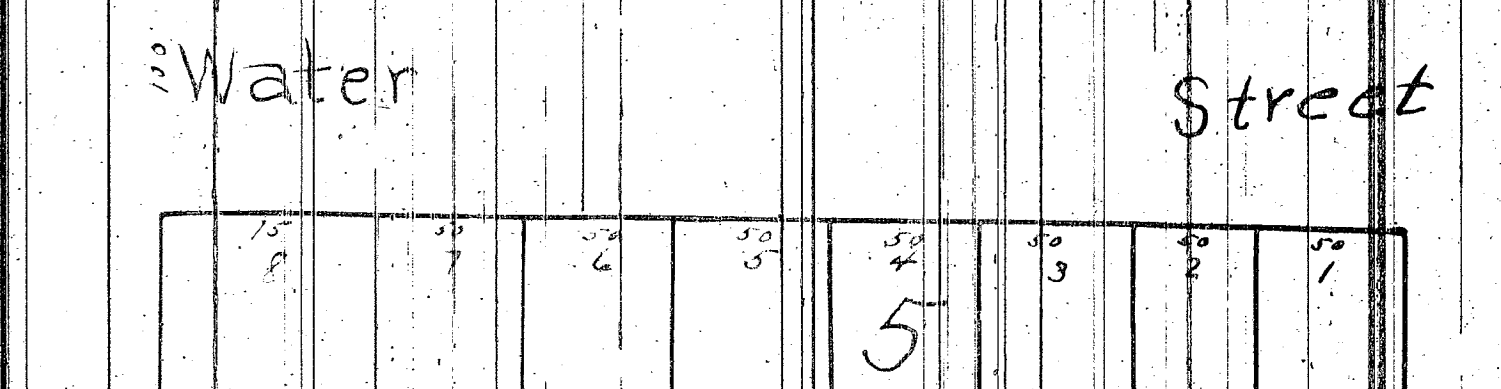

Street

Ravine

Street

Tezcuco

Street

Street

Street

Street

We hereby certify that this map is a true map or plat of the Village of Hancock as surveyed and laid out by Geo. D. Emerson surveyor in pursuance of a vote of the board of directors of the Quincy Mining Company
In witness whereof we have hereunto affixed our signatures and the corporate seal of said company this fourteenth (14) day of September 1859
Thos. F. Mason
Pres. Quincy Mining Company
John Simpkins
Secretary Quincy Mining Company

MAP OF THE VILLAGE OF HANCOCK

Part II

City of New York } ss Be it remembered that on this fourteenth day of September in the year of our Lord one thousand eight hundred and fifty nine before me the undersigned a commissioner in and for said state appointed by the Governor of the state of Michigan to take to take the acknowledgments and proof of deeds and instruments of writing under seal to be used and recorded in the said state of Michigan and to administer oaths and affirmations
Appointed
Thomas F. Mason
President of the Quincy Mining Company
and John Edward Simpkins the secretary thereof who on behalf of said acknowledged their plat or map of the Village of Hancock to be a true map or plat of said village as laid out under the direction of said company and affixed the seal of said company hereto being duly authorized in that behalf by vote of the directors of said company
And I further certify that the persons who made the said acknowledgments are well known to me to be the individuals described
President and Secretary and that the seal hereto affixed is the corporate seal of said Company
In witness whereof I have hereunto set my hand and affixed my official seal on the day and year above mentioned

Franklin

Street

Street

Quincy

Street

Hancock

Street

Reservation




Water

Street

Tezcuco

I hereby certify that this plat is a correct copy of the plat shown on record in the Register of Deeds office being made under the supervision of the Auditor General by tracing the plat on record and affixing thereto a carefully compared copy of the certification of the certification

Dated this 33rd day of May 1911
John B. Fauntleroy
Clerk Aud. Gen. Dep.

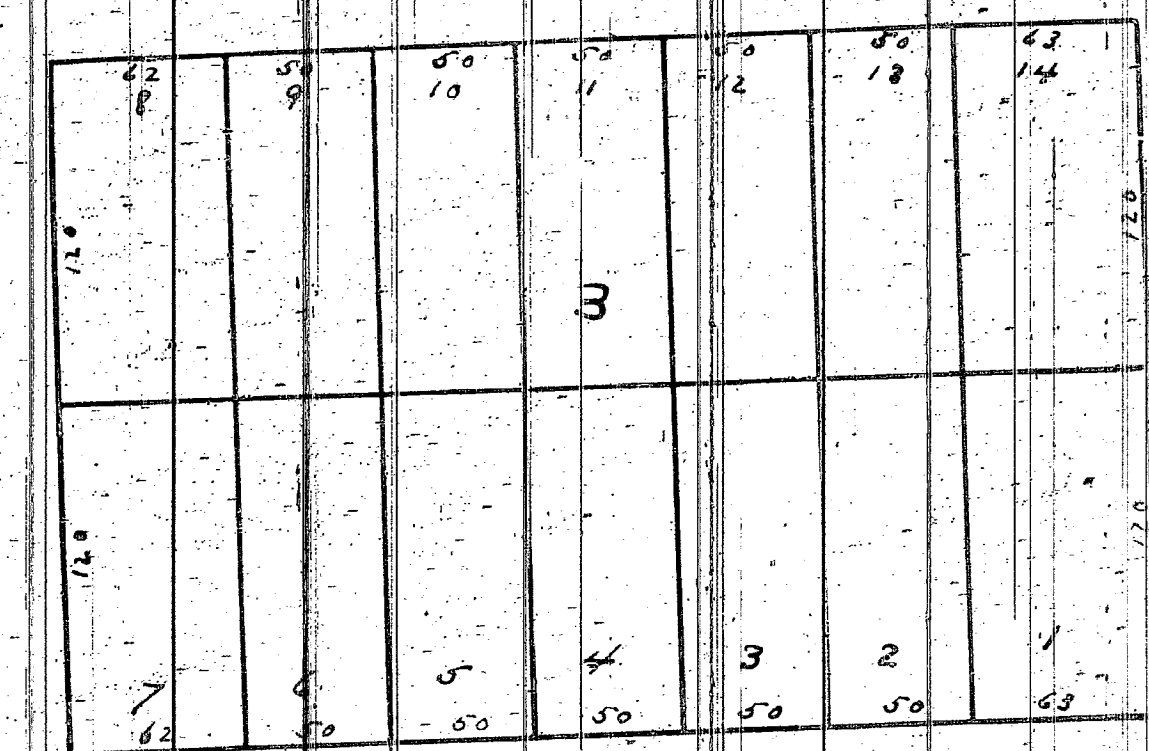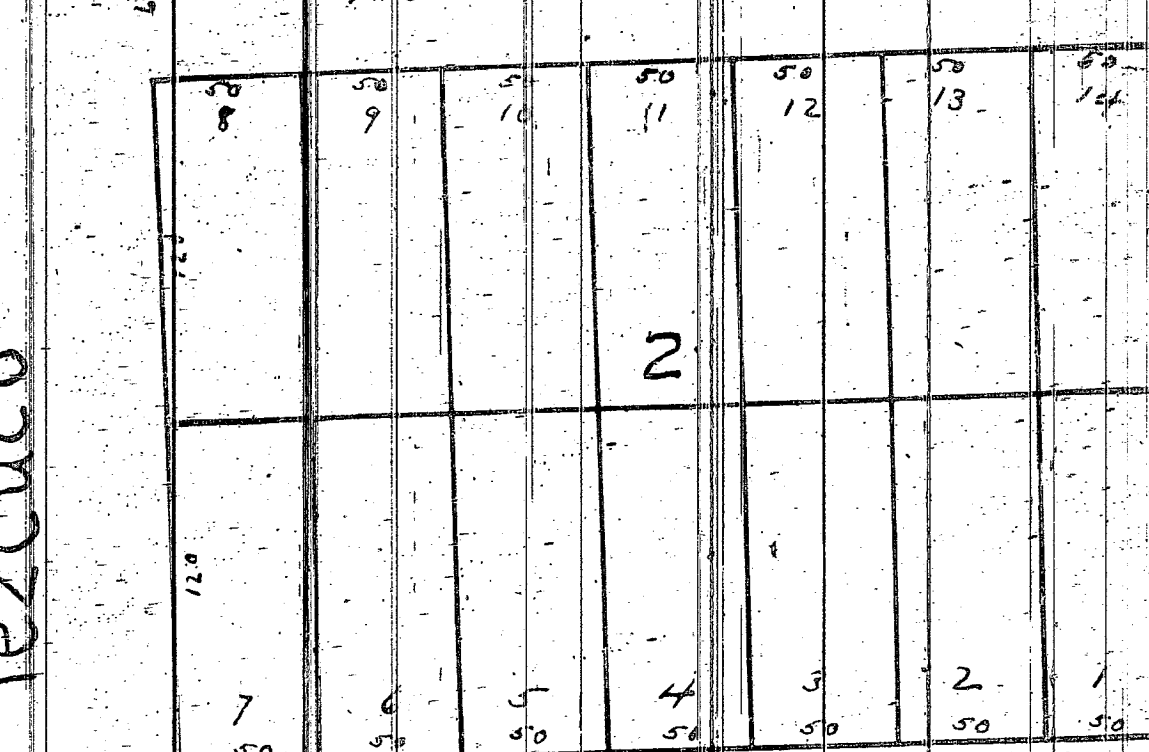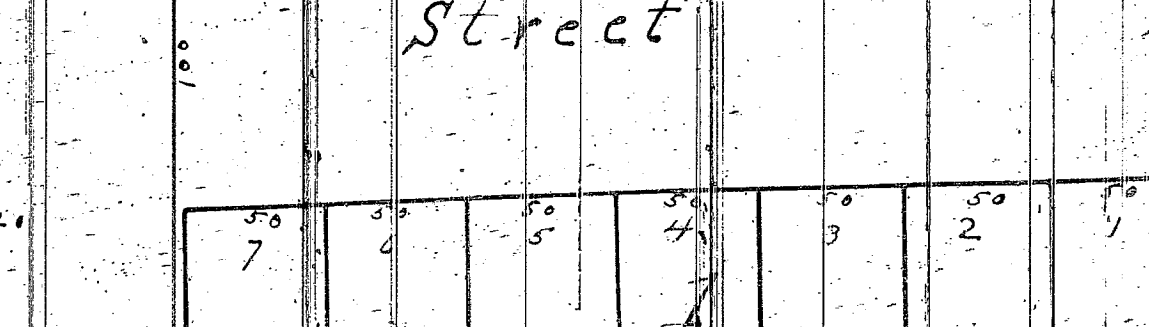

PLAT - VILLAGE OF HANCOCK


In re petition)
Quincy Mining Co
to Vacate part)
of Plat

ORDERED: That that part
of RAVINE STREET between Blocks "B" and 12 and North
from Franklin Street, of the Village of Hancock accord-
ing to the aforesaid plat thereof, be vacated and the
same is hereby vacated accordingly, to the end that the
title to the portion of Ravine Street aforesaid may revert
and vest in the Quincy Mining Company, the owner of the
lots and parcels adjoining the same respectively free and
clear from all right or title which the County of Houghton,
the Township of Hancock and the Village of Hancock has or
may have therein, by reason, of the survey and platting
thereof, as aforesaid,

Order Judge A.T.Streeter,
January 16th, 1900
Cal No. 1771

And Gen Dept Vol 145
Pages 118/2
11167-8

Eddy & Bennett
Plat Examiners
September 1915

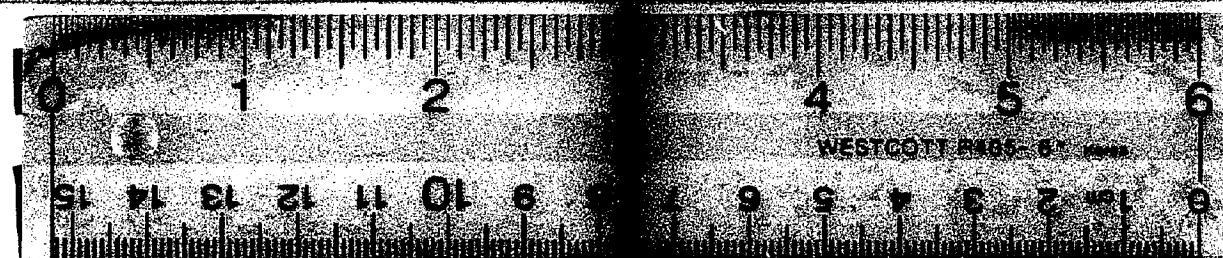

16 X

✓ PLAT - WEST HOUGHTON

In re petition)
Anna Smith et al
to Vacate 8th)
Street in part)

ORDERED : That the following described portion of 8th Street, a street appearing on the plat of West Houghton, of record in office of Register of Deeds for Houghton County, recorded therein November 21, 1884 to wit: 8th Street from a point in said Street where it joins the Street marked "County Road" to the point in said 8th Street where it joins the Street marked "South Street" be and the same is hereby VACATED and that the title to said land so described and vacated, shall vest in the person or persons owning the property in each side thereof to the center of said Street and shall be attached to the lots bordering in said street in manner aforesaid free and clear from any public easement therein.

Judge Wm B Williams
November 20, 1888
Cal No. 732

Aud Gen Dept Vol 6717/
Page 4155 13971

Eddy & Bennett
Plat Examiners
September 1915

✓ PLAT- VILLAGE OF HANCOCK


In re petition)
Quincy Mining Co
to vacate part)
of Plat)

ORDERED: That Blocks B&C&12 in the Village of Hancock, Houghton County, Michigan and that part of Franklin Street lying between said Blocks C & 12 and West of Ravine Street, also that part of RESERVATION STREET in said Village lying South of Water Street and extending from said Water Street to Portage Lake be and the same are hereby VACATED.

Order Judge D. Goodwin
August 19, 1860
Cal No A
Found in Liber Blank Page
Court Jour. 1848 to 1864

Aud Gen Dept
Vol 145 11812 ✓
Page 11157-8

Eddy & Bennett
Plat Examiners
September 1915

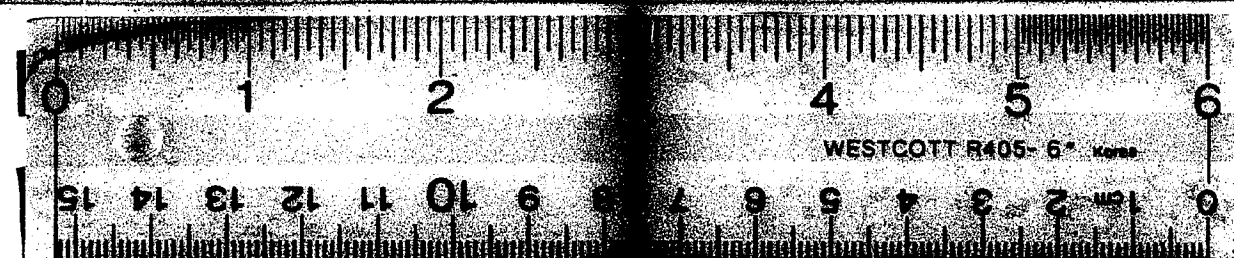

16 X