


POINTE AUX PINS FIRST ADDITION TO POINTE AUX PINS

SUBDIVISION OF A PORTION OF SECTIONS 30 & 31 BOIS BLANC ISLAND, REGISTER'S OFFICE,

MACKINAC COUNTY, MICH.

Mackinac County, ss
Received for record the 18th
day of September A.D. 1908
at 10 o'clock A.M.
and Recorded in Liber 1
of Plats on Page 64
Angus Rankin
Deputy Register

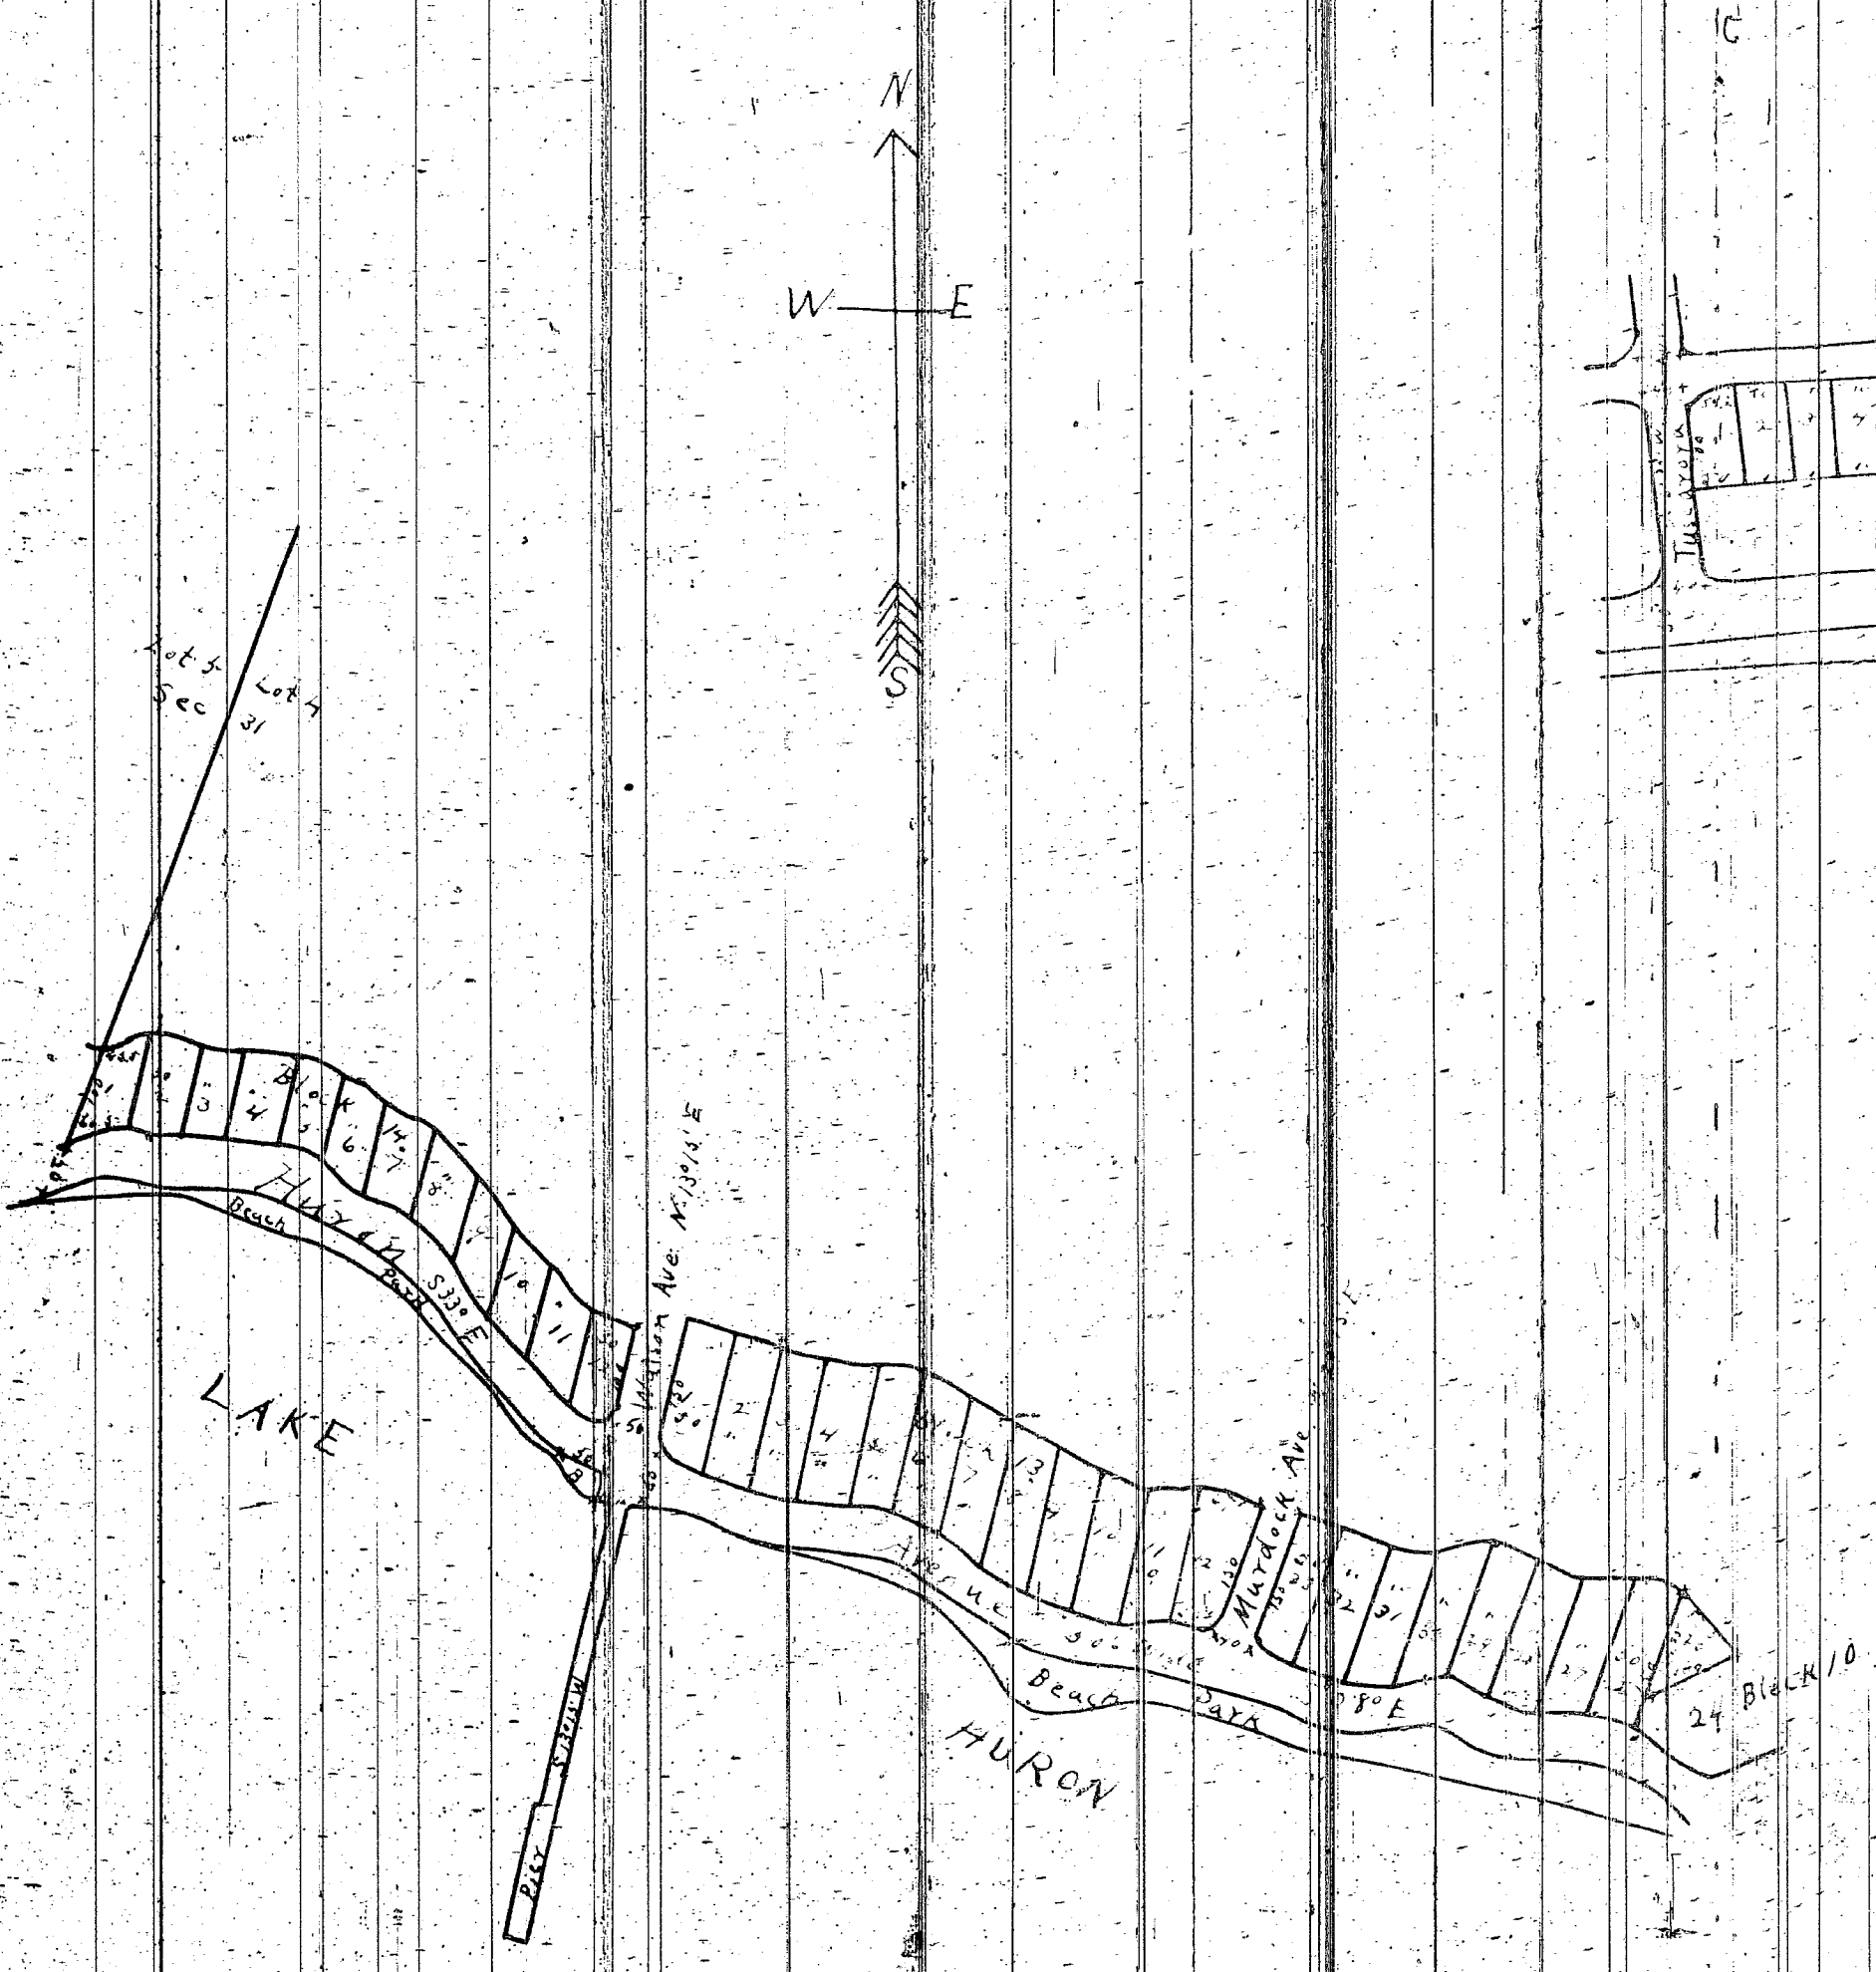

Know ALL Men By these presents, That Pointe Aux Pins an
incorporated association through Oliver L. Watson, its President
and F. T. Swanwick, its Secretary, has caused the land embraced in
the plat herein shown to be surveyed and plotted and to be designated as
Pointe Aux Pins First Addition to Pointe Aux Pins Subdivision
a portion of Secs 30 & 31 Bois Blanc Island Mackinac
Co Michigan in the purpose of designating and describing the
lands and premises intended as such first addition and to
the end that lots may be conveyed by reference to said plat as
Huron Ave Superior Ave Mitchell Ave Alley Watson Ave
and Murdoch Avenue together with Beach Park are designated
and intended for the use in common of lots described on said plat
and therefore not designated for the public use.
The title heretofore conveyed and is held in trust by said Pointe
Aux Pins for use in common of said owners and occupants of
said lots designated on said plat.

Witness our hands and seals this 11th day of September 1908
by Oliver L. Watson President
F. T. Swanwick Secretary

I hereby certify that the above plat is correct according to
Survey made by me at request of Pointe Aux Pins an incor-
porated Association through Oliver L. Watson, its president.
Dated August 29 1908.

Chas. M. Whiteside
Surveyor

State of Michigan ss
County of Mackinac ss
We Angus Rankin Deputy Register of Deeds and
Charles M. Whiteside Surveyor hereby certify that we
have each carefully compared this copy with the original
Plat of Pointe Aux Pins First Addition to Pointe Aux Pins Sub-
division of a portion of Secs 30 & 31 Bois Blanc Island
Mackinac Co Mich. and that it is an exact copy thereof
and of the whole of such original Map or Plat.
Angus Rankin Deputy Register of Deeds
Charles M. Whiteside Surveyor

State of Illinois } ss
County of Cook } ss
On this 11th day of September 1908 before
me a Notary Public in and for said County personally
appeared the above named Oliver L. Watson, President, and
F. T. Swanwick, Secretary of Pointe Aux Pins an incorporated associa-
tion, known to me to be the same persons who executed the above
dedication and who severally acknowledged the same to be their free
and deed and they repeat and deed of the Pointe Aux Pins Association.
Albert Athinson
Notary Public (seal)

The description of the property plat is as follows: All that portion of Sec. 30 Bois Blanc Island, Mackinac Co. Mich. bordering on Lake Huron between Tuscarora Ave.
in the original plat of Pointe Aux Pins and the East line of Lot 6 Sec. 30. and extending back from high water mark 200 ft. to the North side of Superior Ave. extended S 82° 30' E
to said East line of Lot 6, excepting Lots 14, 15 & 16 inclusive Block 14 which are indicated in the original plat. Also all that portion of Sec. 31, Bois Blanc Island, Mackinac Co.
Mich. bordering on Lake Huron between the West line of Lot 24 Block 10 of the original plat of Pointe Aux Pins and the West line of Lot 4, Sec. 31, Bois Blanc
Island Mackinac Co. Mich. and extending back from high water mark 200 ft. to Watson Ave and 100 ft. from Watson Ave. to West line of said Lot 4, Sec. 31.
All regular lots are 50' wide and their East and West lines are parallel to the line between the above plat.

I hereby certify that this plat is a correct copy of the plat now
on record in the Register of Deeds office being under
the supervision of the Auditor General by tracing the plat on
record and showing there is a carefully compared copy of
the dedication and certification.

Given this 10th day of June 1911
John Watson
Clark and Ben. Jeff