

REGISTER'S OFFICE
HOUGHTON COUNTY

Received the 4th

day of May
at 2 o'clock P. M.

Arno Jaehning, REGISTER

A. D. 1894

Sworn to and subscribed before me this 4th day of May A. D. 1894.

Walter B. Jaehning
Notary Public


Houghton Co Mich.
P O R T A G E M N G C O.

State of Michigan

County of Houghton

Arno Jaehning, Register
Reginald B. Jaehning

In presence of Wm F. Miller
Walter B. Jaehning

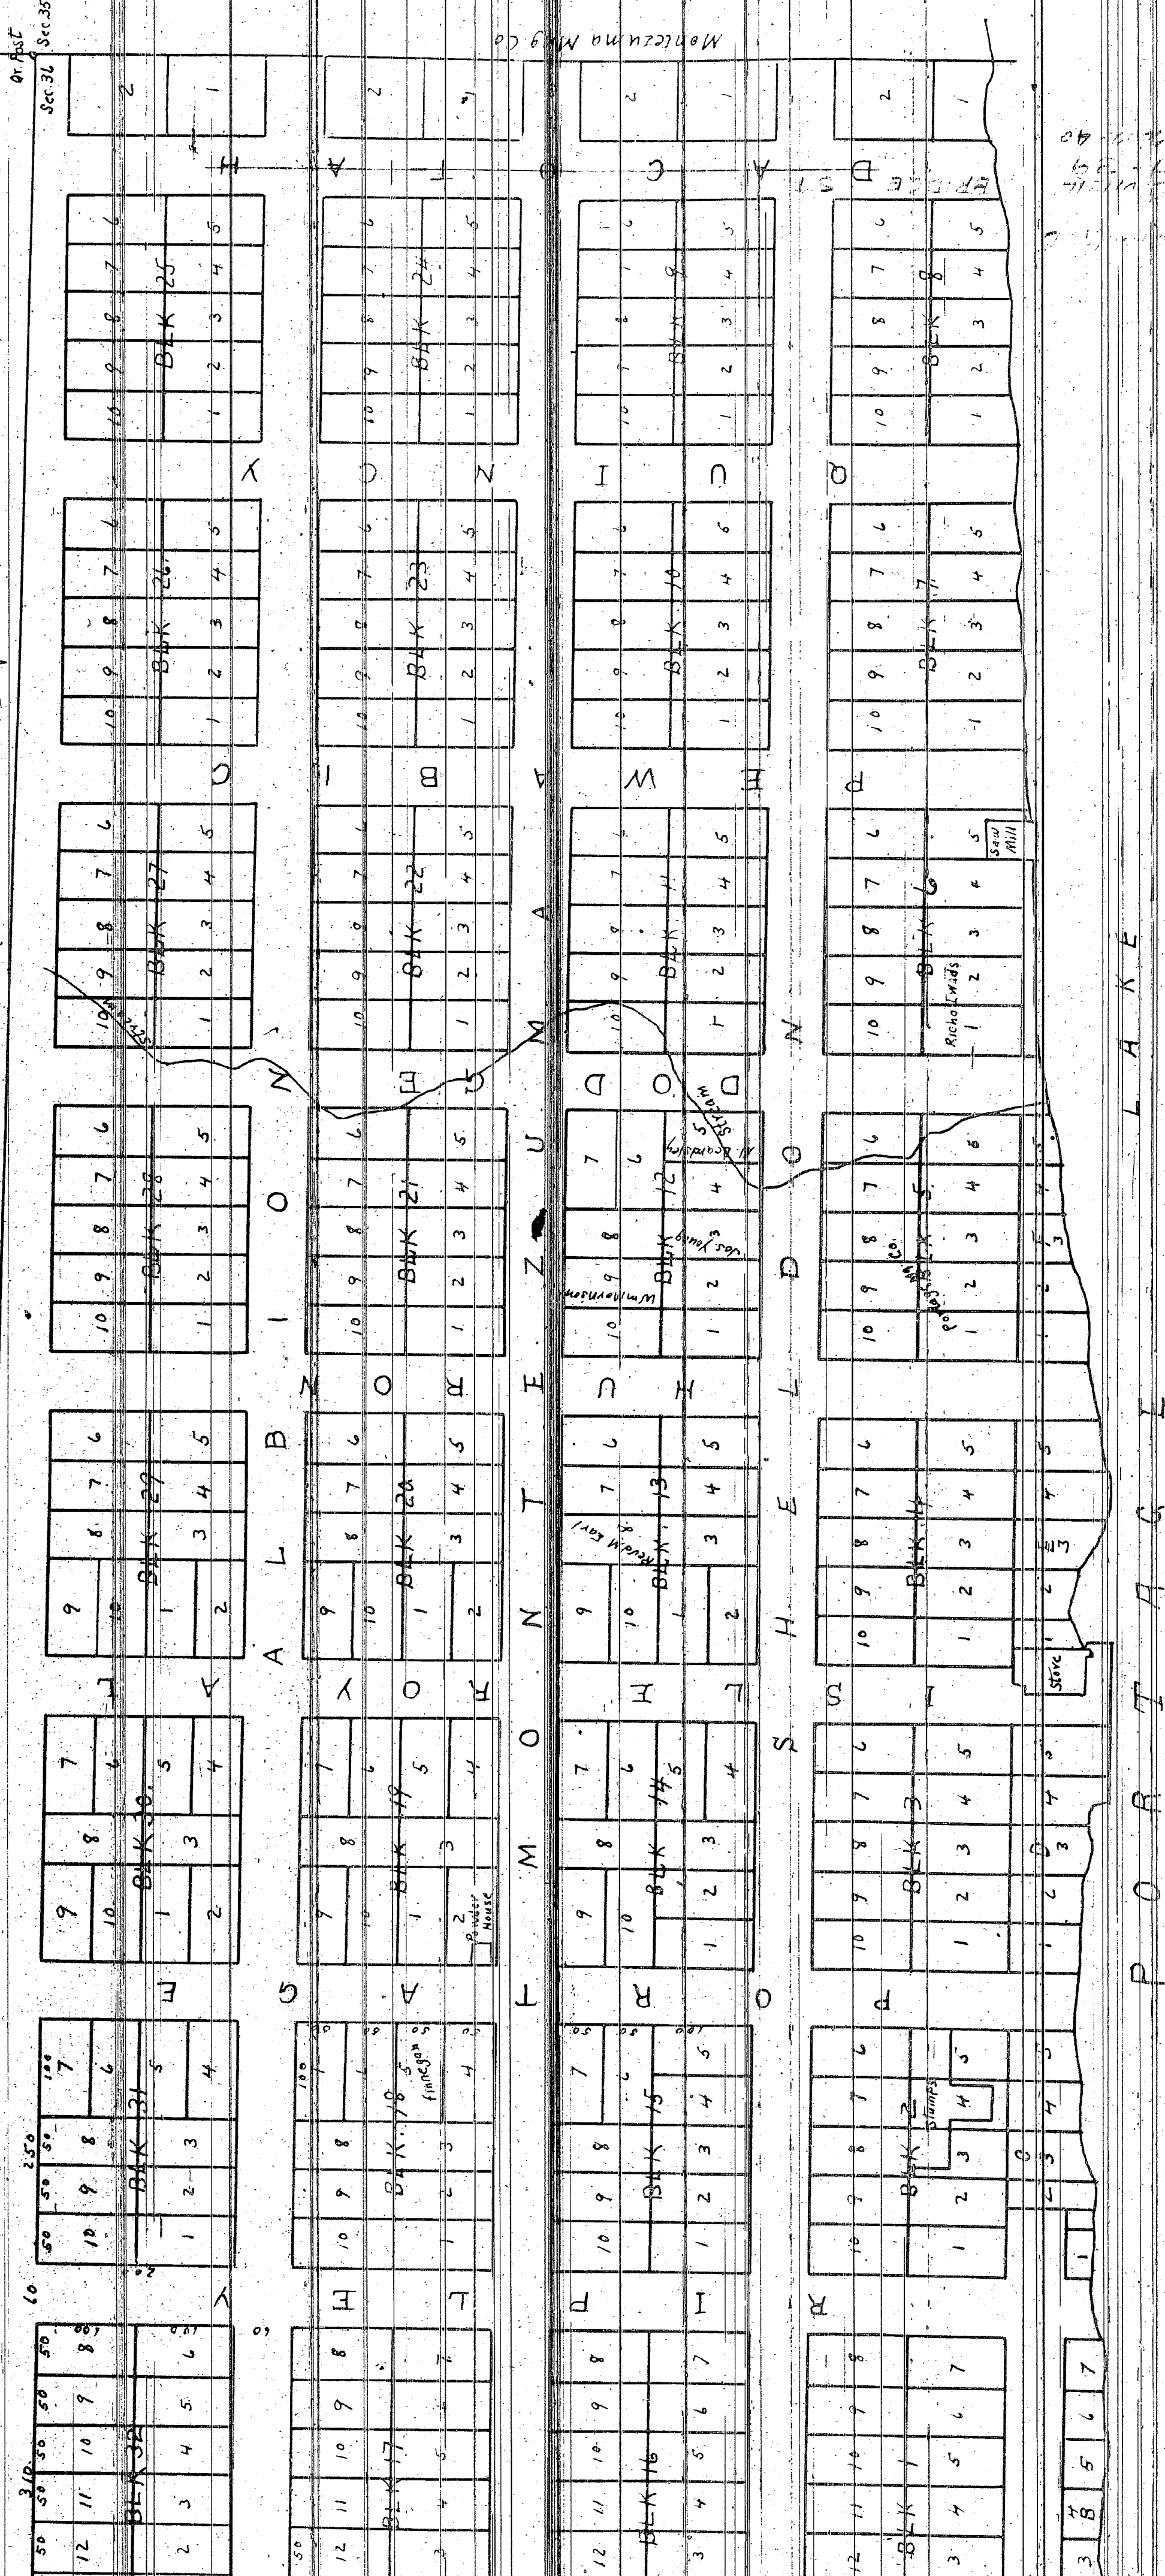

Commenced
9-10-55
7-1-55

I hereby certify that this plat is a correct copy of the plat now on record in the Register of Deeds office being made under the supervision of the Auditor General by tracing the plat on record and affixing thereto a carefully compared copy of the dedication and certificate.

Dated this 23rd day of May 1911
John B. Fountain
Clerk and Ex. Dept.

COPY
OF THE
ORIGINAL PLAT

OF THE VILLAGE OF

HOUGHTON

AS MADE BY

ERNEST F. PLETSCHE

DEC. 1854.

SCALE 1 INCH = 120 FEET