


I hereby certify that the above is a correct copy of the statement on record in the Office of Records and Documents made under the supervision of the Auditor General by Messrs. the first on record dated appearing there to a carefully compared copy of the education and certificate

Dated May 27 day of May 1911
John R. No. 10
which had been kept

I hereby certify that the above is a correct copy of the
 statement on record in the Register of Deeds office
 being made under the supervision of the Auditor
 General of Missouri the first on record and of all others
 where a correctly compared copy of the statement
 and certificate
 Dated this 25th day of May 1871.

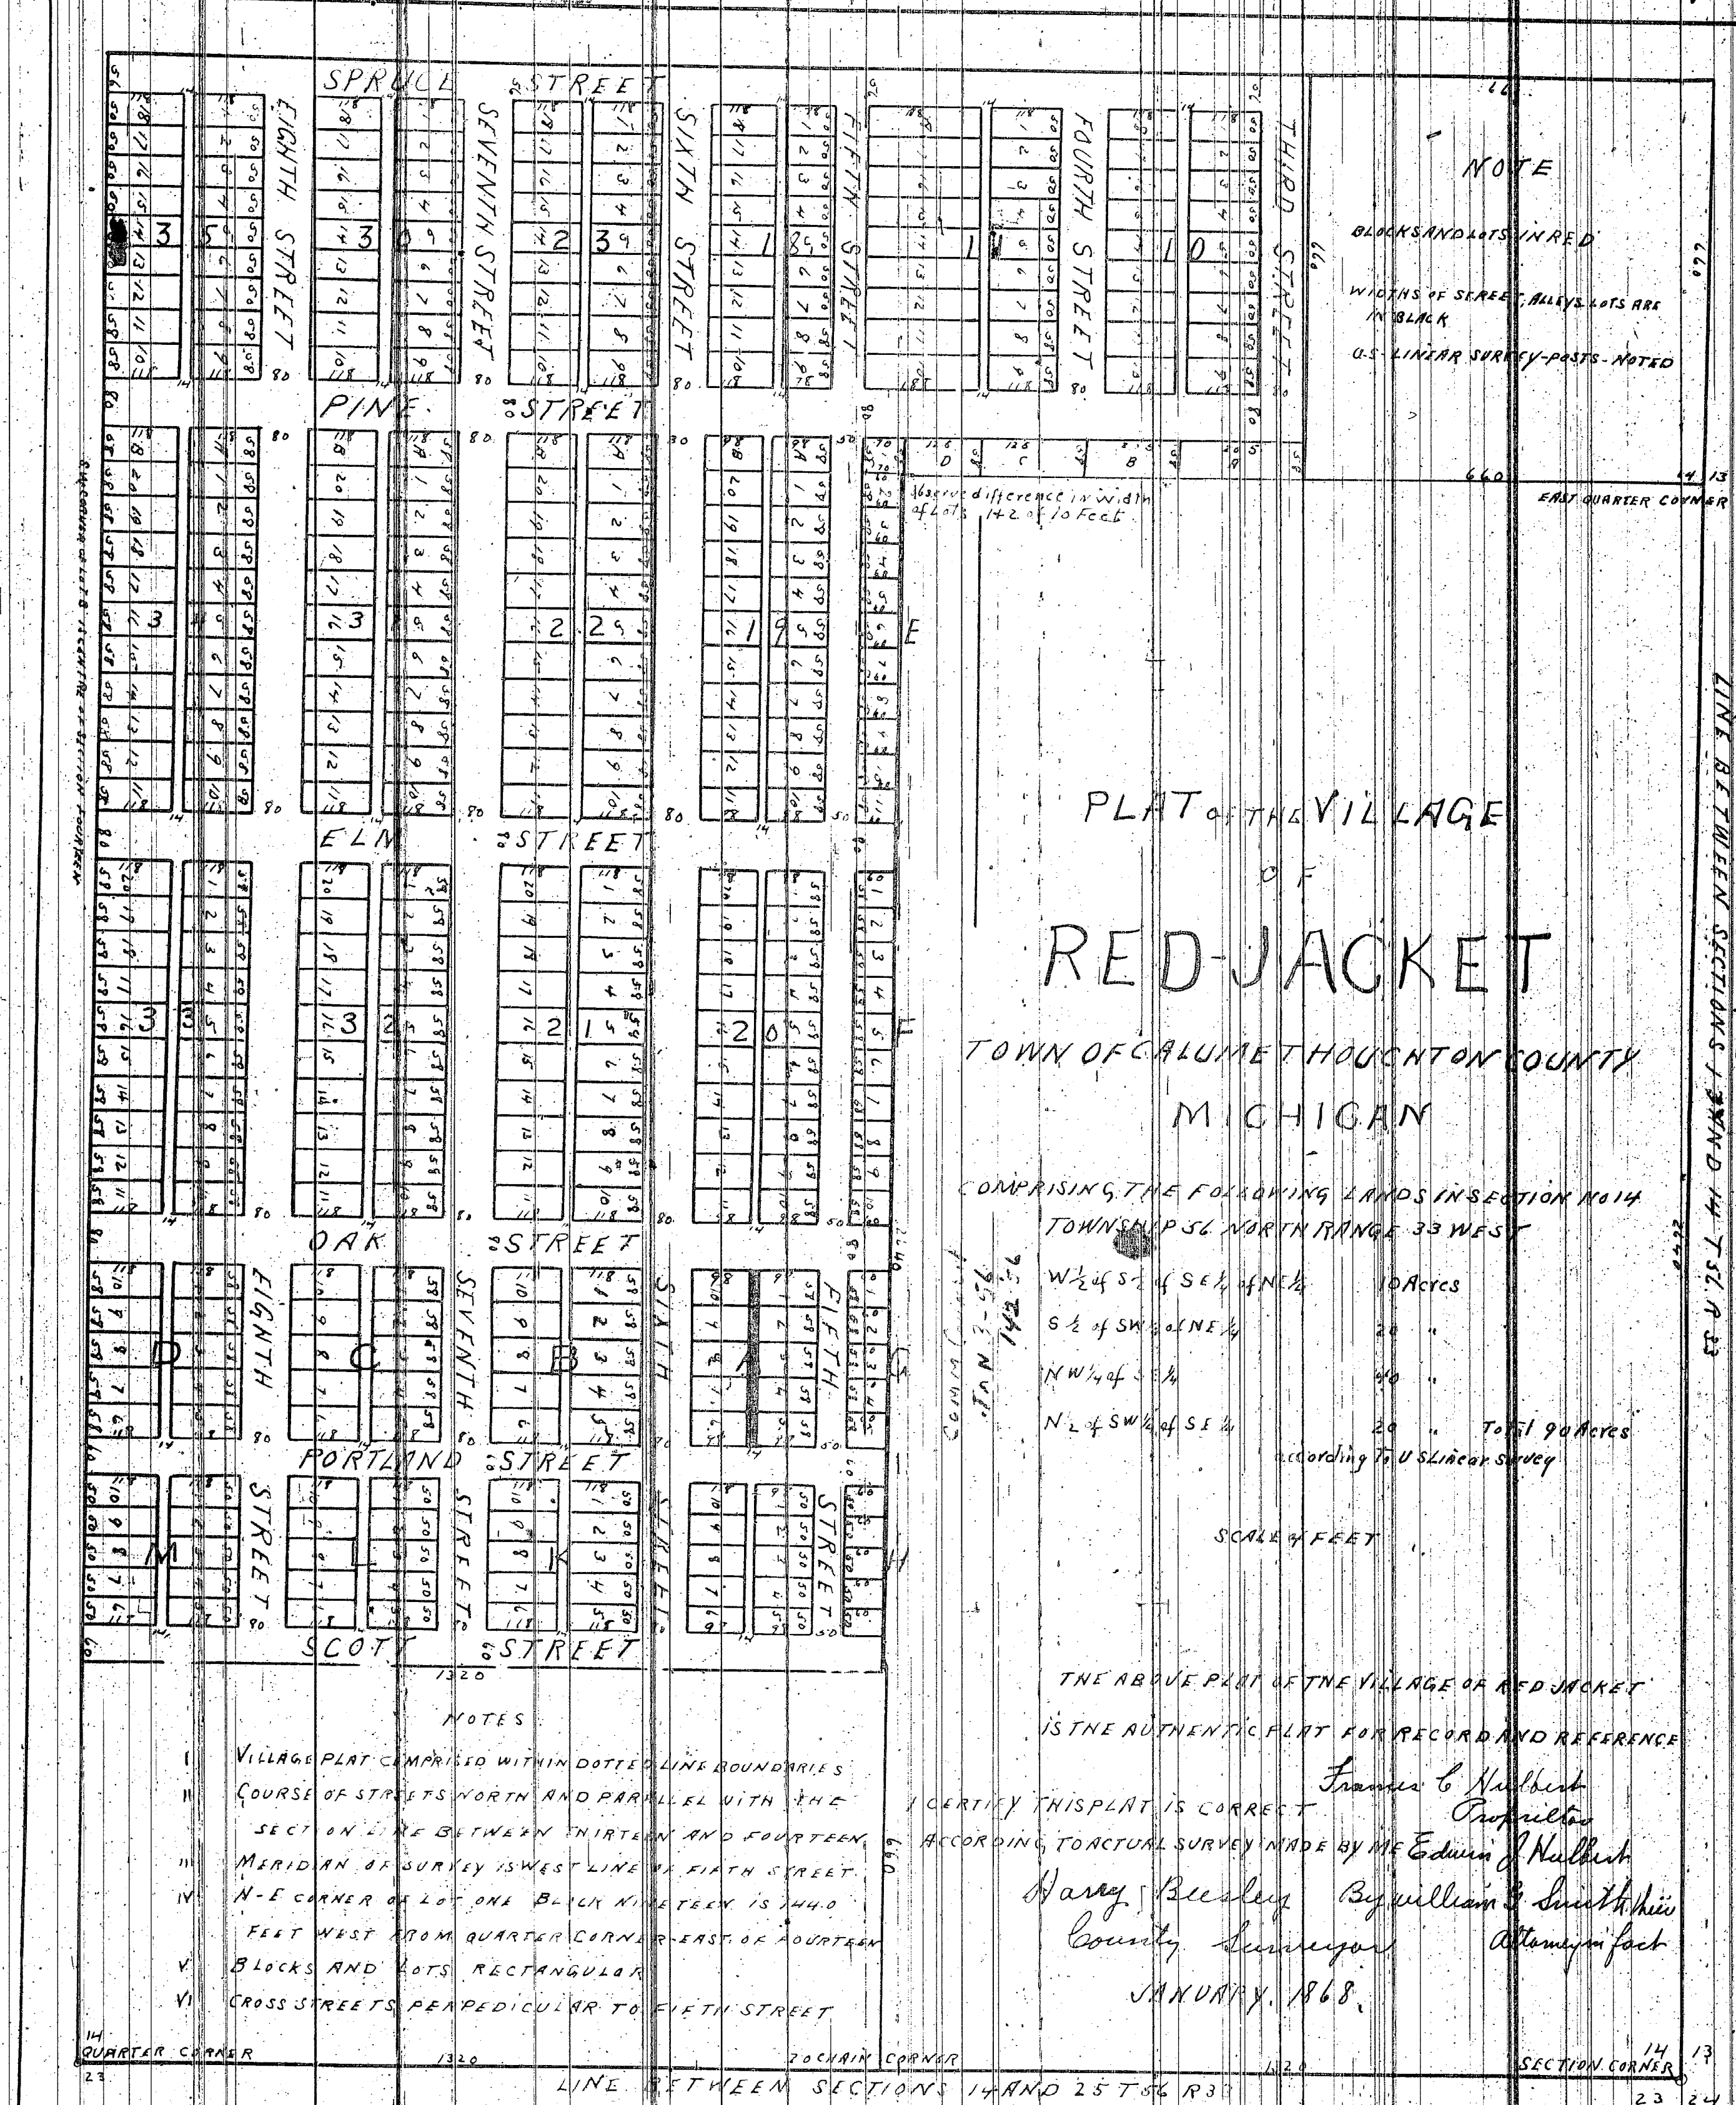

PLAT ^{OF THE} VILLAGE
OF
RED-JACKET

TOWN OF CALUMET Houghton County
MICHIGAN

COMPRISING THE FOLLOWING LANDS IN SECTION NO 14
TOWNSHIP 36 NORTH RANGE 33 WEST

W $\frac{1}{2}$ of S $\frac{1}{2}$ of SE $\frac{1}{4}$ of NE $\frac{1}{4}$	10 Acres
S $\frac{1}{2}$ of SW $\frac{1}{4}$ of NE $\frac{1}{4}$	20 "
NW $\frac{1}{4}$ of SE $\frac{1}{4}$	40 "
N $\frac{1}{2}$ of SW $\frac{1}{4}$ of SE $\frac{1}{4}$	20 " Total 90 Acres
according to U.S. Linear Survey	

SCALE IN FEET

THE ABOVE PLAN OF THE VILLAGE OF RED JACKET
IS THE AUTHENTIC PLAN FOR RECORD AND REFERENCE

I CERTIFY THIS PLAT IS CORRECT
ACCORDING TO ACTUAL SURVEY MADE BY ME
James C. Nulbest
Proprietor
Edwin J. Nulbest
Harvey Beesley By William E. Smith
County Surveyor Attorney in fact
JANUARY 1868

JANUARY 1868

100

NOTES

I VILLAGE PLAT COMPRISED WITHIN DOTTED LINE BOUNDARIES
II COURSE OF STREETS NORTH AND PARALLEL WITH THE
III SECTION LINE BETWEEN THIRTEEN AND FOURTEEN
IV MERIDIAN OF SURVEY IS WEST LINE OF FIFTH STREET
V N-E CORNER OF LOT ONE BLOCK NINETEEN IS 144.0
VI FEET WEST FROM QUARTER CORNER EAST OF FOURTEEN
VII BLOCKS AND LOTS RECTANGULAR
VIII CROSS STREETS

14. QUARTER CORNER

LINE BETWEEN SECTIONS 14 AND 25 T56 R33

14 13

CORNER

23	24
----	----