


PLAN "TORCH LAKE CITY

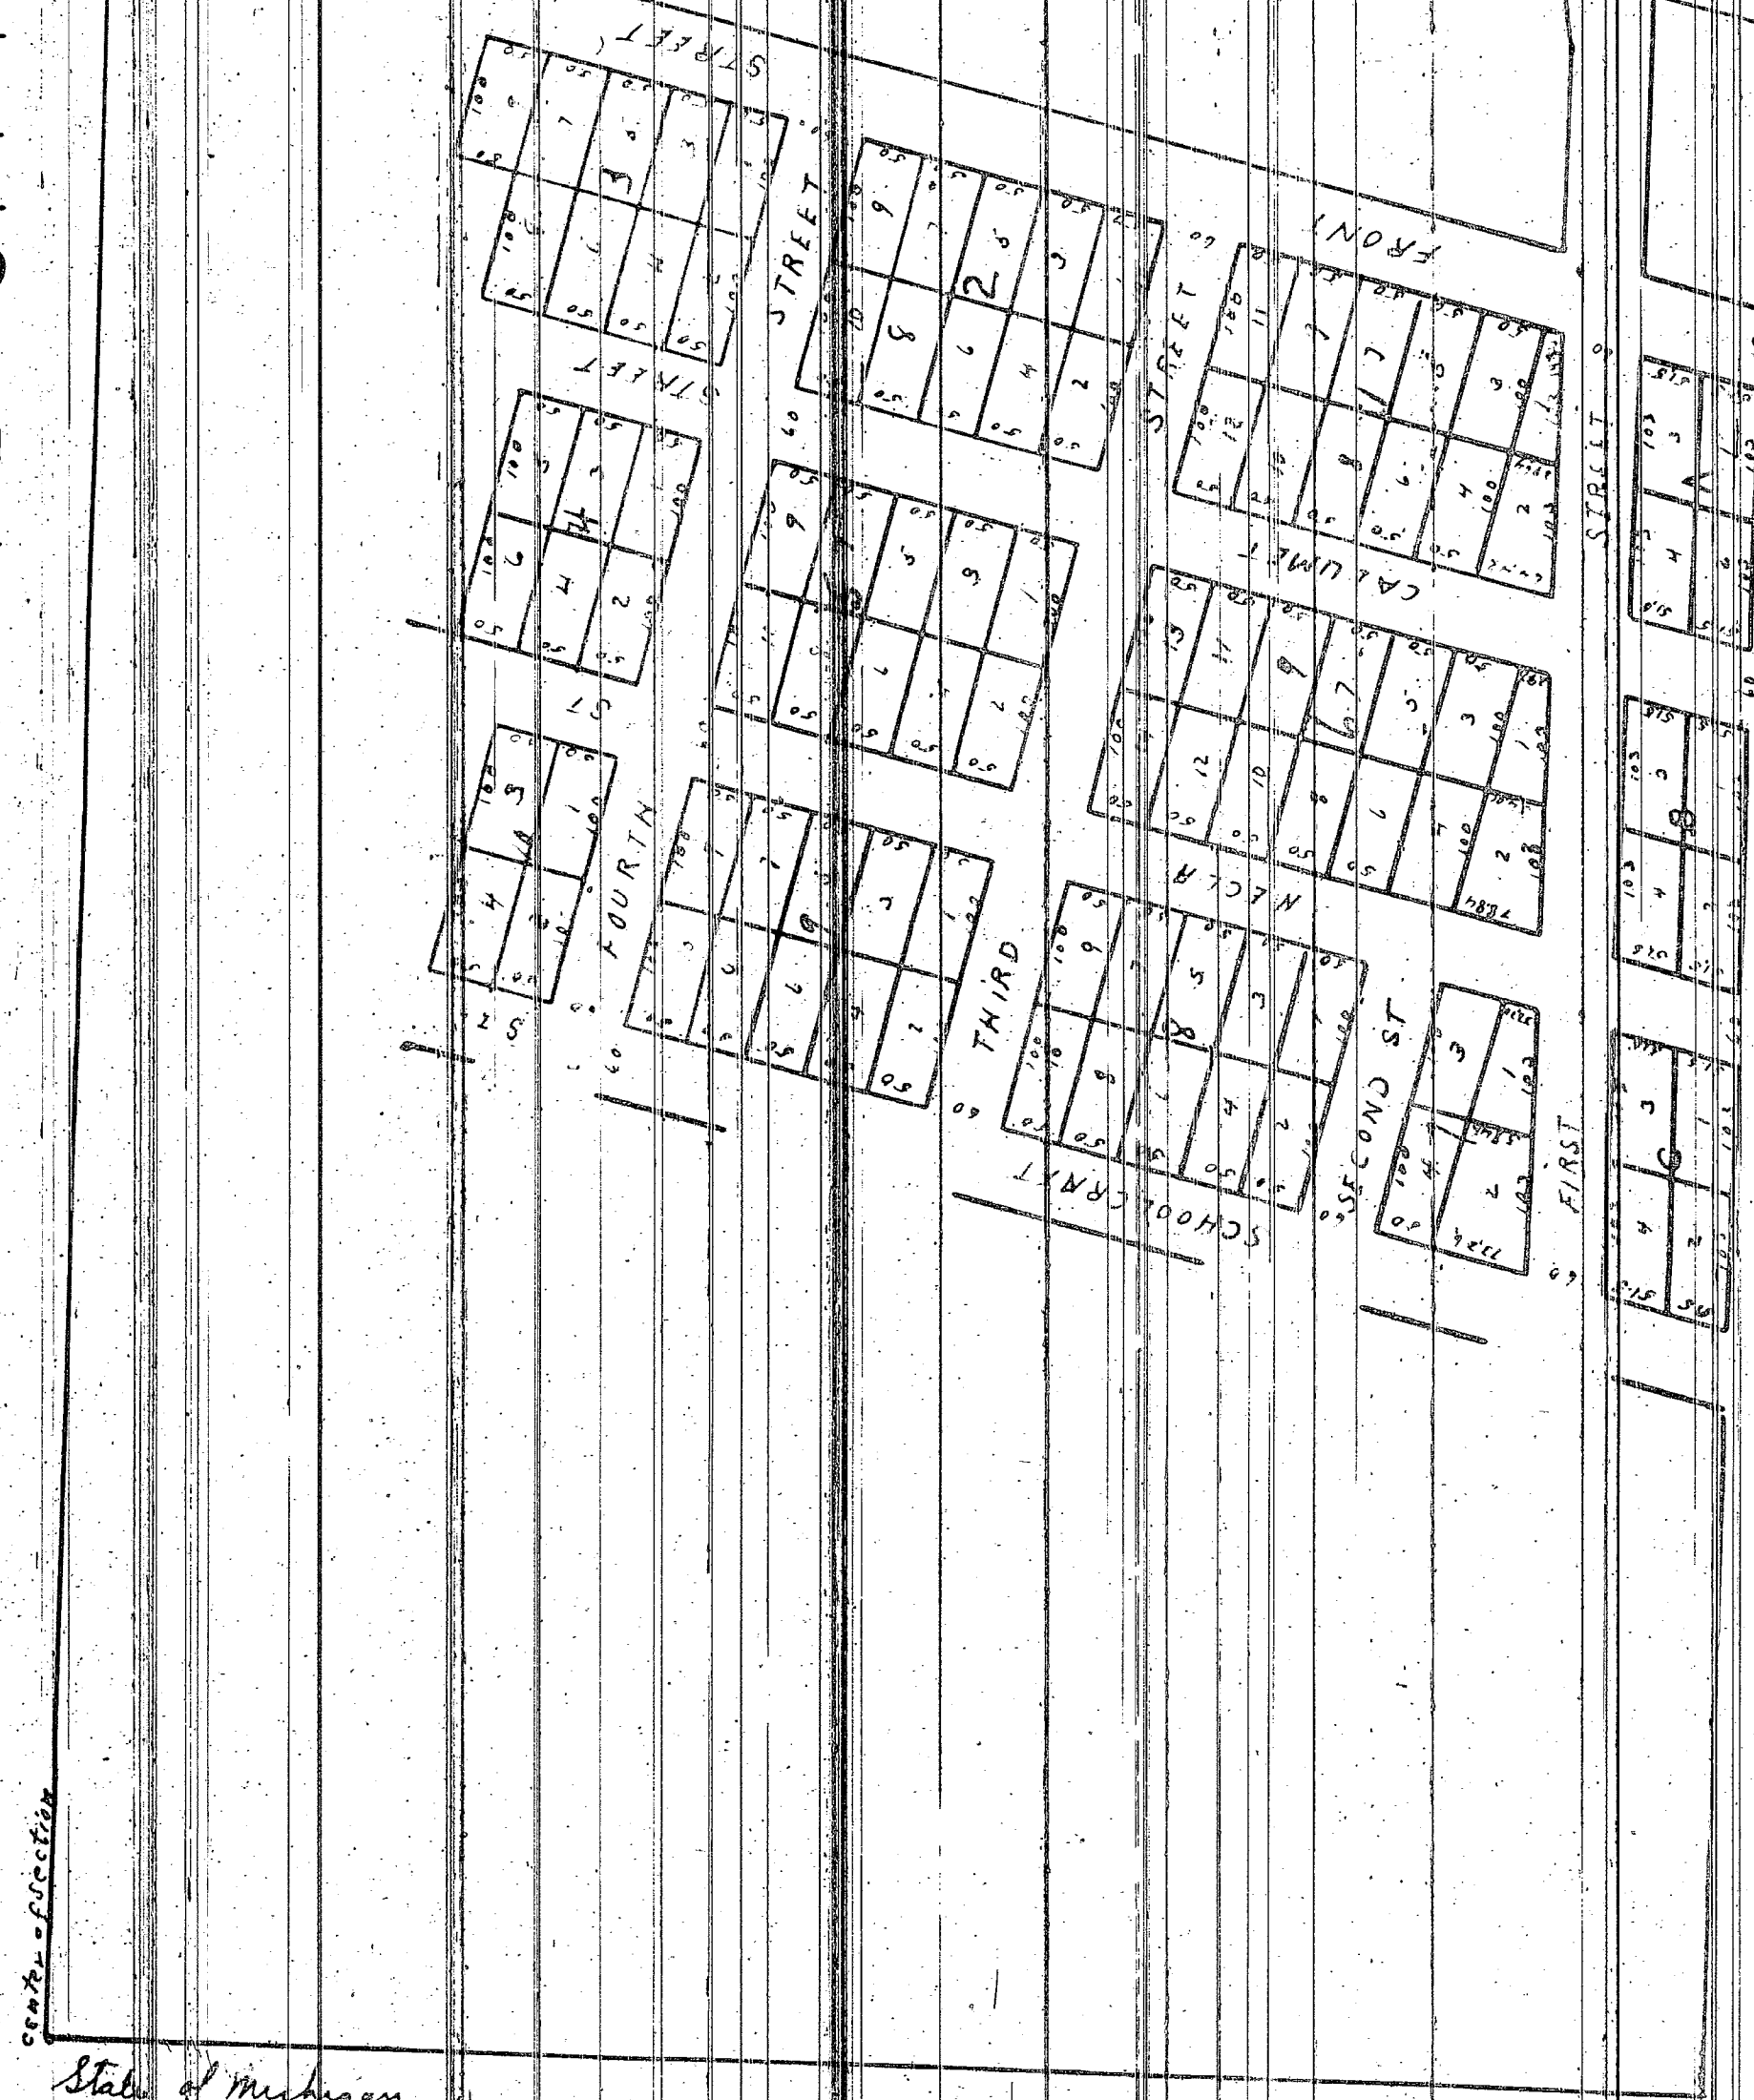

State of Michigan
County of Naughton ss
On this first day of October A. D. one thousand eight hundred and ninety two
before me a Notary Public in & for said County personally came Ransom Sheldon Attorney
in fact for Columbia C. Douglas & Lydia R. Douglas his wife known to me to be the same
person who executed the above plat as such attorney and acknowledged that he executed the same
as the act and deed of said Columbia C. Douglas & Lydia R. Douglas for the purpose of having the same recorded as required by
law. And also on the day aforesaid before me came H. S. Seely County Surveyor for Naughton County & acknowledged that he sur-
veyed said tract & certified the above plat for the purpose of record as required by law
Joseph H. Chandler
Notary Public for Naughton Co. Mich.

The above Plan of Torch Lake City in this Township of Schoolcraft Naughton County Michigan
is laid out on Lot 3 in Section 32 Town 55 North of Range 32 West Meridian of Michigan
according to the united State Survey
Note Course of street First Street parallel to the south boundary of Lot 3 above described
Front Street 42 feet wide
parallel to or at right angles to front streets Meridian of Survey in east line of First Street
The south east corner of Block A is 1348 feet east of the north and south subdivision line
from 1/4 Post to 1/4 Post Scale 150 feet - 1 inch lots
I certify this is correct according to actual survey made by me July 25th 1892 H. S. Seely
the above Plat of land to be the same as that of the Old for record and reference
Witness J. H. Chandler
By Ransom Sheldon this Attorney in fact
Wm. L. Smith

Dated this 30th day of May 1911
J. Clerk and Sec. Drift

County of Naughton
The second day of May 1911
at Schoolcraft Mich.

Allen C. Drift

I hereby certify that this plat is a correct
copy of the plat now on record in the register
of deeds office being made under the supervision
of the Naughton County Surveyor and is a true and
second and offering to be a correct copy
Compared copy of the dedication and certificate