


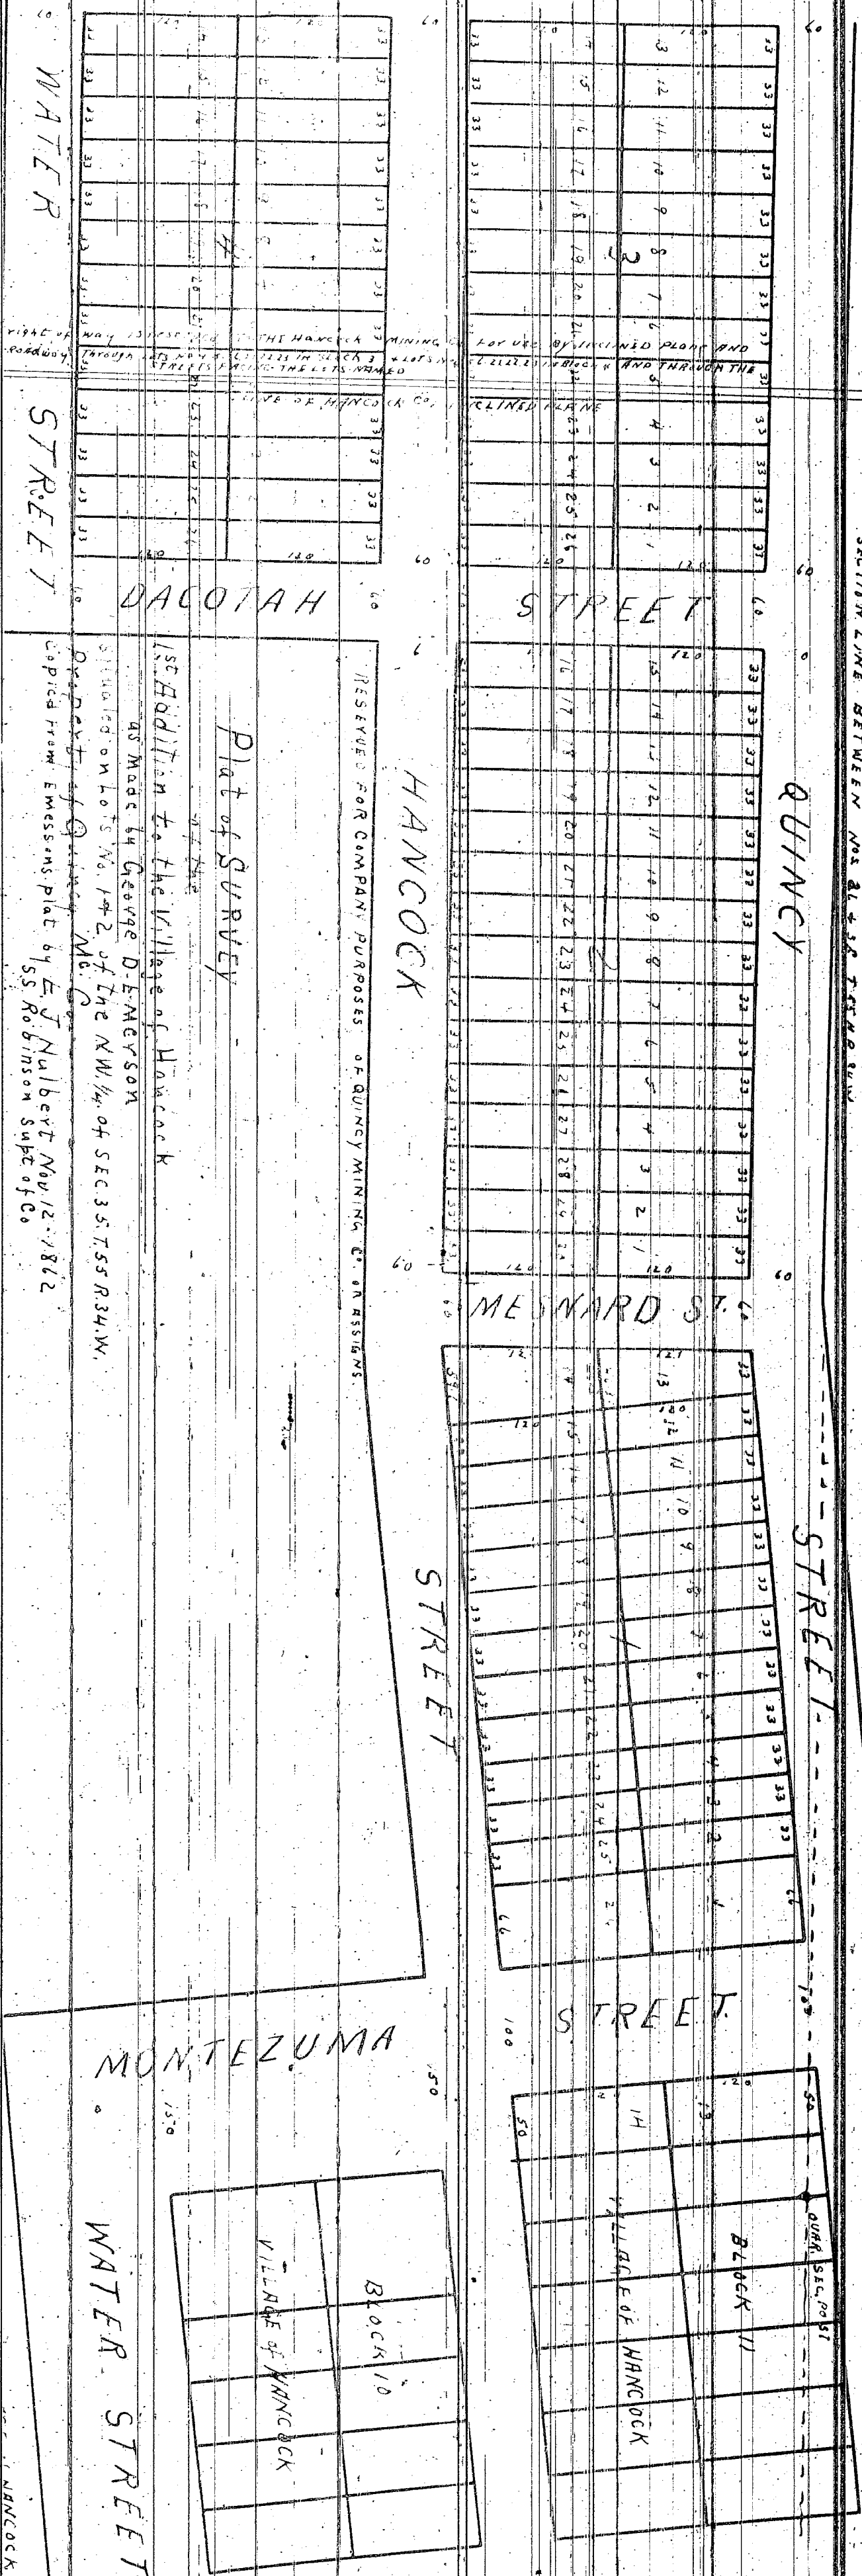

SSA
Emissions: place of

9 E. V. Audley, Nov 12, 1866
J. S. Robinson Subt of Co

Scale of 100, feet. -1-1 Mc h

BLOCK 9. VILN

DESCRIPTIVE NOTES

APR 11 1961

100

Preservation to Bulk-Library

—

Stamp Mill

[illegible]

On 24th day of January A.D. 1863,
I am present of said River
D.D. N. andrick

Edwin J. Hulburt.

I hereby certify that this is a correct copy of the plat more or less
my the records of deeds of office being made under the supervision of
the Auditor General by tracing the plat on record and affixing thereto
a carefully compared copy of the deposition and certificate

John B. Tarrant
Jehk and Son Wkhs

11825

RESOLUTION # 29-90

WHEREAS, a Petition for abandonment of the Ravine Street ROW, the description being: That part of Ravine Street right-of-way lying between Block's 9 and 5, Plat of the Village of Hancock, (now City), on part of Government Lot 3, Section 35, T55N, R34W, Houghton County, Michigan.

WHEREAS, a Petition for abandonment of the Water Street ROW, the description being: The South 15 feet of Water Street right-of-way adjacent to Block 5, Plat of the Village of Hancock, (now City), on part of Government Lot 3, Section 35, T55N, R34W, Houghton County, Michigan. Beginning at the northwest corner of Block 1, Plat of the Village of Hancock, (now City), on part of government Lot 3, Section 35, T55N, R34W, Houghton County, Michigan, Thence N6°36'W 15.00 Feet, Thence N83°24'E 225.00 feet parallel with the North line of said Block 1, Thence S79°54'02"E 52.20 feet to said North line, Thence S83°24'W 275.00 feet to the point of beginning.


WHEREAS, the City Clerk has notified adjacent land owners and has caused to be published four weeks prior a Notice of Public Hearing relative to the proposed abandonment above described;

NOW, THEREFORE, BE IT RESOLVED as follows: That a Public Hearing having been held and the City Council having been duly advised and considered such abandonment, it was moved by Councilor Cadwell and supported by Councilor Tuisku during the regularly scheduled Council Meeting of December 19 1990, that the right-of-ways of Ravine and Water Streets (as described above) be and is hereby vacated and discontinued. The City shall retain an easement for any existing and future utilities.

YES: four NO: one
ABSENT: two
ABSTAINING: none

I, Karen S. Haischer, do attest that I am Clerk for the City of Hancock and that the foregoing Resolution was duly passed at the regularly scheduled meeting of the Hancock City Council, held on December 19, 1990.

Karen S. Haischer
Karen S. Haischer, City Clerk

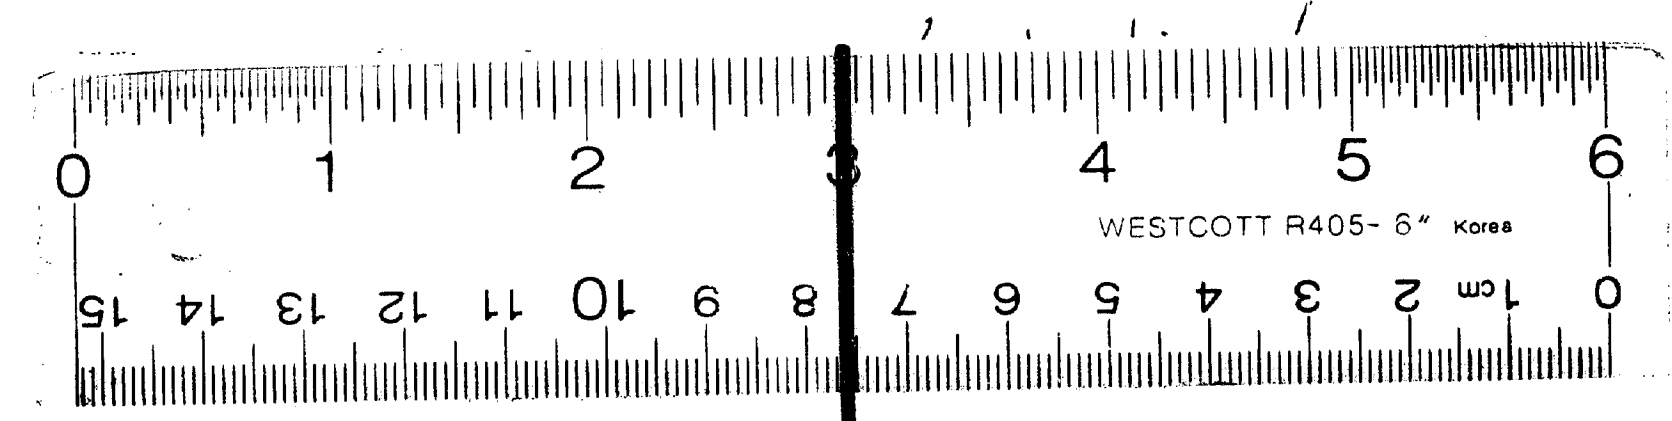

12

X