Plat of the town of Garden

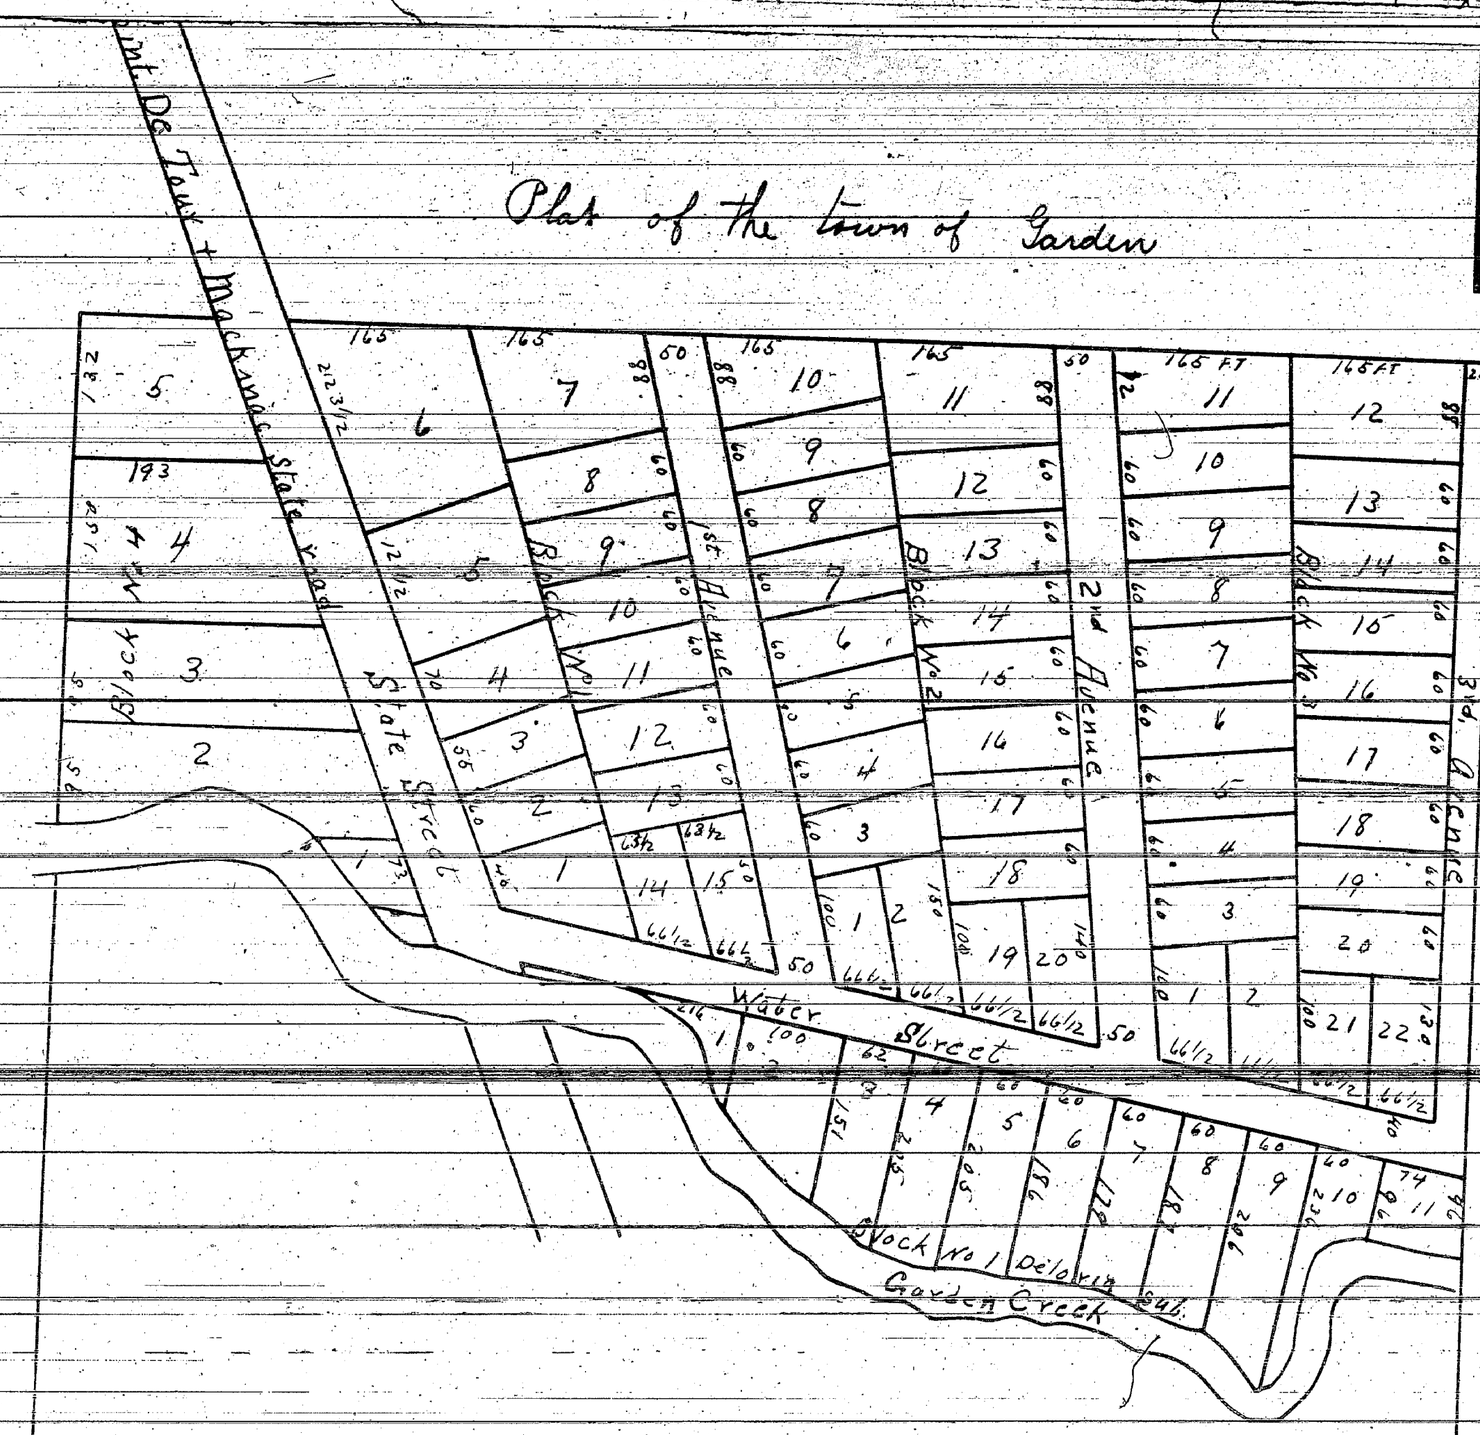

Scale of 28 FT to the inch

Be it known. That Antoine Delaria and Philomene his wife and William Olmsted and Anna his wife owners and proprietors of all that part of the south east quarter of the North east quarter of section seventeen (17) in Township thirty nine (39) north of range eighteen (18) west lying north of Garden Creek and east and west of the Point De Tour and Machinac State Rode have caused said described piece of land to be subdivided laid out and platted by Hiram G Squires Surveyor into a town called Garden. That the accompanying map is a true representation of said subdivision and the whole thereof

In Witness Whereof the said owners and proprietors and the said Surveyor have hereunto set their hands and seals this twenty ninth day of July A. D. 1882

In presence of

Ed Lemieux

Noel Gauthier

Antoine Delaria (Seal)

William Olmsted (Seal)

Anna Olmsted (Seal)

Hiram G Squires (Seal)

State of Michigan } ss
County of Delta }

On this twenty ninth day of July A. D. 1882. before me L C. Beardsley a Justice of the Peace in and for said County personally appeared the above named Antoine Delaria and Philomene his wife and William Olmsted and Anna his wife to me known to be the same persons who executed the foregoing instrument of plat of the town of Garden as owners and proprietors thereof and severally acknowledged that they executed the same freely and for the purposes in said plat mentioned and set forth

L C Beardsley
Justice of the Peace

State of Michigan } ss
County of Delta }

On this twenty ninth day of July A. D. 1882. before me L. C. Beardsley a Justice of the Peace in and for said county personally came Hiram G Squires to me known to be the same person who executed the instrument or plat of the town of Garden as surveyor thereof and acknowledged that he executed the same freely and for the purposes set forth and mentioned in said plat

L C. Beardsley
Justice of the Peace

Filed August 11th 1882
Edward C Barras
Register of Deeds

I hereby certify that this plat is a correct copy of the plat now on record in the Register of Deeds office being made under the supervision of the Auditor General by tracing the plat on record and affixing thereto a copy of the dedication and certificates
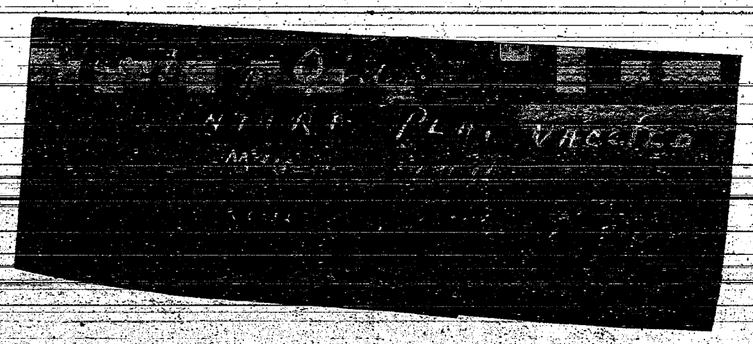
Dated this 13th day of May 1911
John B La Fountain
Clerk And Ex Officio