
11839

# 1883 ADDITION
## to the village of
# HIAWATHA

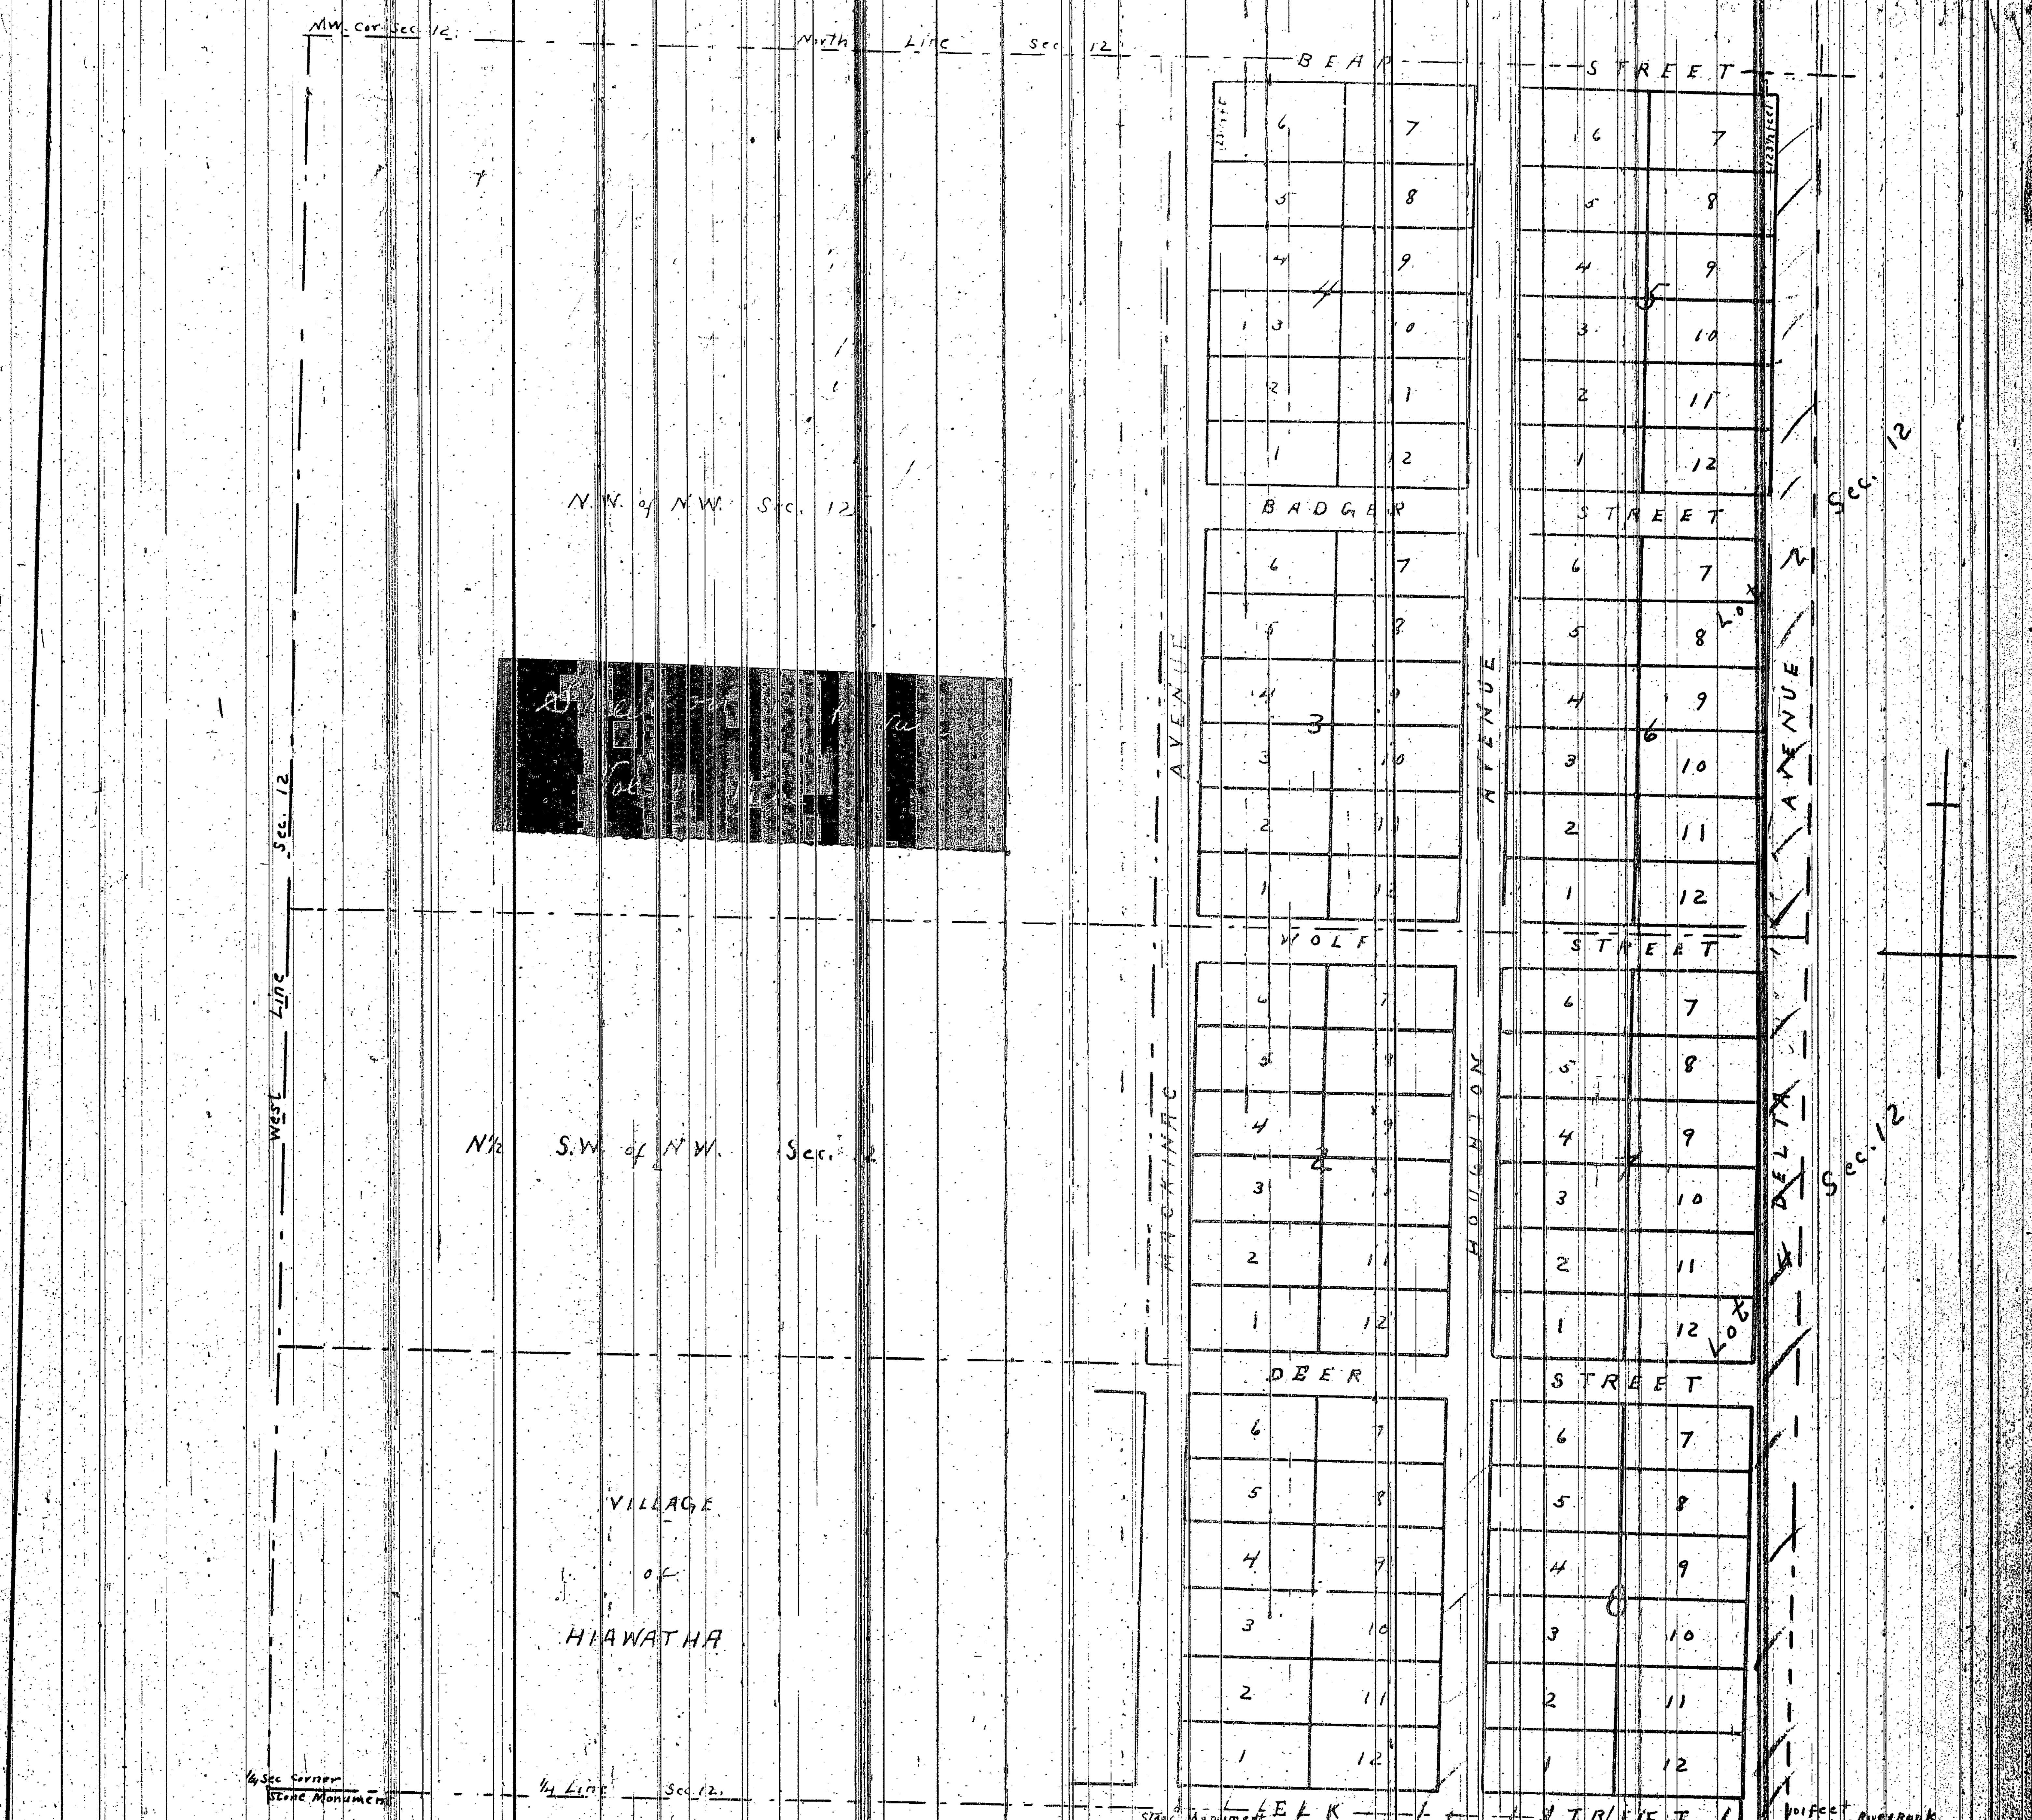


Know all men by these presents
That the foregoing is a plat of a portion of the north west quarter of section twelve T.41 N. R.16 West and State of Michigan.
That the Weston Lumber Company is the proprietor of said plat and that the same has been surveyed and platted by Arthur Beebe a Civil Engineer in the month of October 1883. That the following is a description of the land in said plat to wit
Commencing at a point in the north line of section 12 in said township 1320 feet east from the north west corner thereof thence east on section line 990 feet. thence south parallel with west line of said section 2056½ feet to one fourth section line thence west on one fourth section line 924 feet to south east corner of block 7 in the village of Hiawatha. thence north parallel with west line of said section 666 feet. thence west 66 feet. thence north 1998½ feet to place of beginning
The said plat shall be known and designated as 1883 Addition to the village of Hiawatha

Witness
M. H. Quick
O. A. Bowen

Abijah Weston Pres W. L. Co
John D Mersereau Sec W. L. Co
Arthur Beebe C. E.

State of Michigan } ss
County of Schoolcraft
On this 26th day of January 1884 before me a Notary Public in and for said County personally came the above named Abijah Weston President and John D Mersereau Secretary of the Weston Lumber Company and Arthur Beebe Civil Engineer who severally acknowledged that they executed the foregoing instrument for the purpose therein set forth

M. H. Quick Notary Public

I hereby certify that this plat is a correct copy of the plat now on record in the Register of Deeds office being made under the supervision of the Auditor General by tracing the plat on record and affixing thereto a copy of the dedication and certificates
Dated this 9th day of May 1911
John B La Fountain
Clerk And Tax Dept

State of Michigan } ss
County of Schoolcraft
We the undersigned hereby certify that we have compared the foregoing plat and description with original plat entitled 1883 Addition to the village of Hiawatha and that it is a correct transcript therefrom and of the whole of said plat and description

John Costello Register of Deeds for Schoolcraft County
Arthur Beebe C.E.

I certify that the above plat and description is correct by actual survey
Arthur Beebe C.E.

Received for record this 5th day of February 1884 and recorded in book of plats on page 12
John Costello Register of Deeds

ClibPDF - www.fastio.com

Schoolcraft County Vacations

---

P L A T--CHICAGO LUMBERING COMPANY'S ADDITION TO THE VILLAGE (NOW CITY) OF MANISTIQUE

---

In re petition )
Chicago Lumbering
Company to Vacate
Part of Plat )

ORDERED: That that portion of said Plat of the said Chicago Lumbering Company's Addition to the Village, now City of Manistique; namely that part of
RANGE STREET lying and being between Walnut and ELK Streets( except where the same crosses Main Street) be and the same is hereby VACATED.

And that the title of the land contained in said Street so vacated shall vest in rightful owner and be attached to the premises on opposite sides of said Street and bordering thereupon, and in case the premises included in said part of said plat so vacated on opposite sides of said street shall be owned by different persons then the title to said street so vacated shall vest in the persons owning the property of each side thereof to the center of such street.

Order Judge J.H.Steere
Januafy 15 1910
C C Jour 3 page 47
Cal No 947
County Plat Book 1 page 7

Aud Gen Dept Vol ~~24~~ 67
Page ~~1491~~ 45944

Eddy & Bennett
Plat Examiners
October 16 1915

---

Schoolcraft County Vacations
By the City Council of Manistique;

---

P L A T -1883 Addition to HIAWATHA,
(now part of City of Manistique)

---

On MARCH 23,1914

The COMMON COUNCIL VACATED
That portion of BADGER STREET lying between HOUGHTON AVENUE and MACKINAC AVENUE, between north line of M. St P & S S RY and south line of REAR STREET.

Eddy & Bennett
Plat Examiners
October 16 1915

Vol 145 Page 11839



16 X

ClibPDF - www.fastio.com